




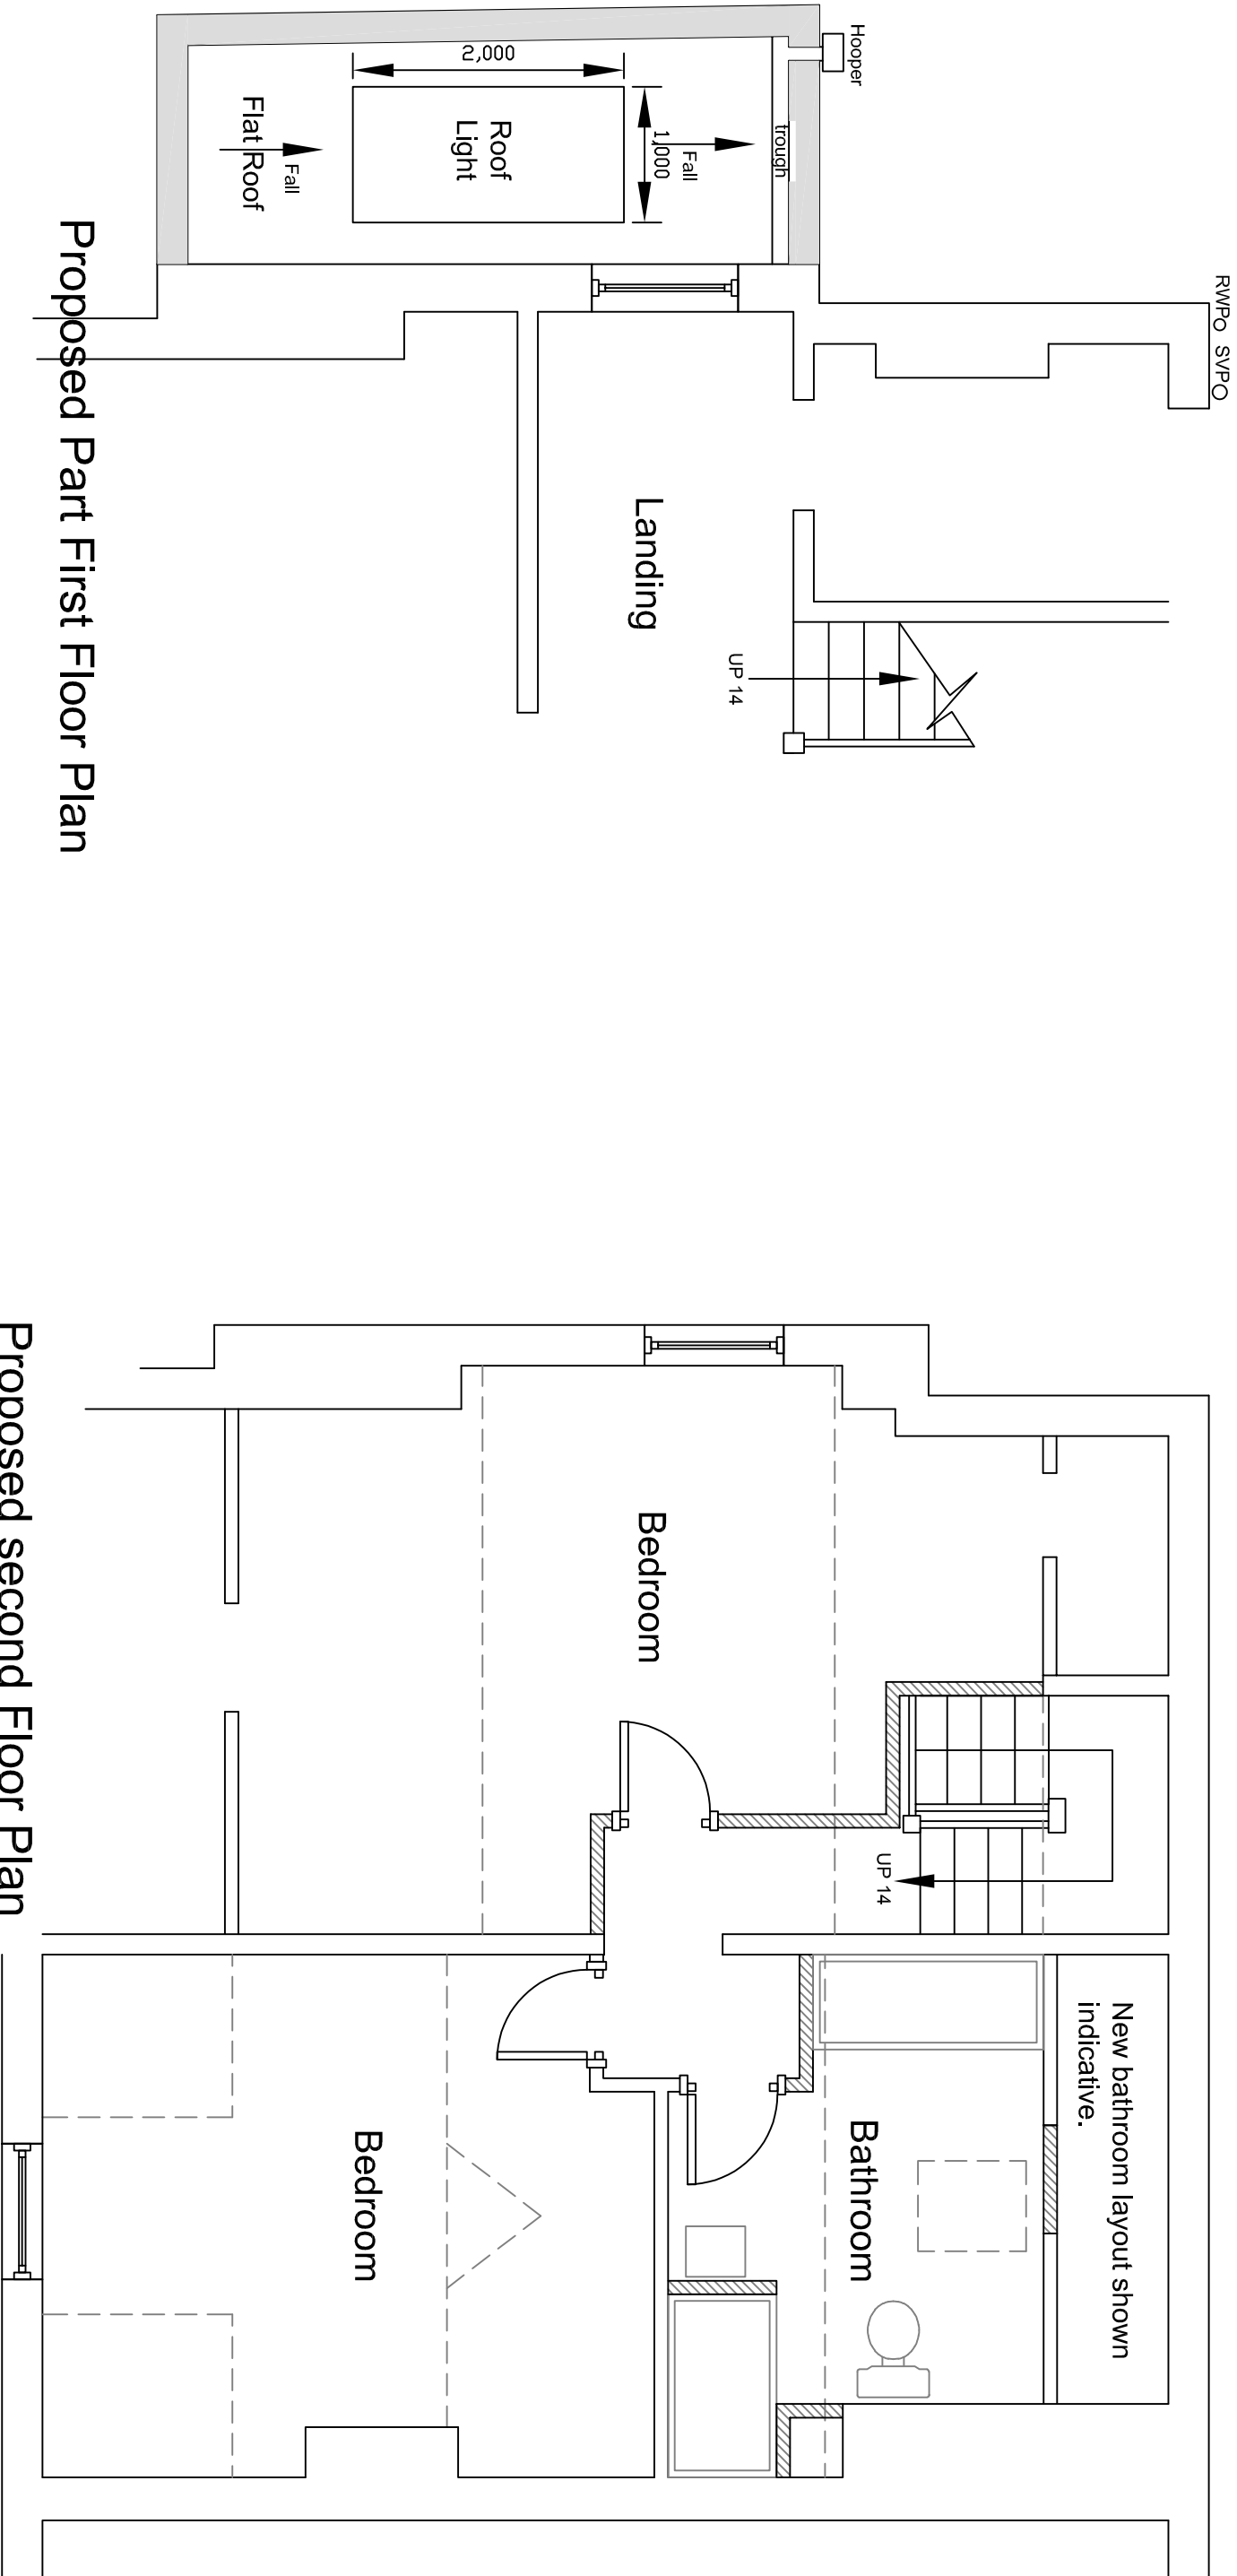


Proposed Side Elevation

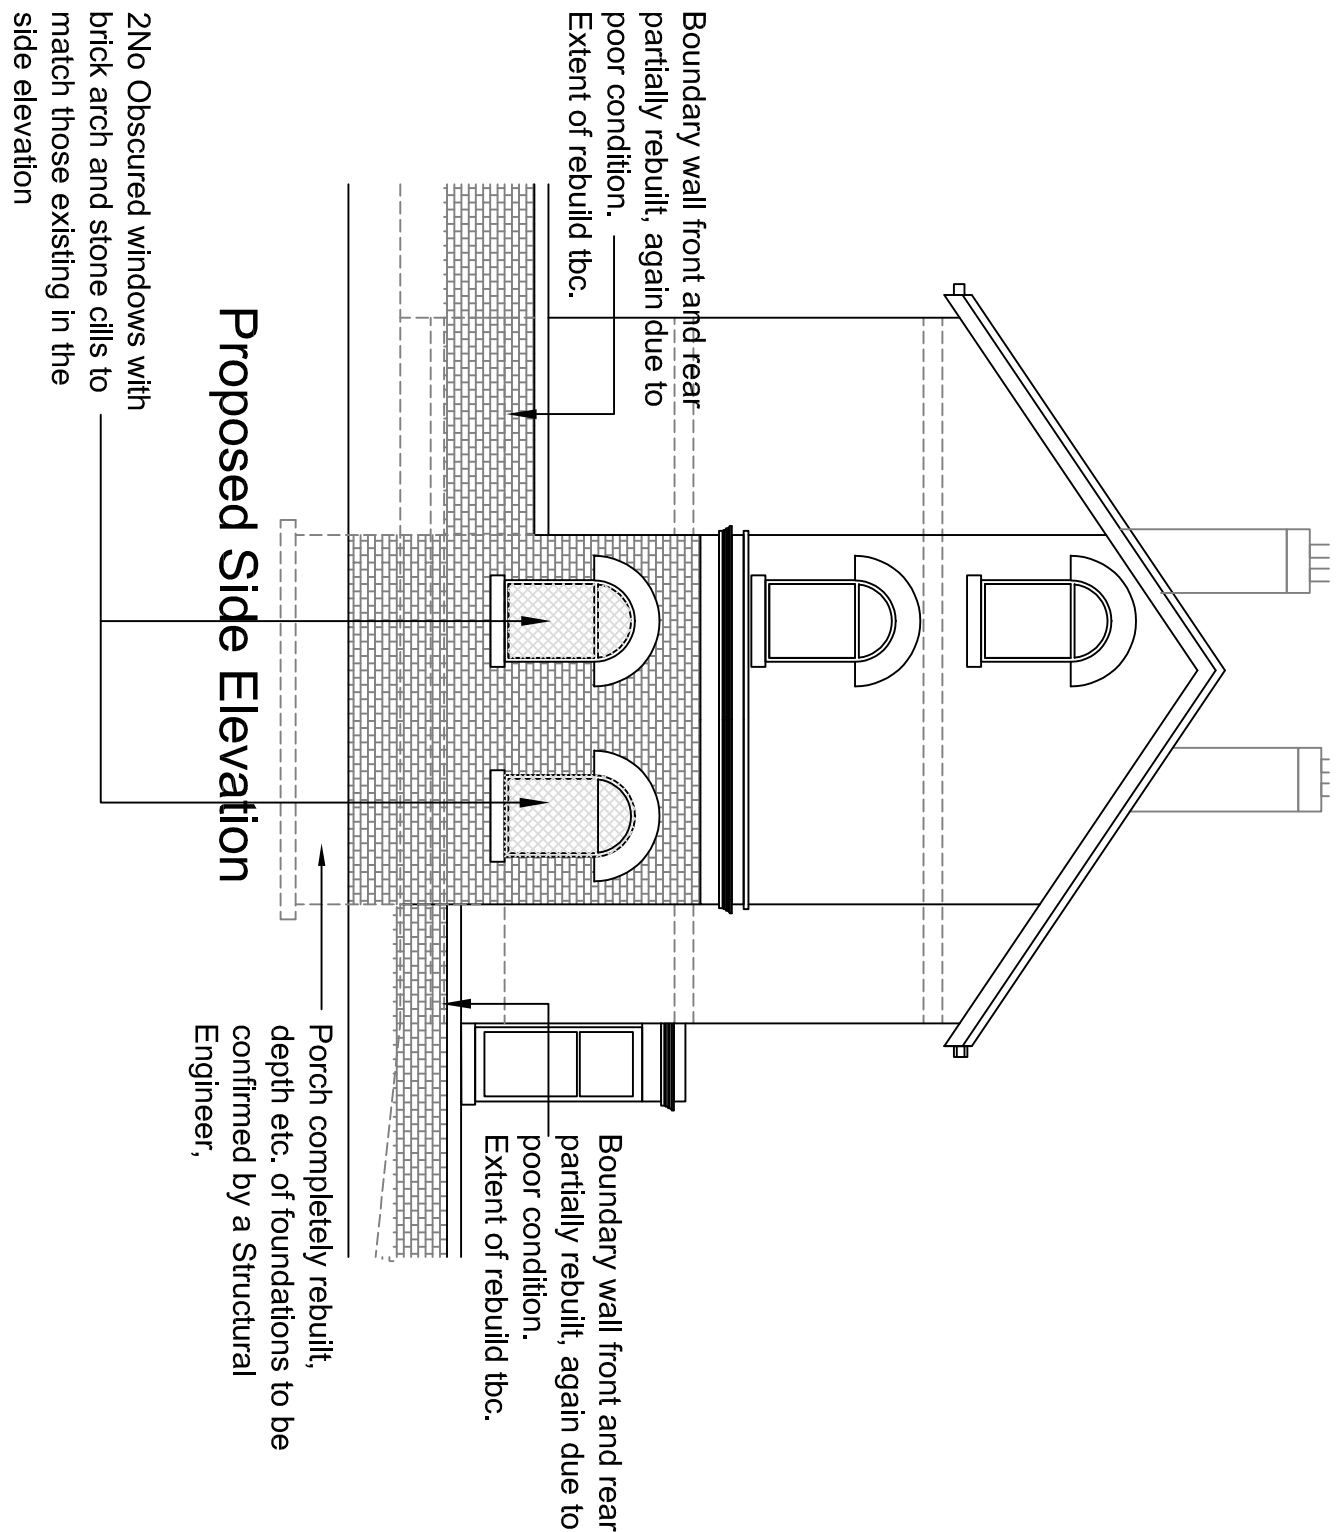

Proposed Rear Elevation

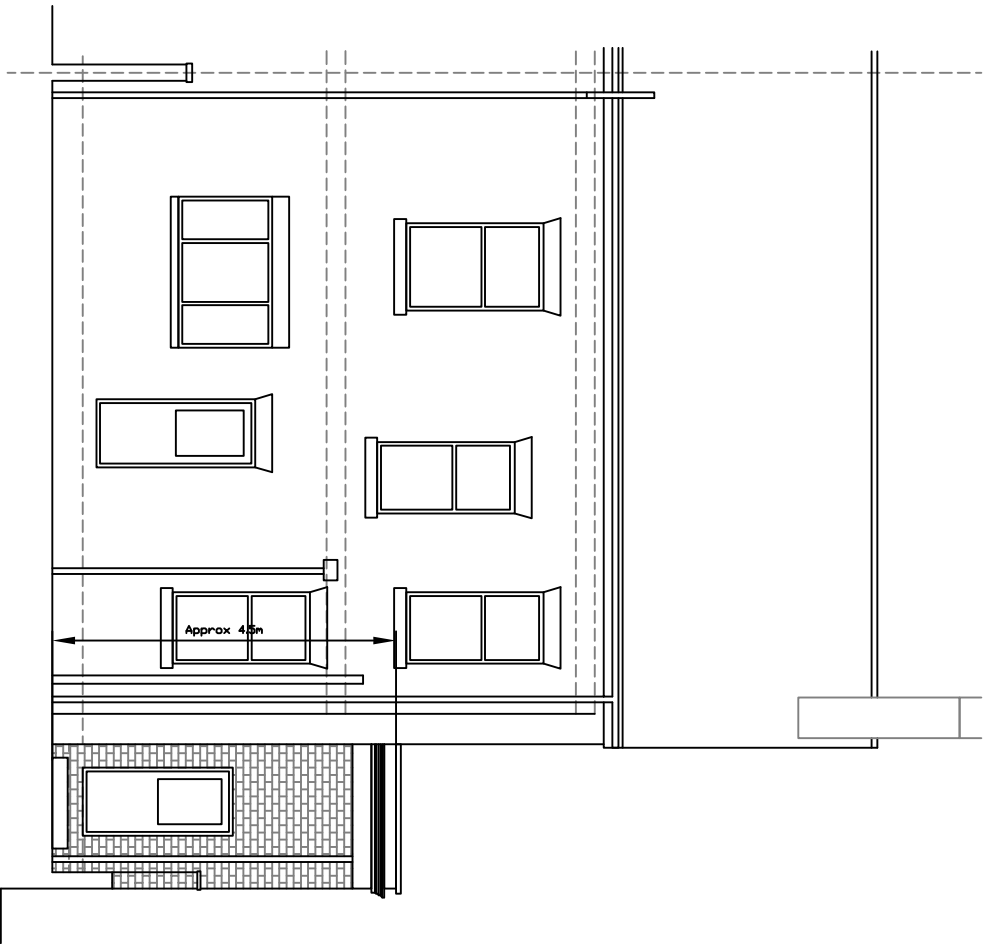

Proposed Front Elevation

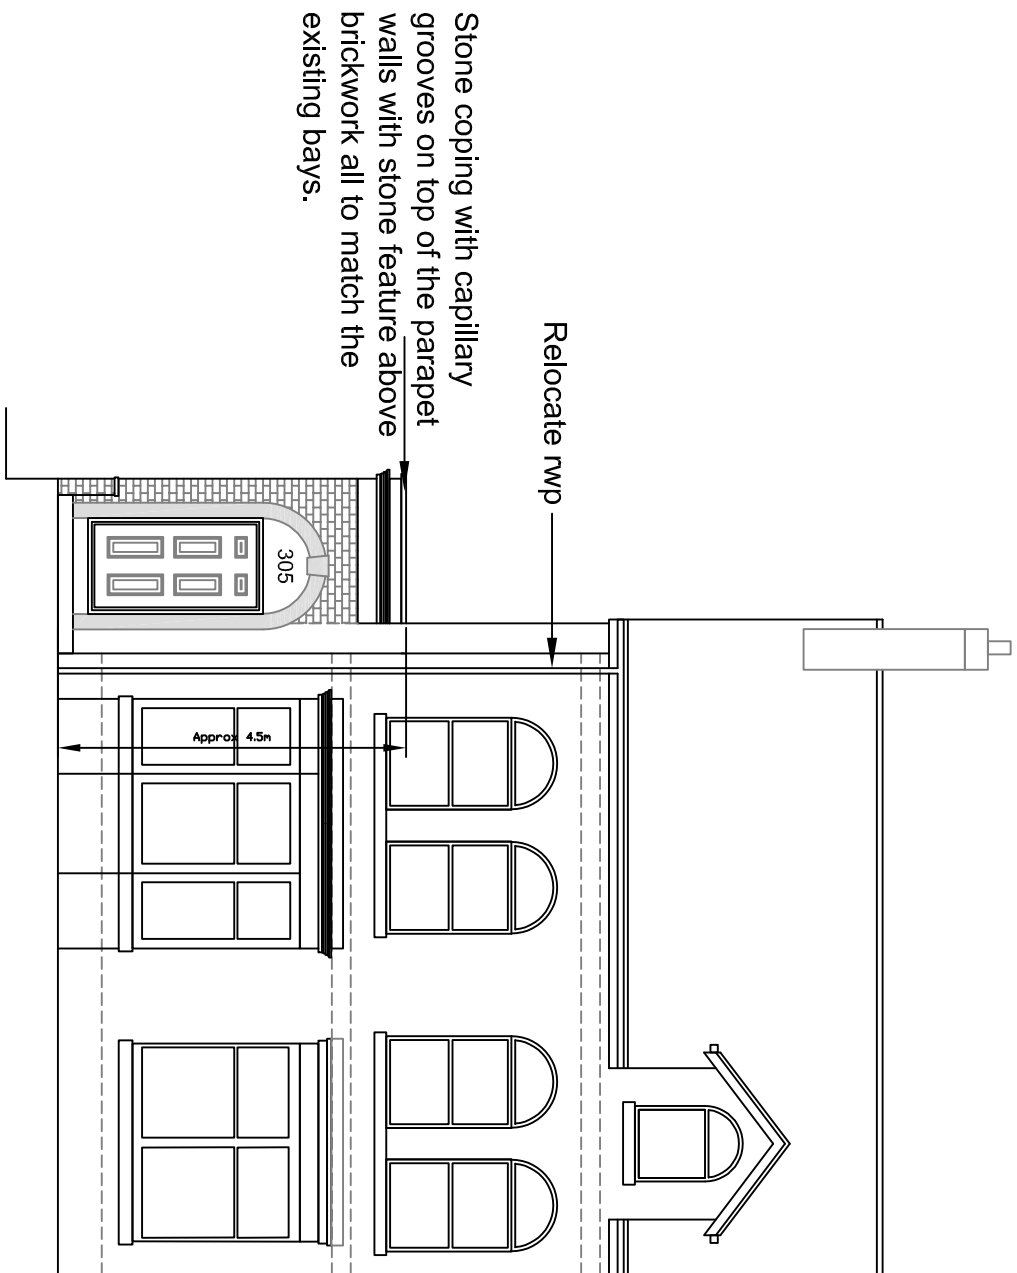

notes

- do not scale from this drawing – use figured dimensions only
- read in conjunction with all other consultants/specifiers drawings. report any discrepancies before affected work commences
- all setting out dimensions to be checked on site by contractor before work commences
- this drawing remains copyright of 4mation architecture. copy/distribute only with consent of author

NOTES:-

THESE DRAWINGS ARE FOR PLANNING PURPOSES ONLY AND SHOULD NOT BE USED FOR CONSTRUCTION.

CLIENT MUST BE AWARE THAT QUOTATIONS FROM BUILDERS WHO ARE PRICING FROM THIS PLANNING DRAWING MAY AND WILL VARY QUITE CONSIDERABLY.

UNDER NO CIRCUMSTANCES WILL THE DRAUGHTS MAN BE LIABLE FOR ERRORS THAT MAY OCCUR DURING AND/OR AFTER CONSTRUCTION.

IT IS THE APPLICANT'S SOLE RESPONSIBILITY TO CHECK THAT THE PROPOSED WORKS DO NOT CONTRAVENE ANY CONDITIONS OR COVENANTS (LEASE HOLDINGS ETC.). IF THIS SHOULD BE THE CASE THEN THE APPLICANT MAY NEED TO SEEK APPROVAL/CONSENT FROM THE APPROPRIATE BODIES.

PARTY WALL NOTICE MAY BE REQUIRED. CLIENT TO CHECK WITH A PARTY WALL SURVEYOR PRIOR TO ANY WORKS COMMENCING.

Rev - E Non material amendment for 2No windows in the side elevation 03.02.22

project:
305 Walmersley Rd
Bury
BL9 6NX

client:
Mrs S O'Loughlin

dwg:
Proposed Plans
and Elevations

project no: 902

dwg no: 02

dwg date: 13/07/21

dwg scale: 1:50/100

dwg revision: E

10161 439 3255

4mation architecture
27 Byrnie Avenue
Bramhall
Stockport
SK7 1EU

www.4mation-architecture.com

