


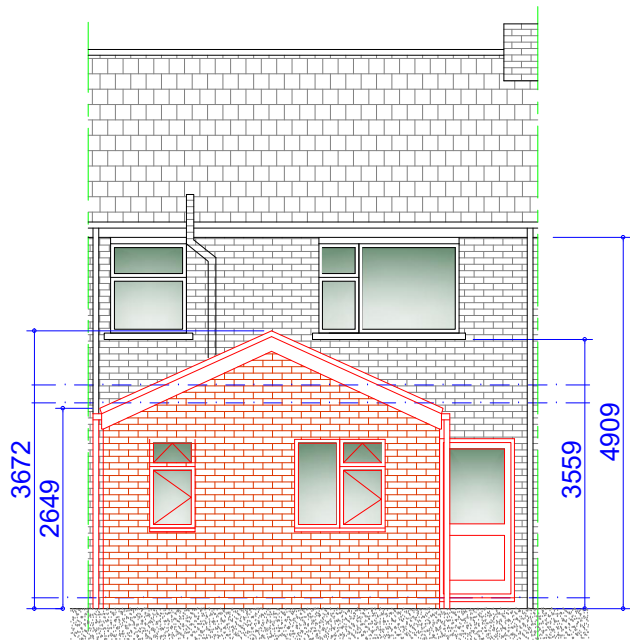


 

Proposed Rear Elevation
Scale 1:100

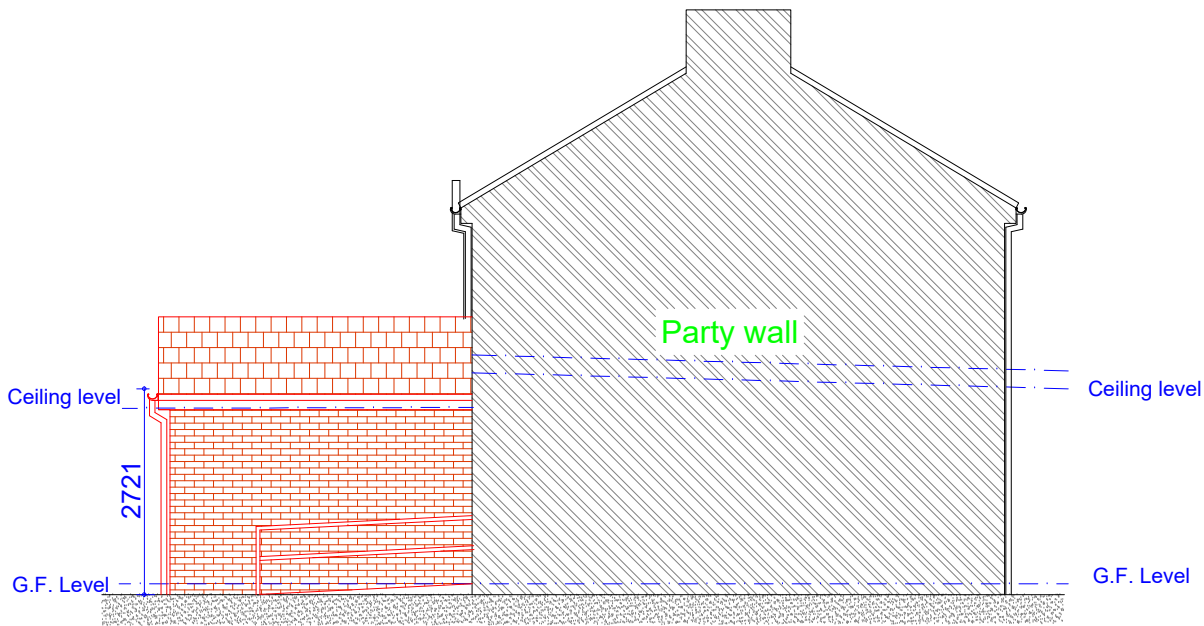

Proposed L/H Side Party Wall Elevation
Scale 1:100

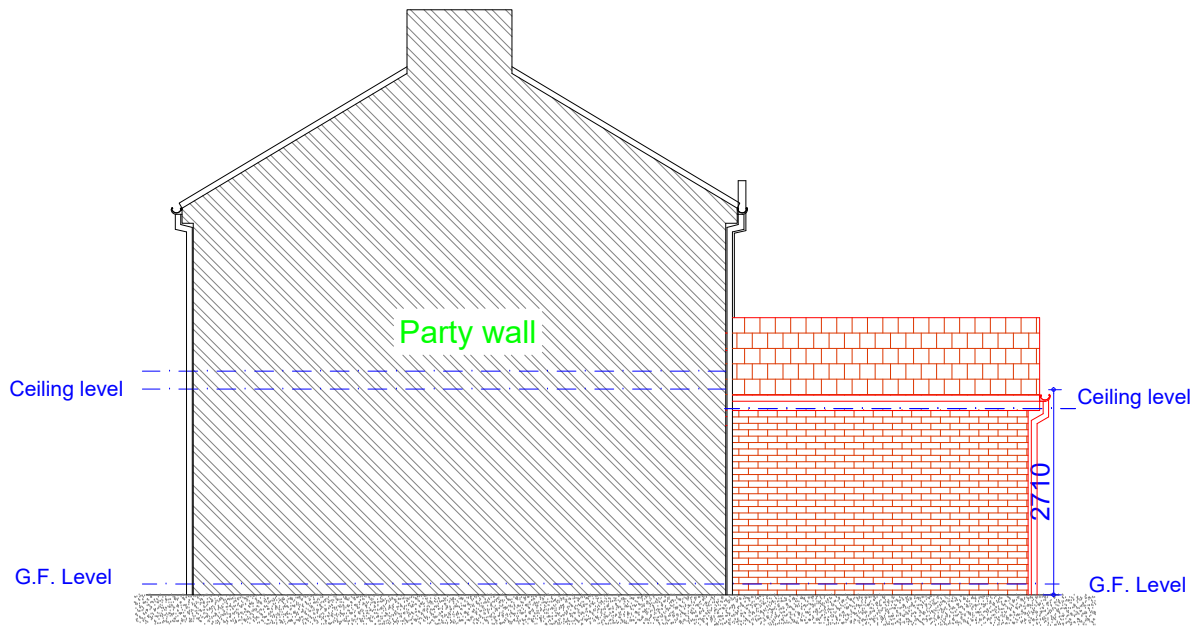

Proposed R/H Side Party Wall Elevation
Scale 1:100

Rev	Date	Description
-----	------	-------------

Issued For : INFORMATION PURPOSES ONLY		
--	--	--

Client	Mr. Richard Bawden - Sixtown Housing
--------	--------------------------------------

Project	23 Lancaster Avenue, Whitefield. M45 6DX Proposed single storey DDA rear extension.
---------	--

Scheme - Drawing Title	Proposed Elevations.
------------------------	----------------------

03	Date	01.09.21
Drawing No.	Revision	Scale 1:100 @A3



JK Technical Services (NW) Ltd
Tel: 0161 728 5730
Mob: 07741175755
www.jktechservs.co.uk