


All dimensions to be checked on site. Do not Scale from the drawing. Any discrepancies to be reported to the Project Surveyor before the commencement of any works.	
---	--

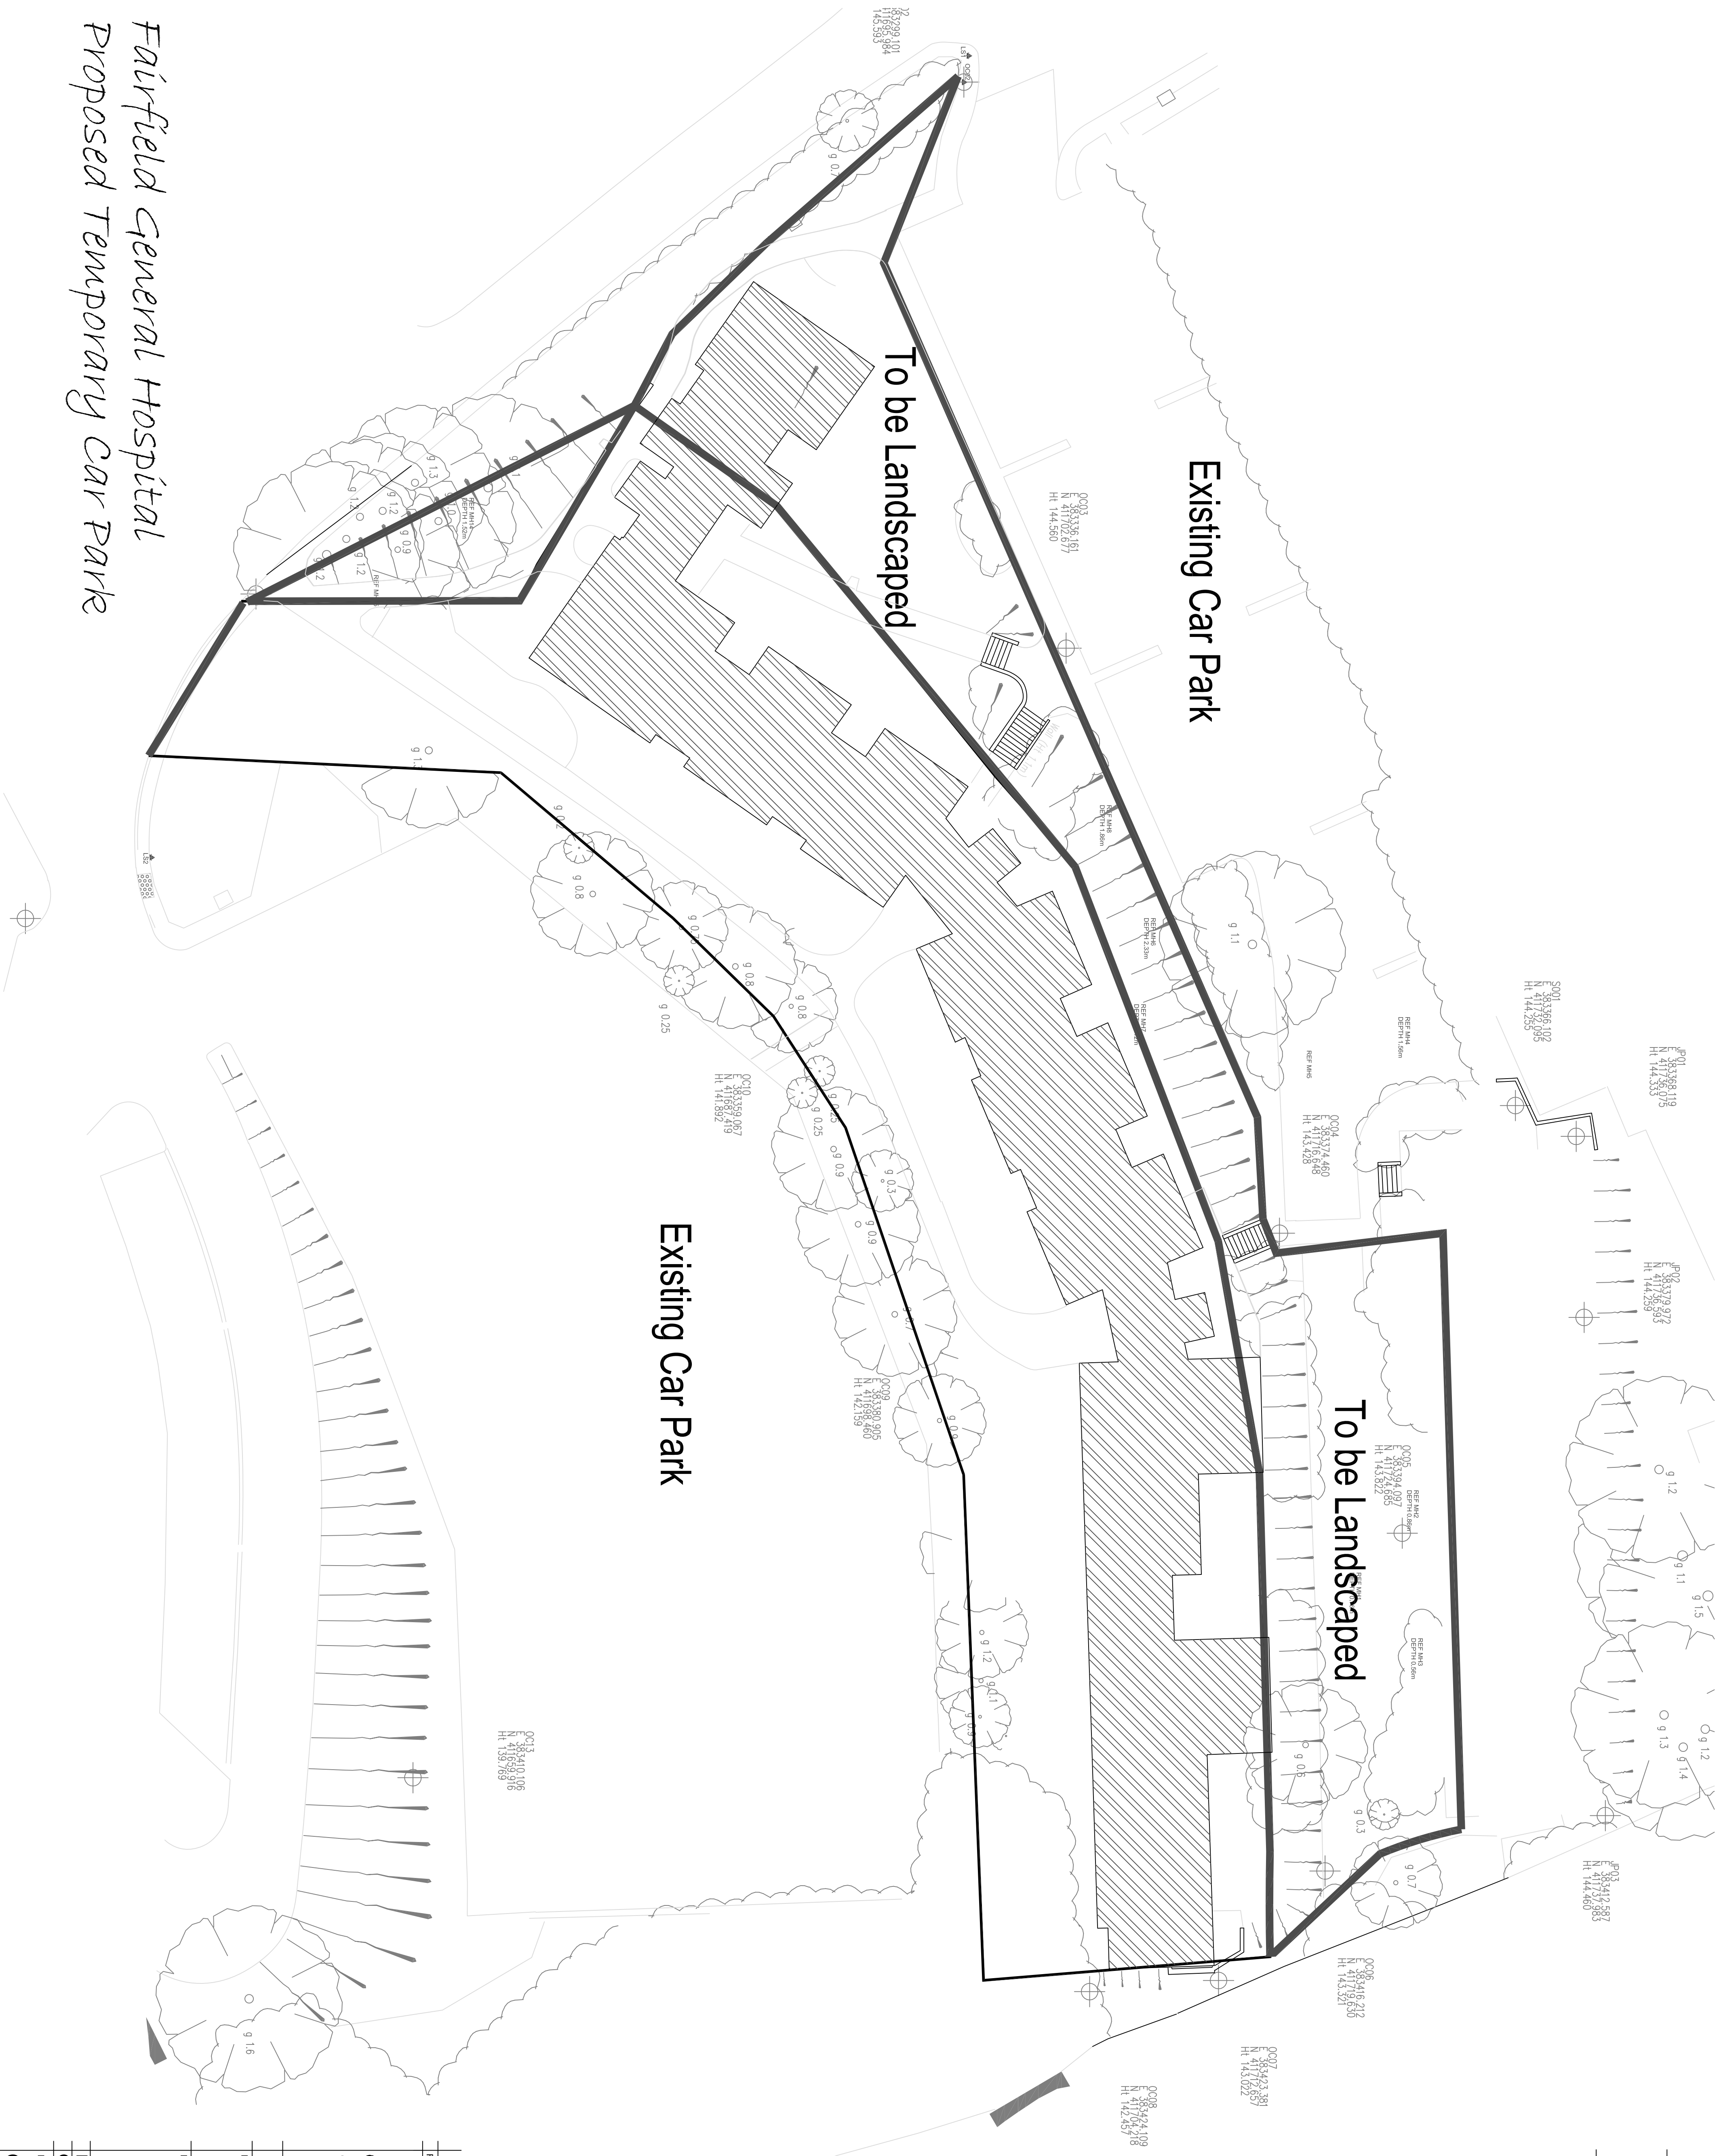

Revisions:		Date:		Int:	
					
CUNNINGHAM PROPERTY CONSULTANTS LTD GRANTERFIELD BUILDING, 1000000 CONSULTANTS PRINCIPAL DESIGNER					
823 Winstanley Road T6: 0161 434 8330		Dobbsley Manchester M20 2SN		Email: h.c@cpclimited.co.uk	
Northern Care Alliance NHS Foundation Trust					
Project:					
Temporary Car Park Works					
Drawing Title:					
Existing Site Plan					
Drawn: BC		Scale:		A1: 1:200	
Checked: BC		Date:		07/24	
Project No:		Drawing No:		Rev No:	
CPC303		B102			