


Dimensioning

Figured dimensions only to be taken from these designs and drawings. Work to annotated dimensions only. All dimensions to be checked on site. Architectural designers to be informed immediately of any discrepancies before work proceeds. Drawings are to be read in conjunction with relevant specifications, structural engineers and service engineers' drawings.

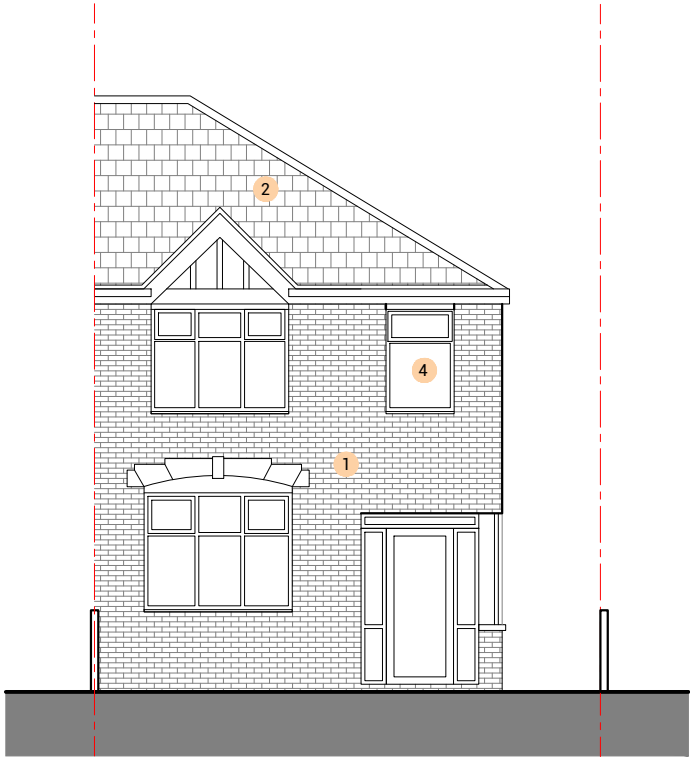


PROPOSED FRONT ELEVATION
1:100 @ A3


0m 1m 3m 5m

Key


- 1 Brickwork to match existing
- 2 Roof tiles to match existing
- 3 PVC Window to match existing
- 4 Obscure Glazed window
- 5 Glazed French door

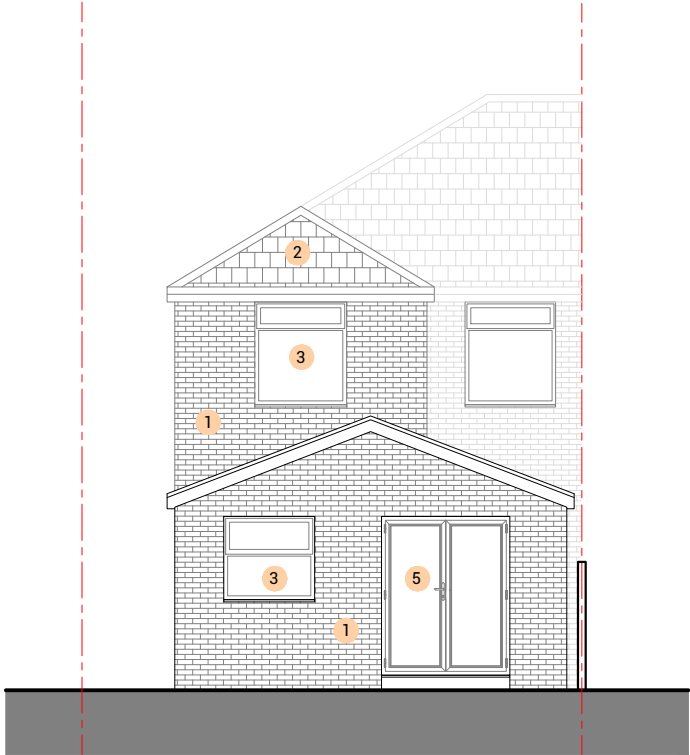

PROPOSED REAR ELEVATION
1:100 @ A3

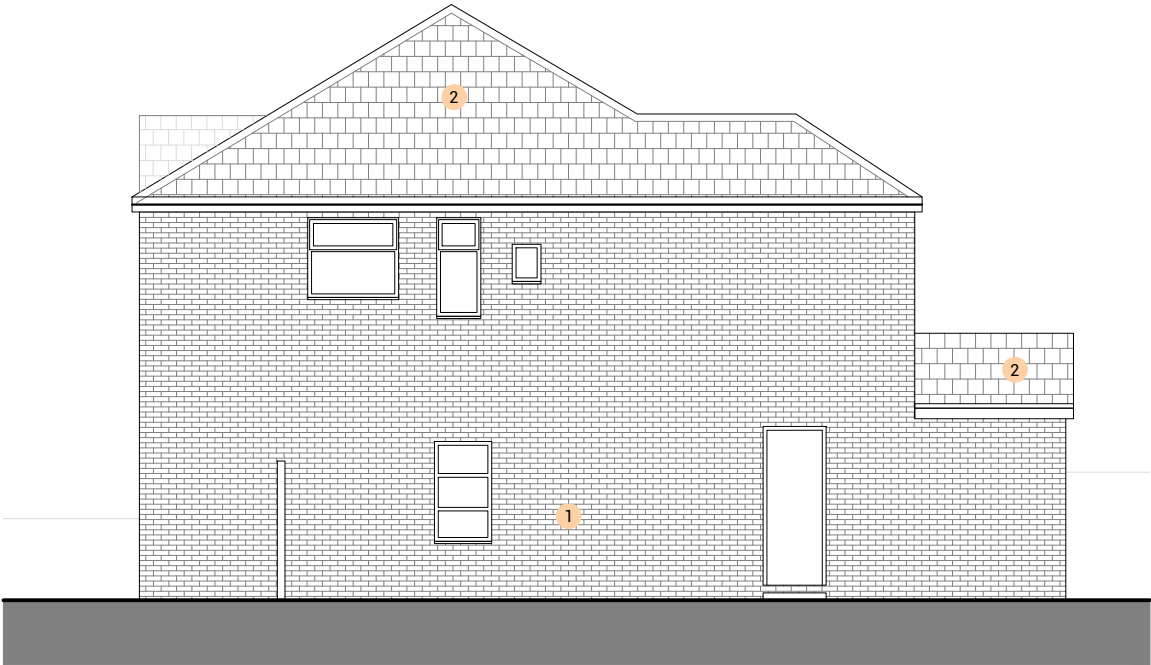

PROPOSED SIDE ELEVATION
1:100 @ A3

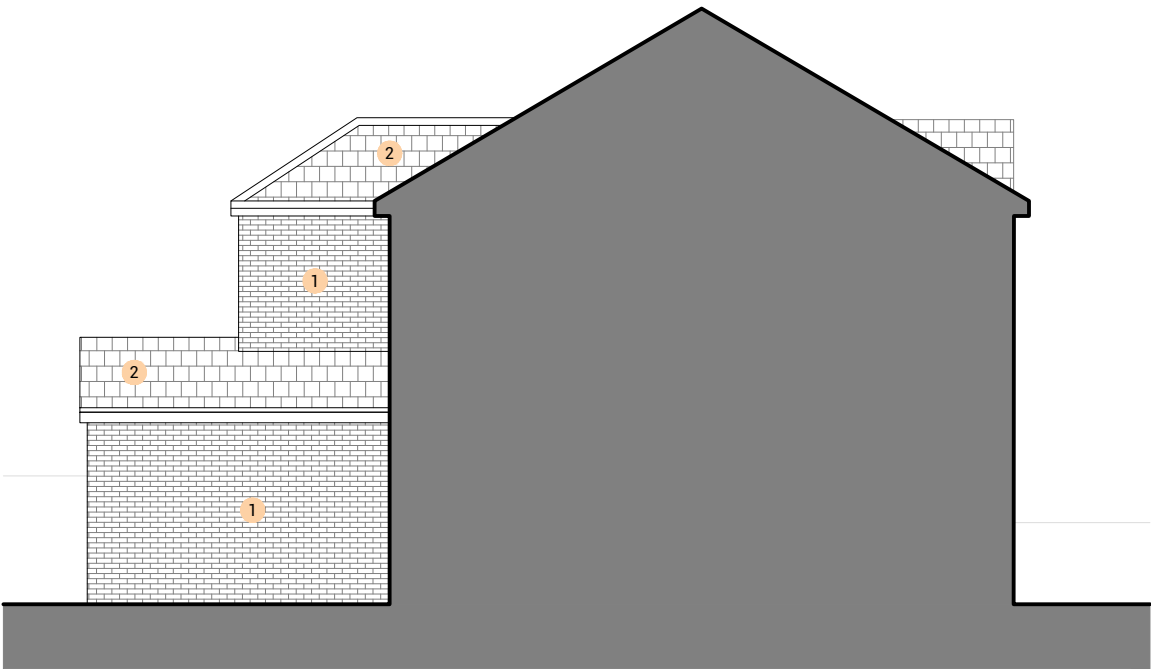

PROPOSED SIDE ELEVATION
1:100 @ A3

Rev	Date	Description
-	??/10/23	Issued to client for comments



S A L E E M
ARCHITECTS

Architecture | Masterplanning | Graphics

CLIENT:
-

PROJECT:
35 Downham Crescent,
Prestwich
M25 0EH

TITLE: Proposed Elevations
REV:

SCALE: 1:100 @ A3
DATE: October 2023

DRAWING NO. Sheet 5