




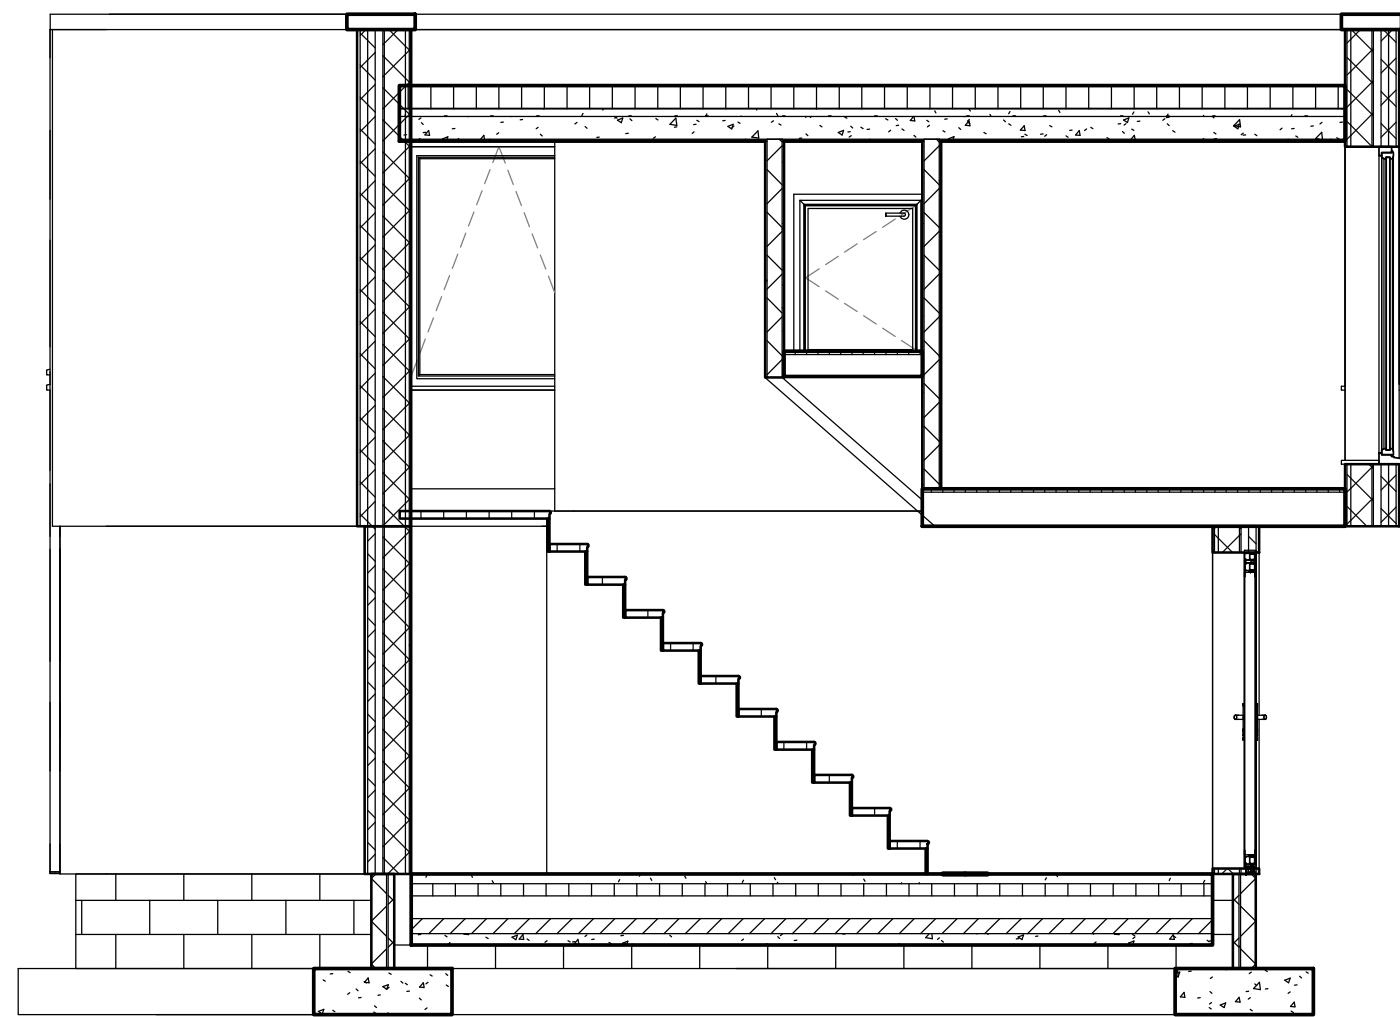


5 Section 2
1 : 50

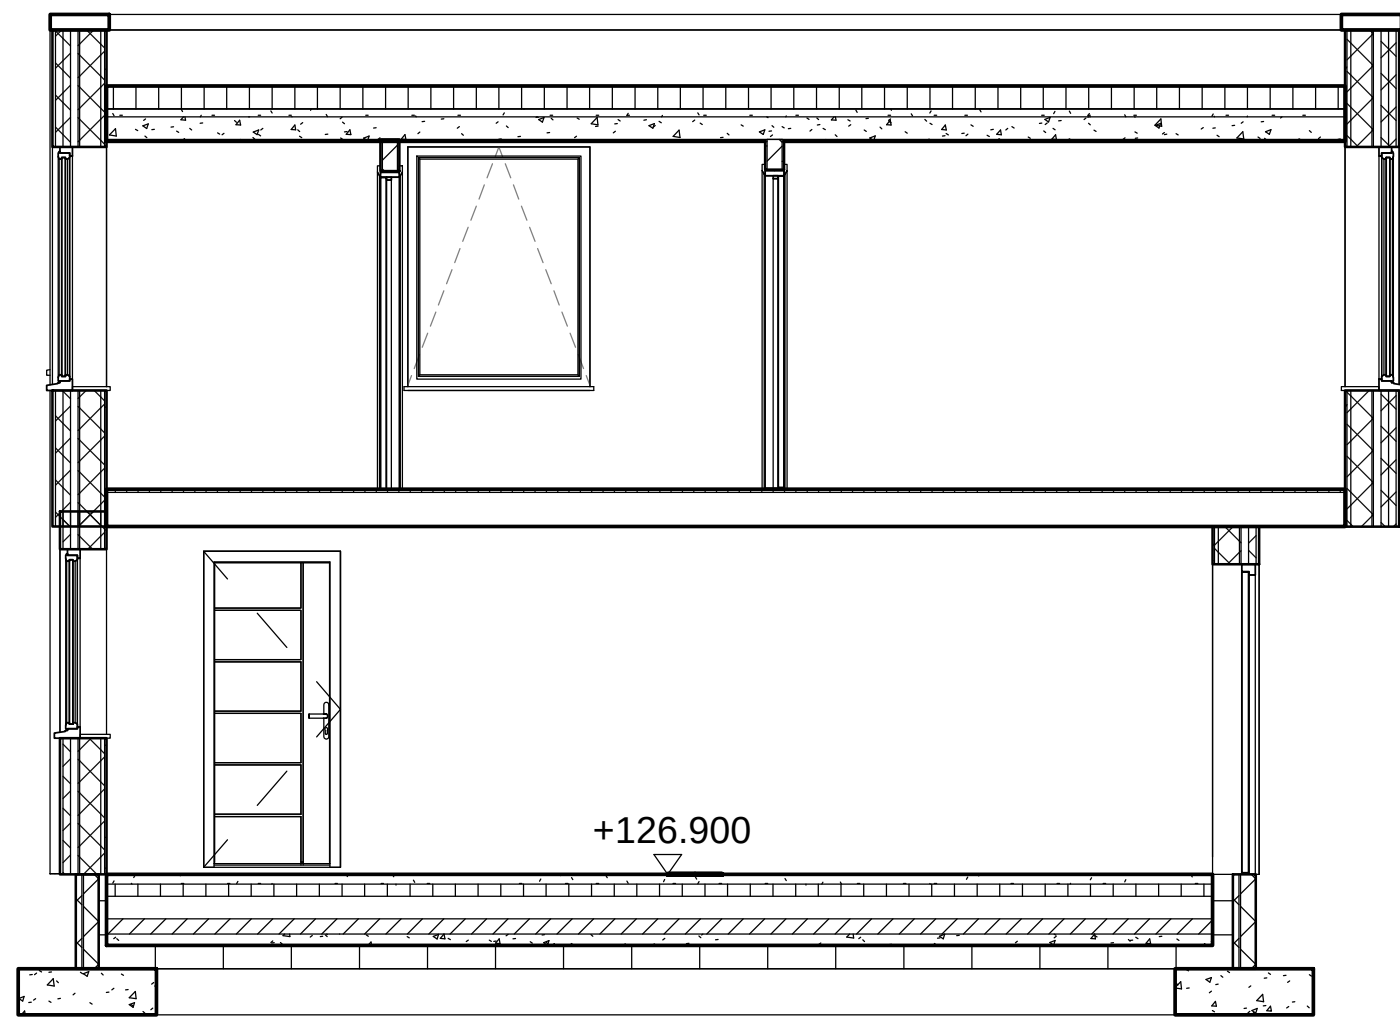


6 Section 3
1 : 50

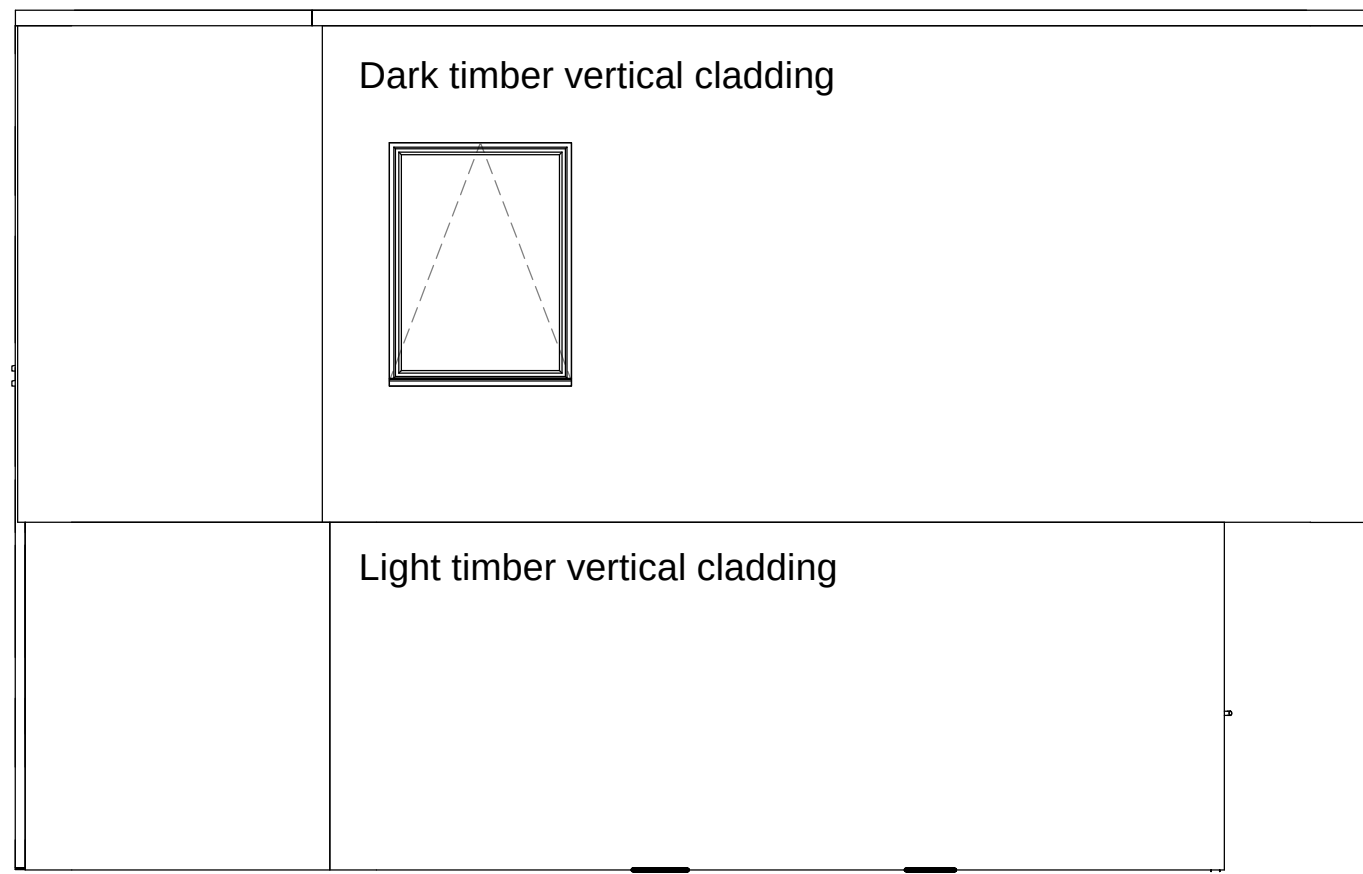


3 Side Elevation A
1 : 50

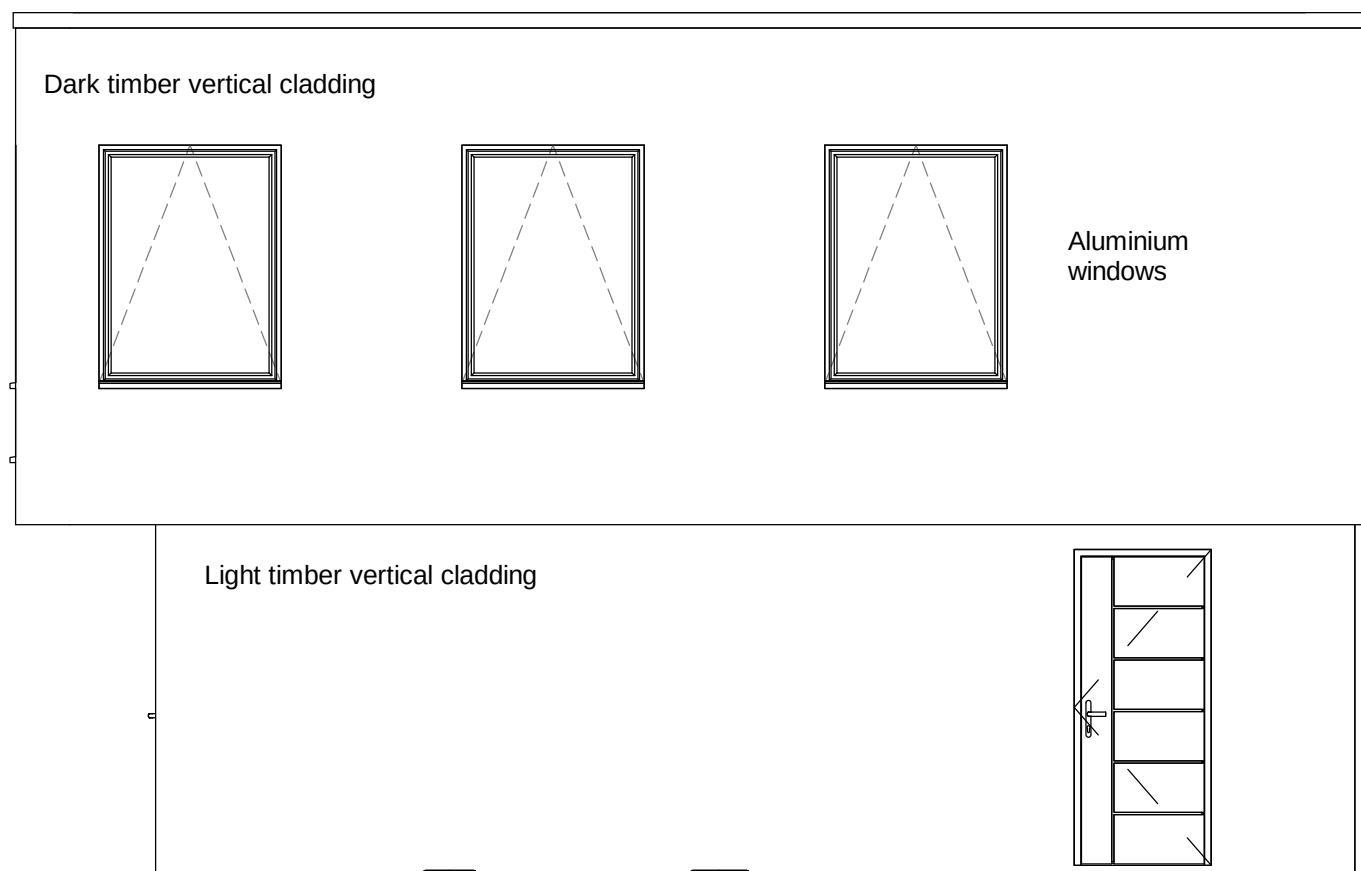

4 Side Elevation B
1 : 50

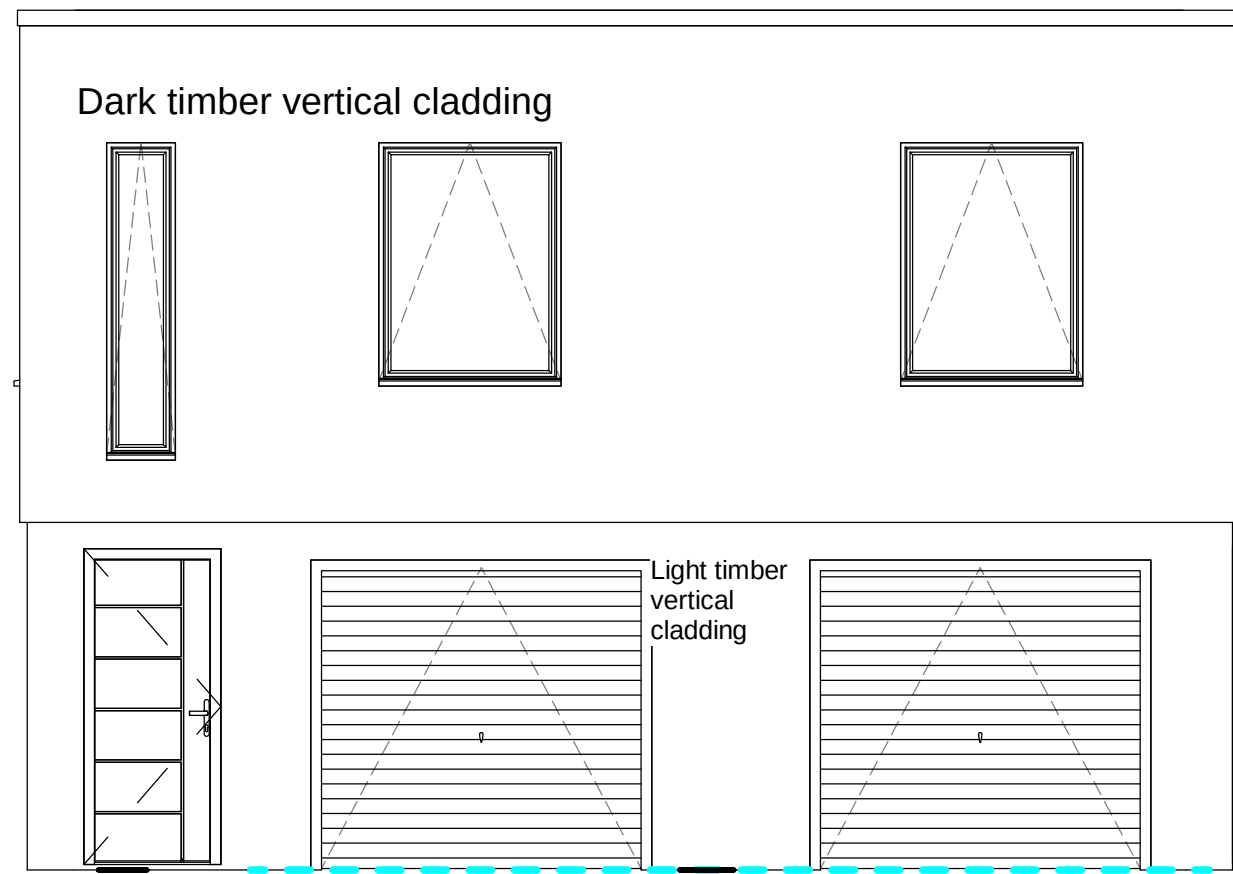

1 Front Elevation
1 : 50

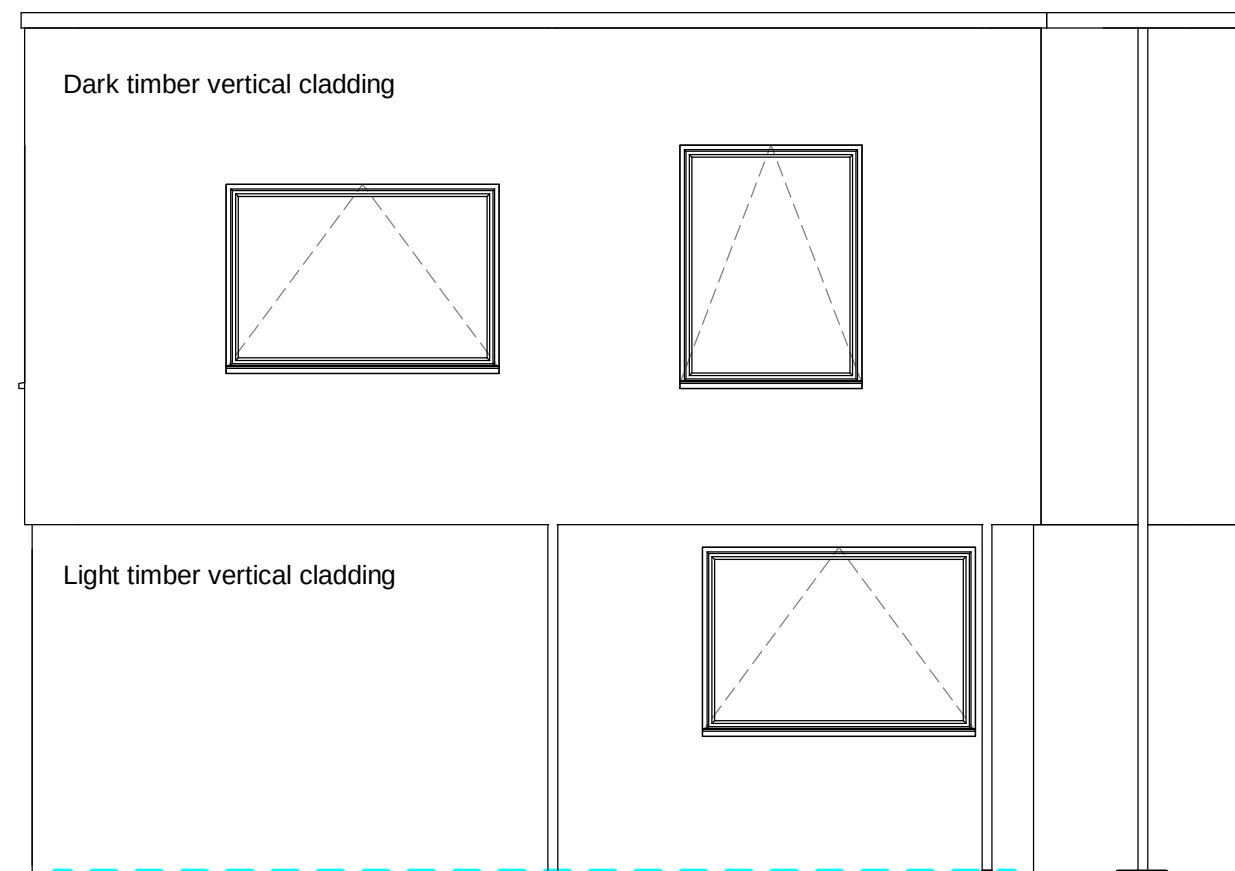

2 Rear Elevation
1 : 50

Notes

This drawing is the property of The Intelligent Design Centre Ltd and copyright is reserved by them. This drawing is not to be copied or disclosed by or to any unauthorised persons without the prior written consent of The Intelligent Design Centre Ltd.

Do not scale from this drawing.

All dimensions are to be checked on site prior to construction, manufacture of any components and ordering of materials and equipment.

Any discrepancies are to be reported to the architect for clarification.

All materials and workmanship to be in accordance with the current British Standards and codes of practice.

C	27.07.23	TW	Level added
B	02.06.23	TW	General changes
A	02.05.23	TW	Section 3 added
Rev	Date	Drawn by	Comments

Client
Mr and Mrs Smith

Project
Proposed replacement of dwelling
Brookthorpe Road, Bury

Drawing
Annex and garage- Elevations and Sections

-Date	Drawn by	Scales
17/01/23	Trinity Woodman	1 : 50 @A1

Job No - Dwg No - Rev
22018-254-C