
 


5 Brookfield Road, Bury, BL95LA
PROPOSED SITE PLAN
Scale - 1:200

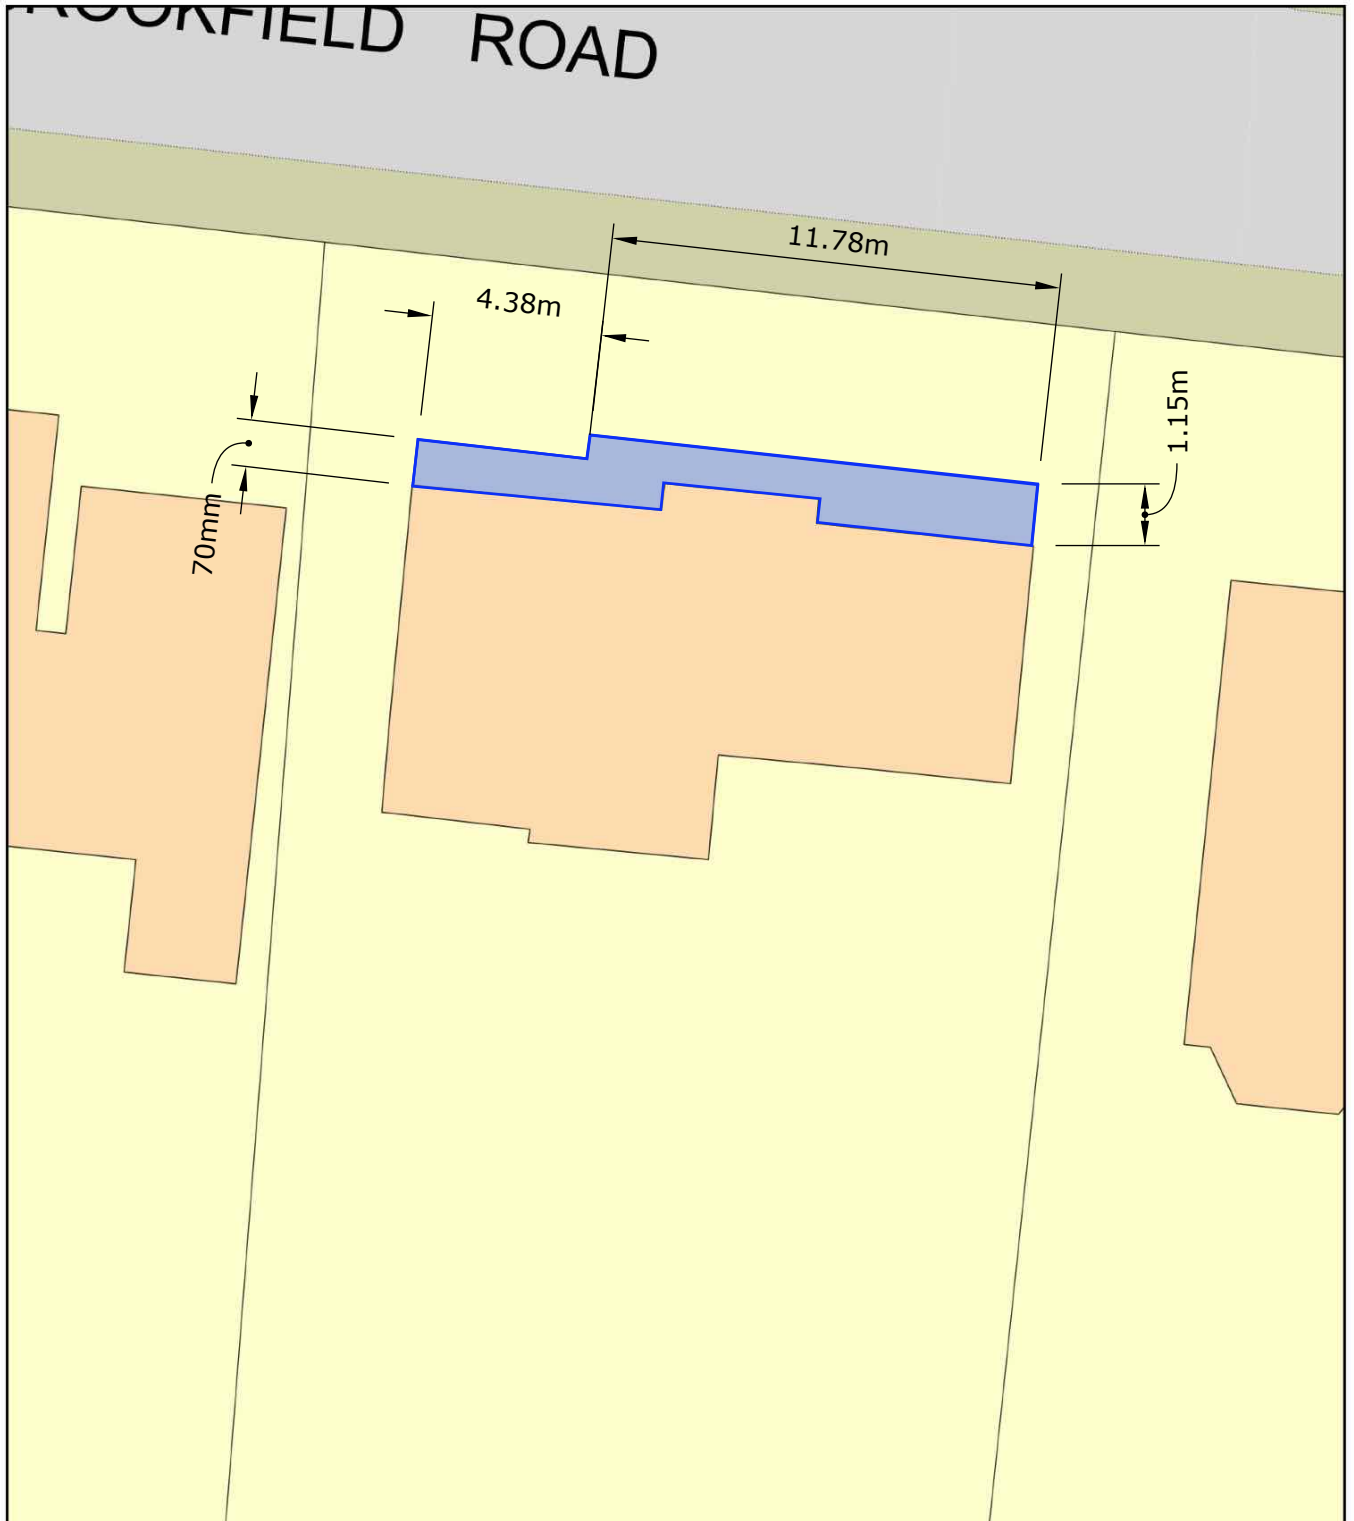

Plan Produced for: PETER

Date Produced: 28 Jul 2022

Plan Reference Number: TQRQM22209094325457

Scale: 1:200 @ A4