


Is and dimensions must be checked on site by
before prior to commencement of works. Any
information herein is the copyright of JSA Design.
Any reproduction in full or in part is forbidden without the written
consent from JSA Design.

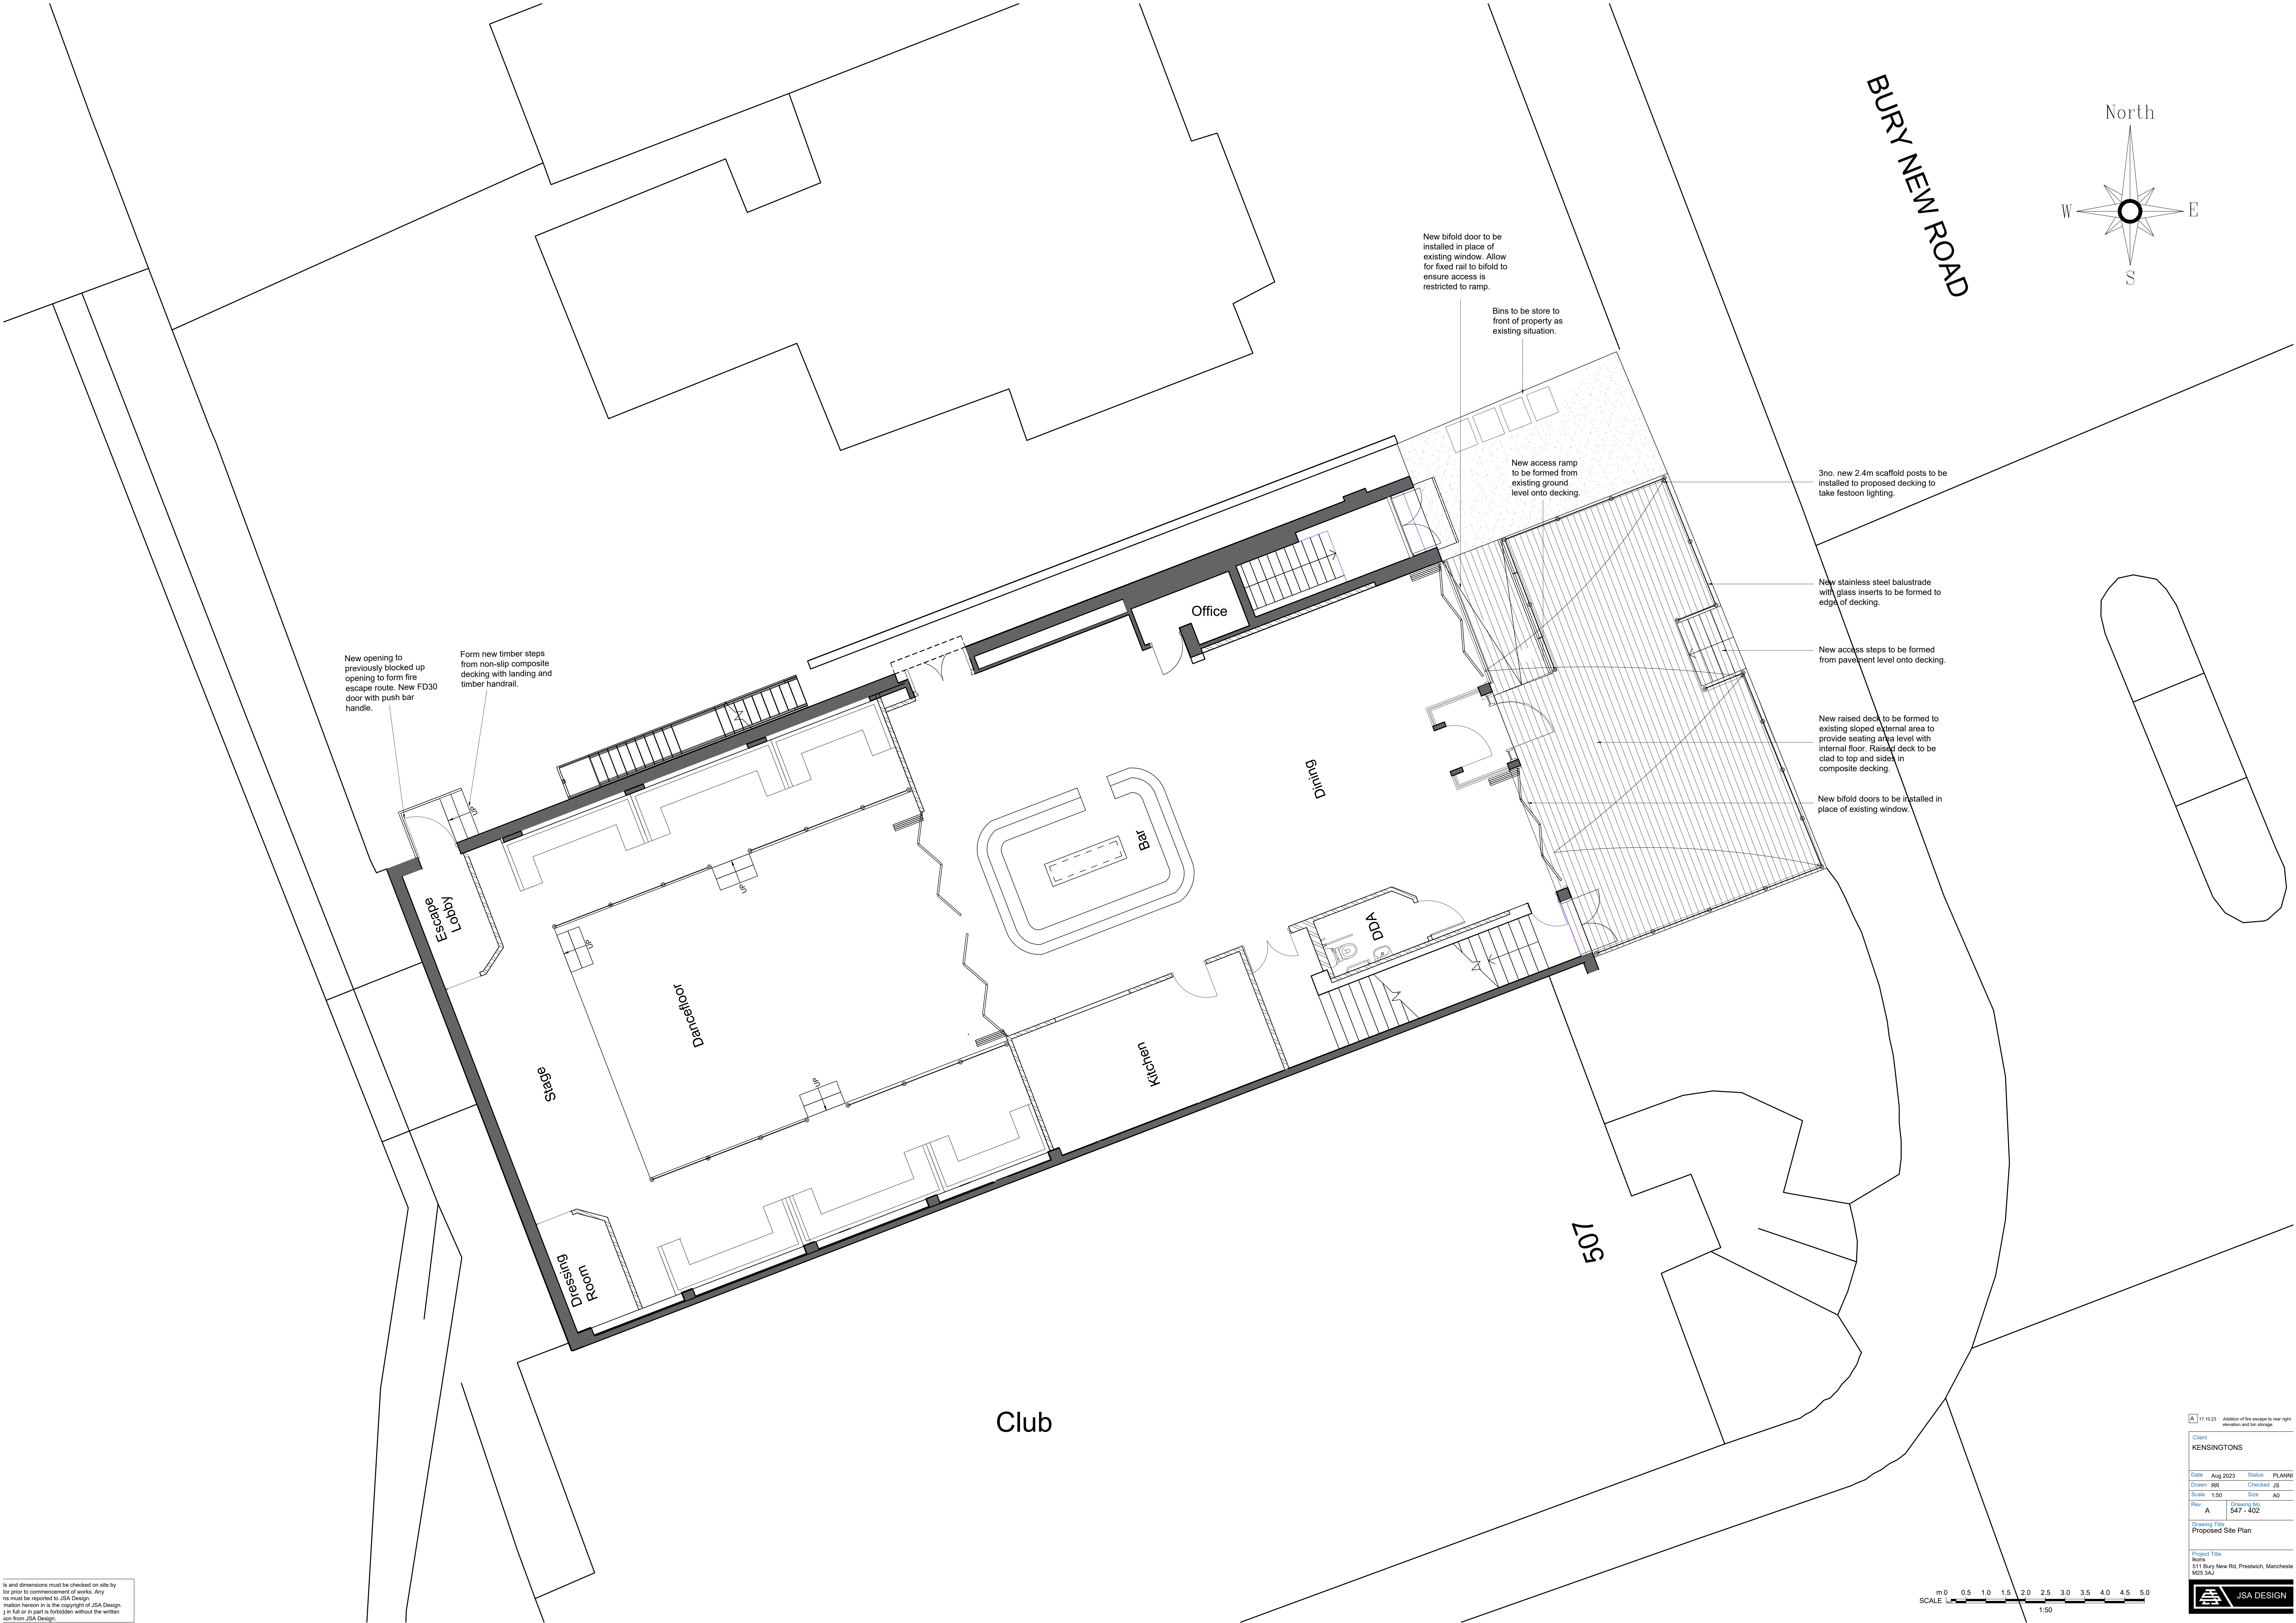

A

17.10.23

Addition of fire escape to rear right elevation and fire storage

Client			
KENSINGTONS			
Date	Aug 2023	Status	PLANN
Drawn	RR	Checked	JS
Scale	1:50	Size	A0
Plan	A	Drawing No.	547-402
Drawing Title			
Proposed Site Plan			
Project Title			
Bons 511 Bury New Rd, Prestwich, Manchester M25 3AJ			

JSA DESIGN