



materials legend


ref	description
1	facing brick to LPA approval
2	metal access doors with PPC finish
3	pvc-ue rainwater goods / rigid pvc-ue fascia

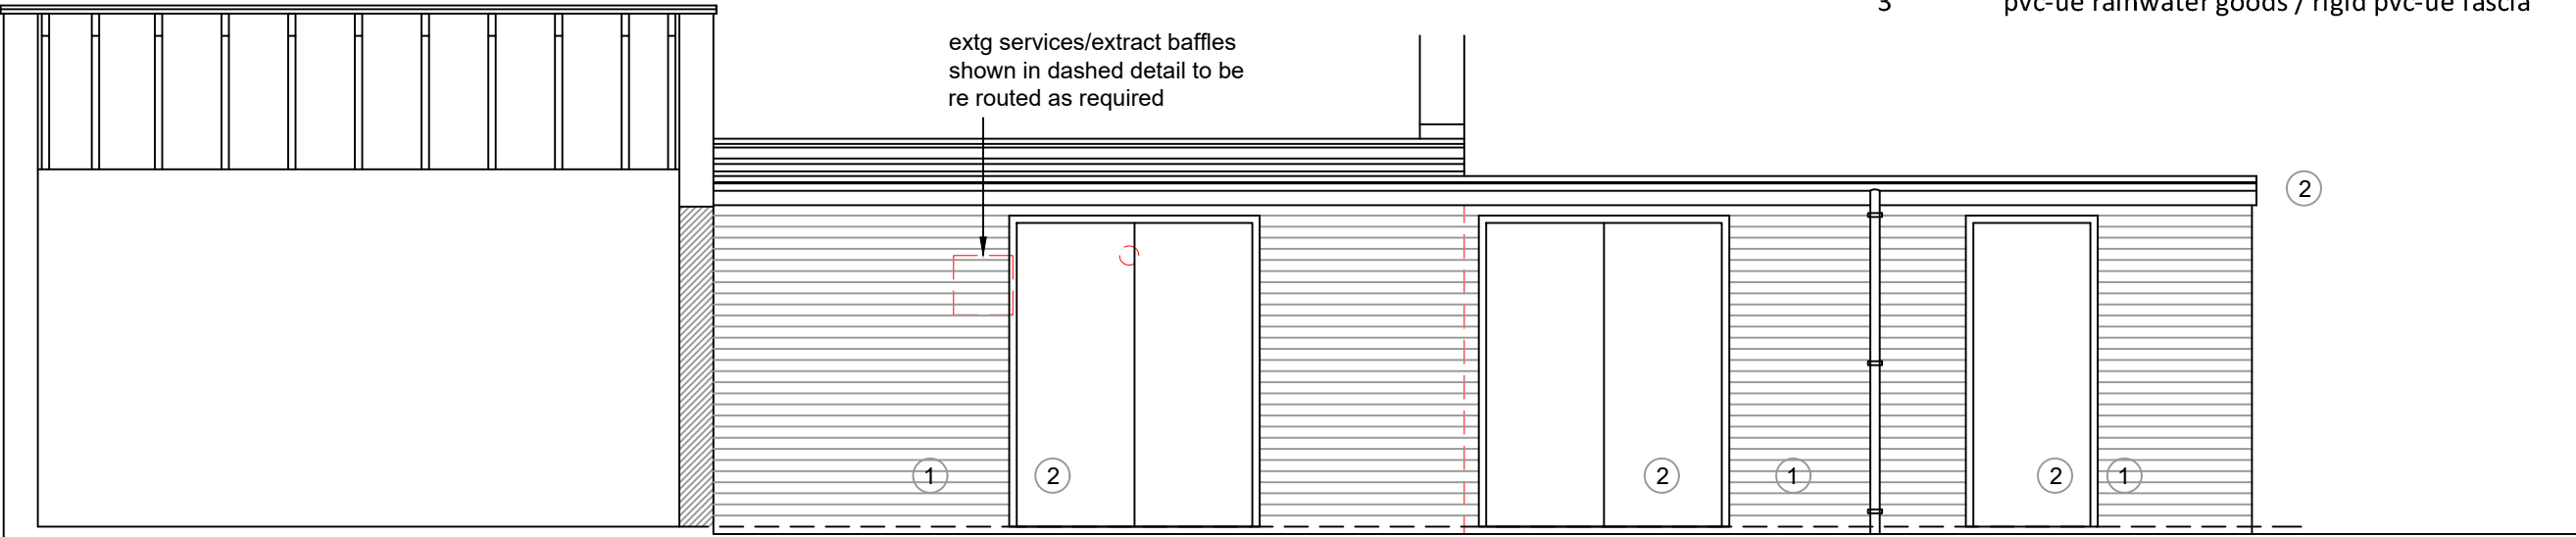


elevation BB
scale 1-100

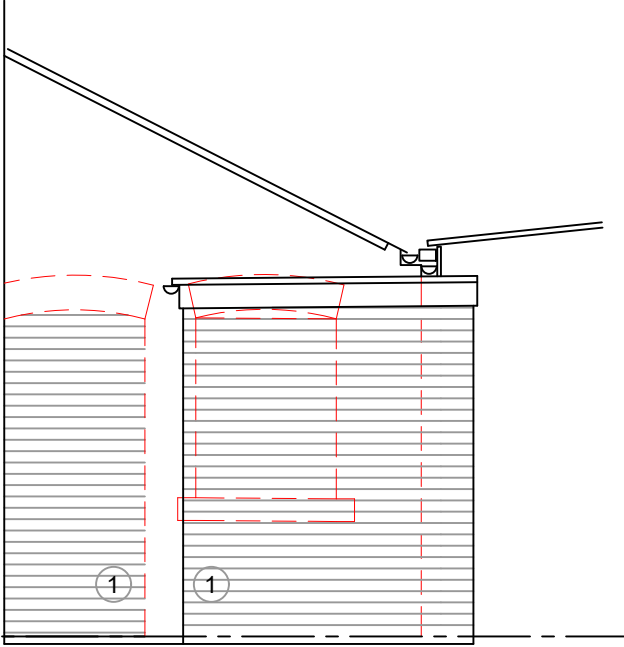


elevation CC
scale 1-100

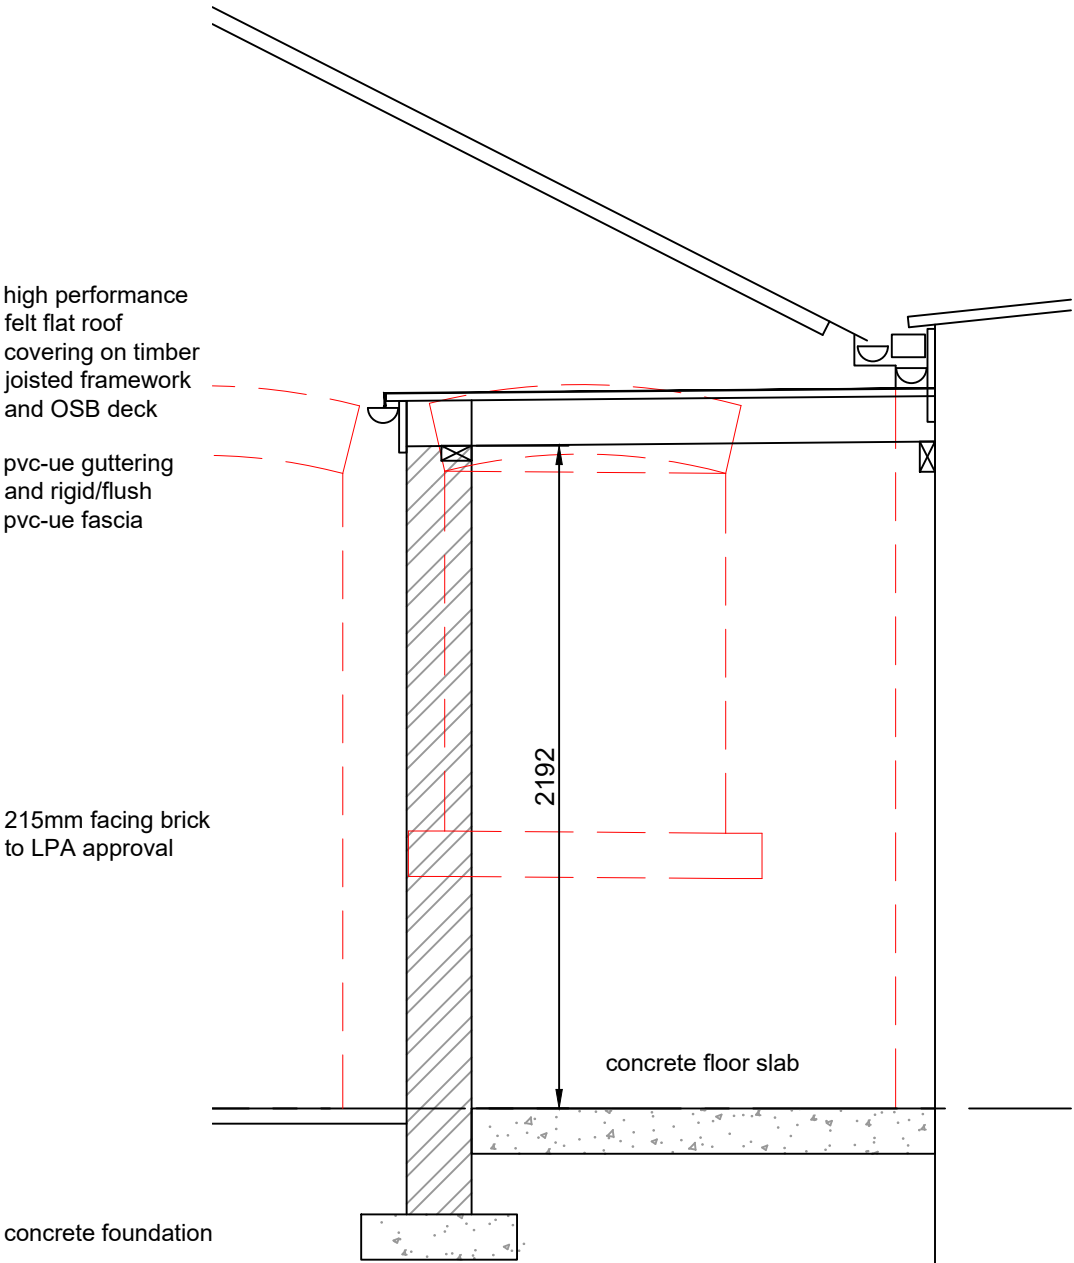


section AA
scale 1-25

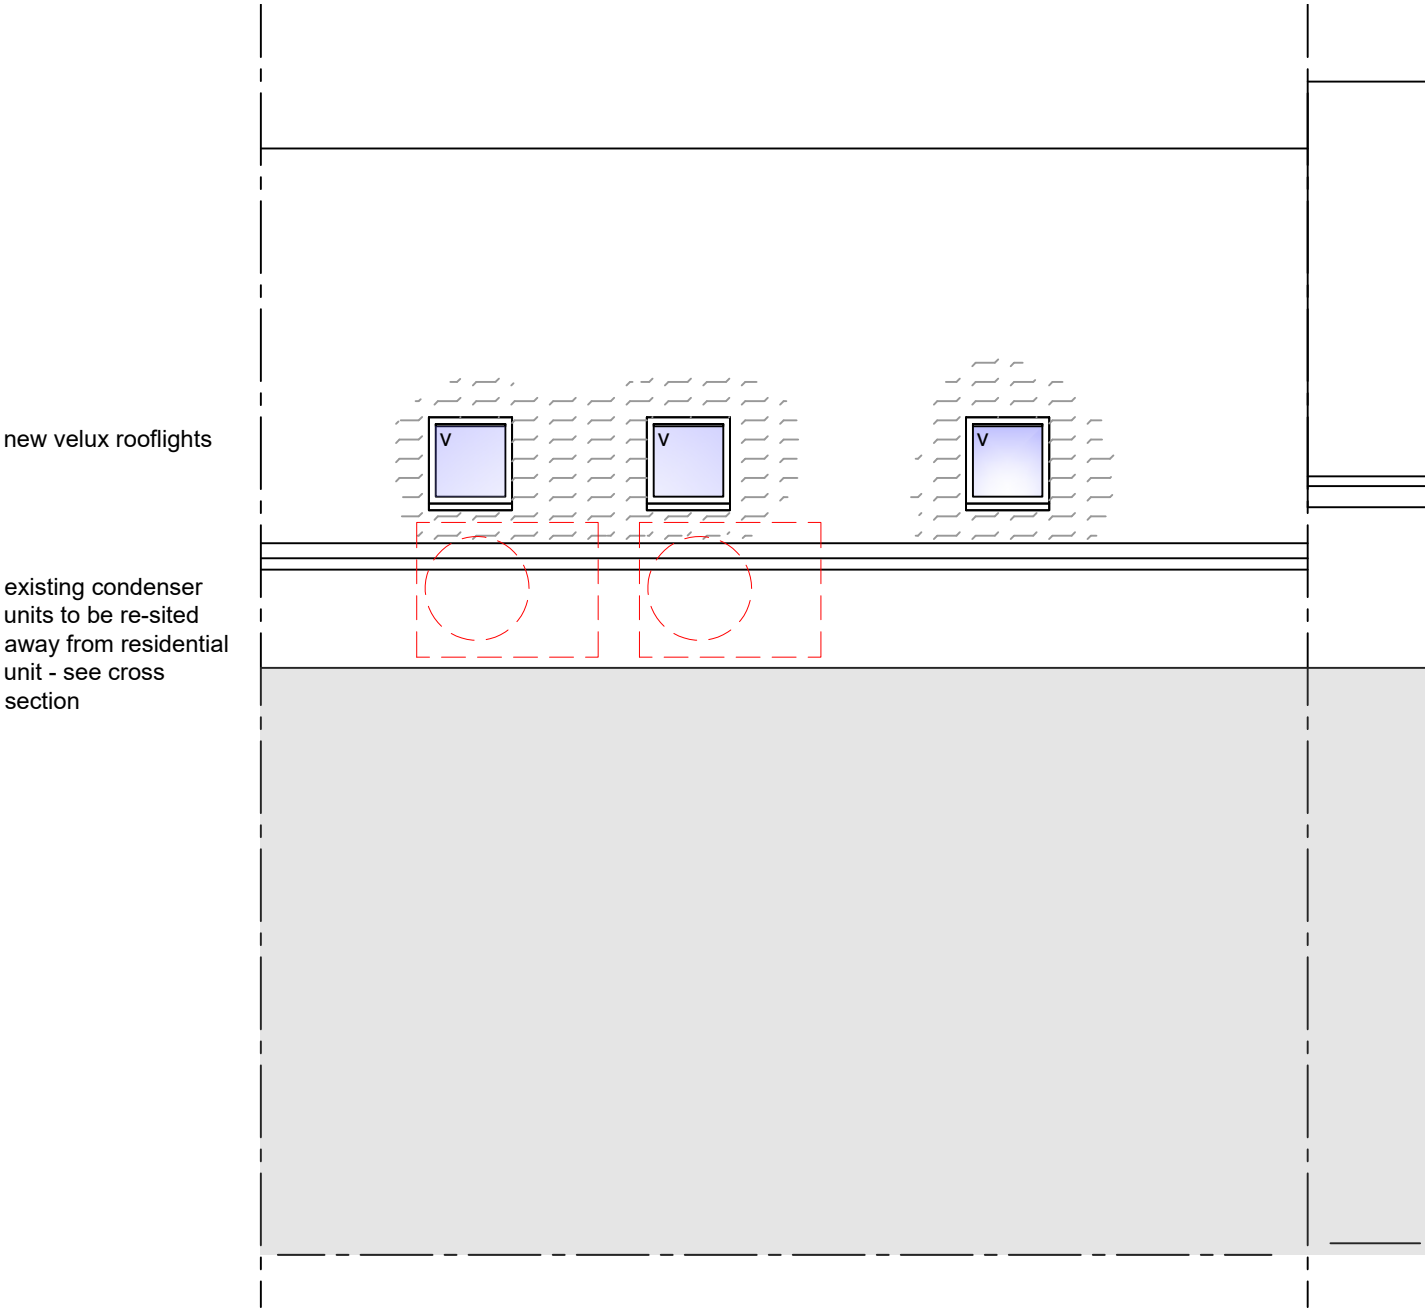


rear elevation DD [nr 36 proposed]
scale 1-50

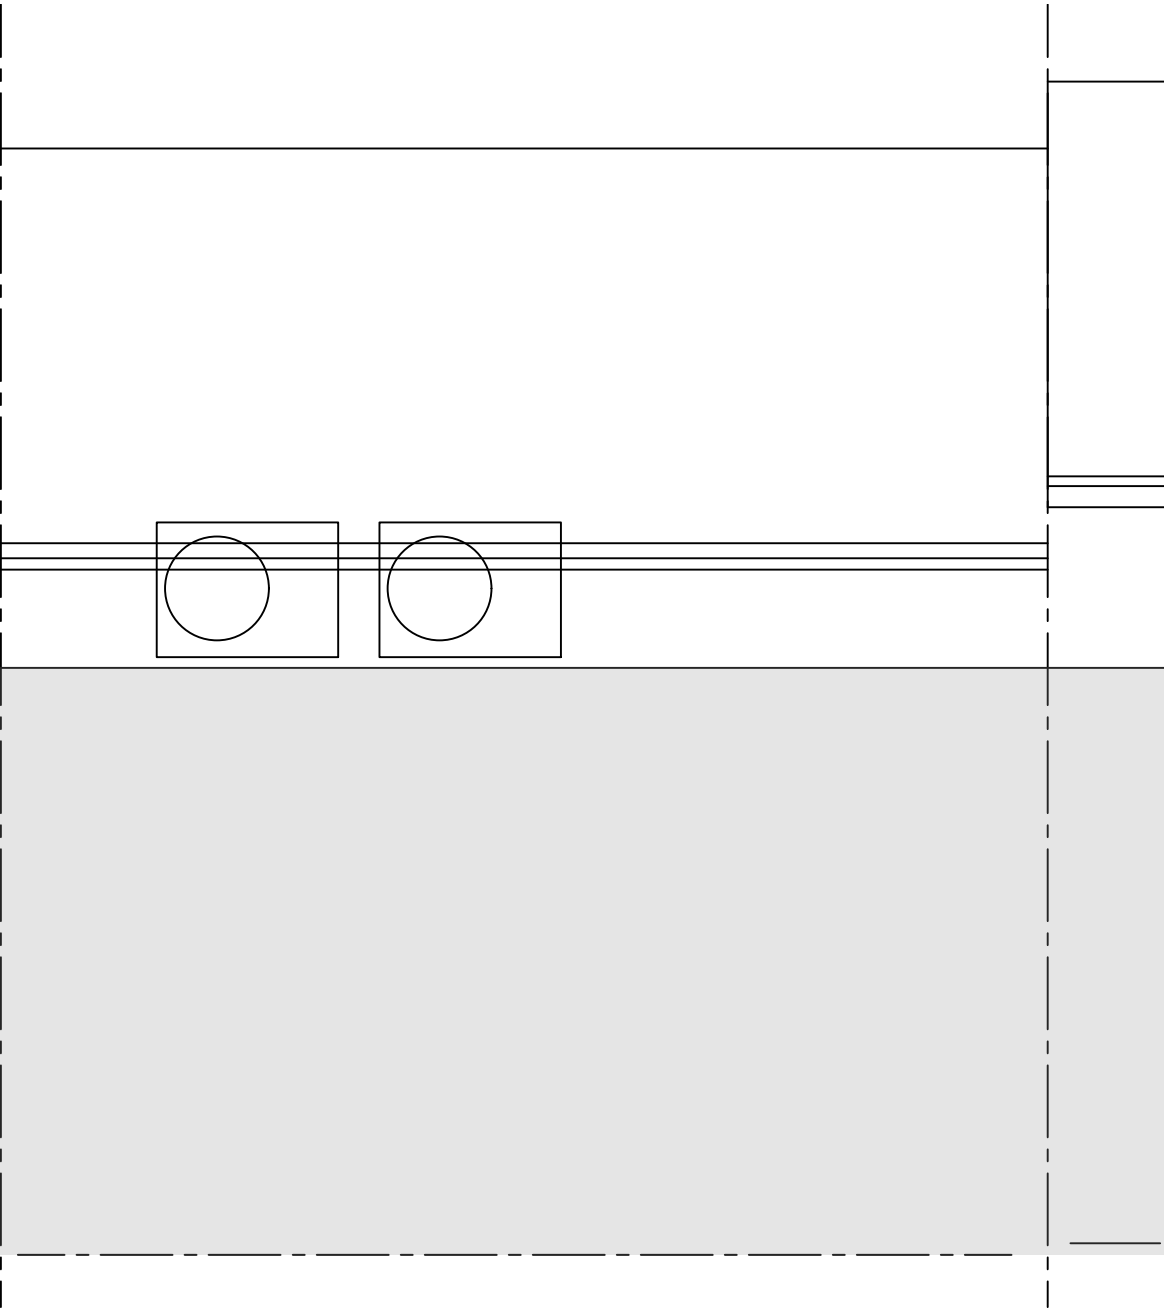


rear elevation DD [nr 36 existing]
scale 1-50

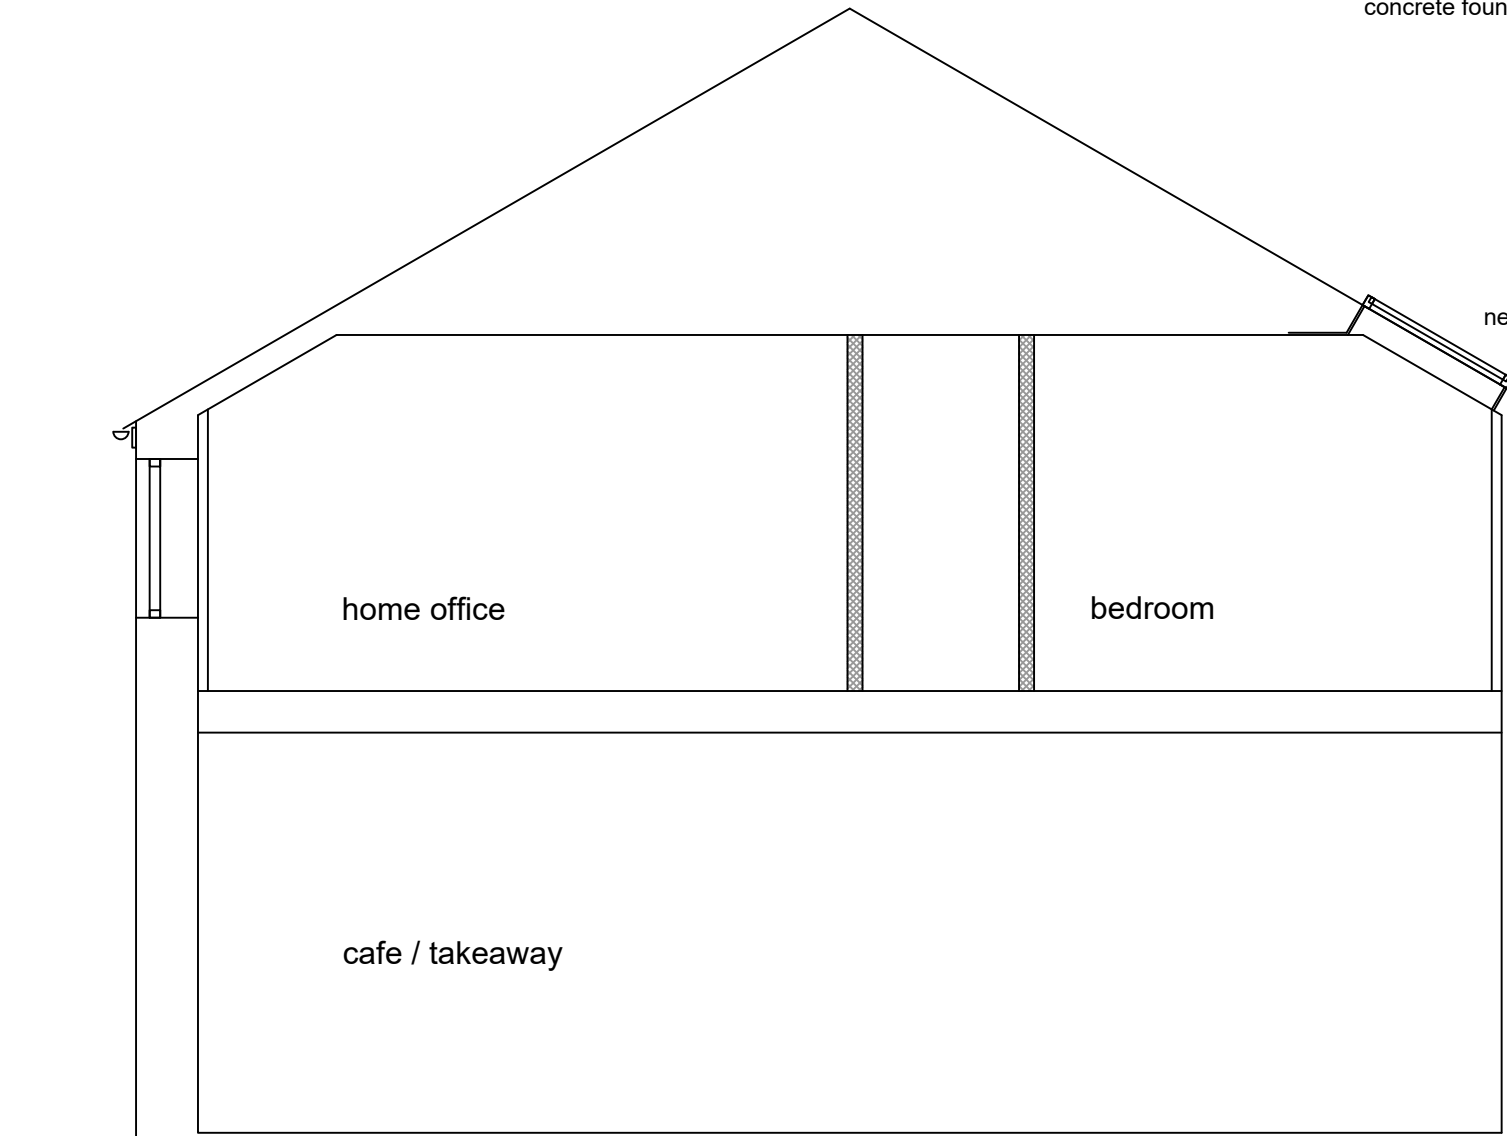

cross elevation nr 36 [proposed]
scale 1-50

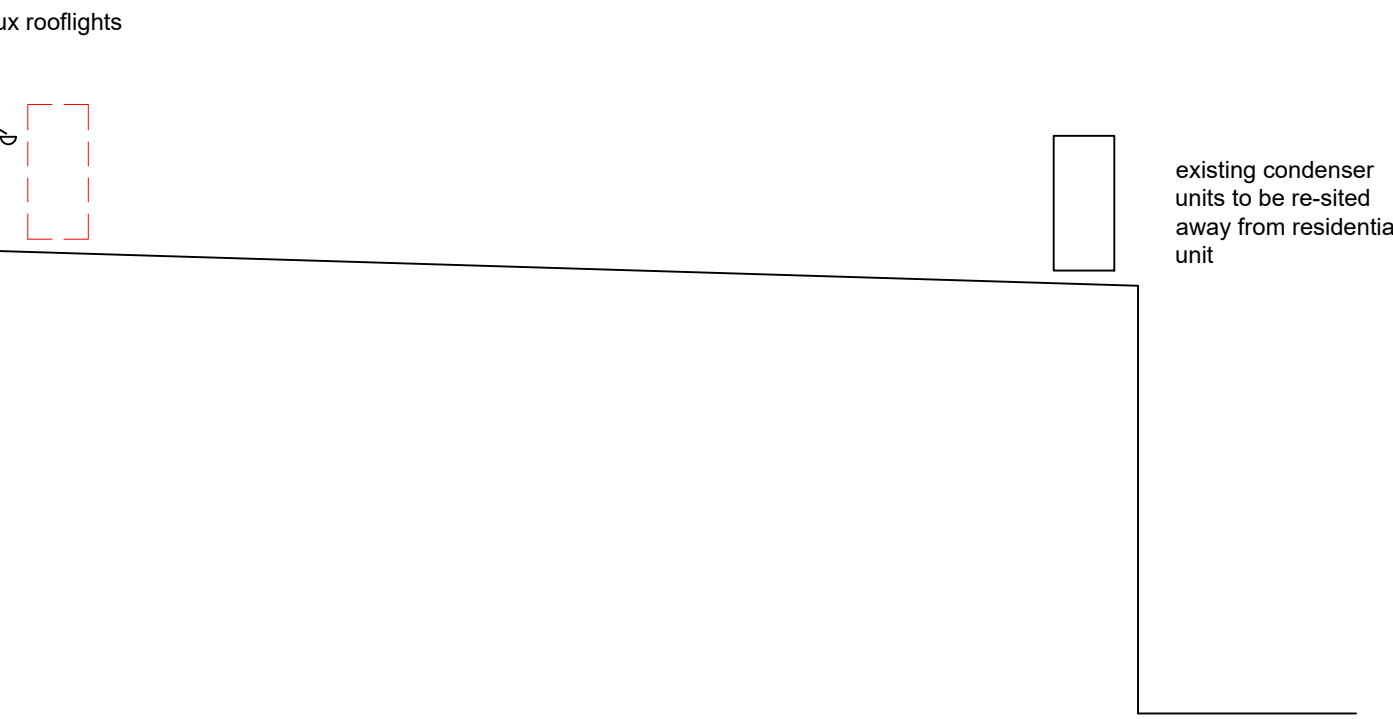

front elevations
scale 1-50

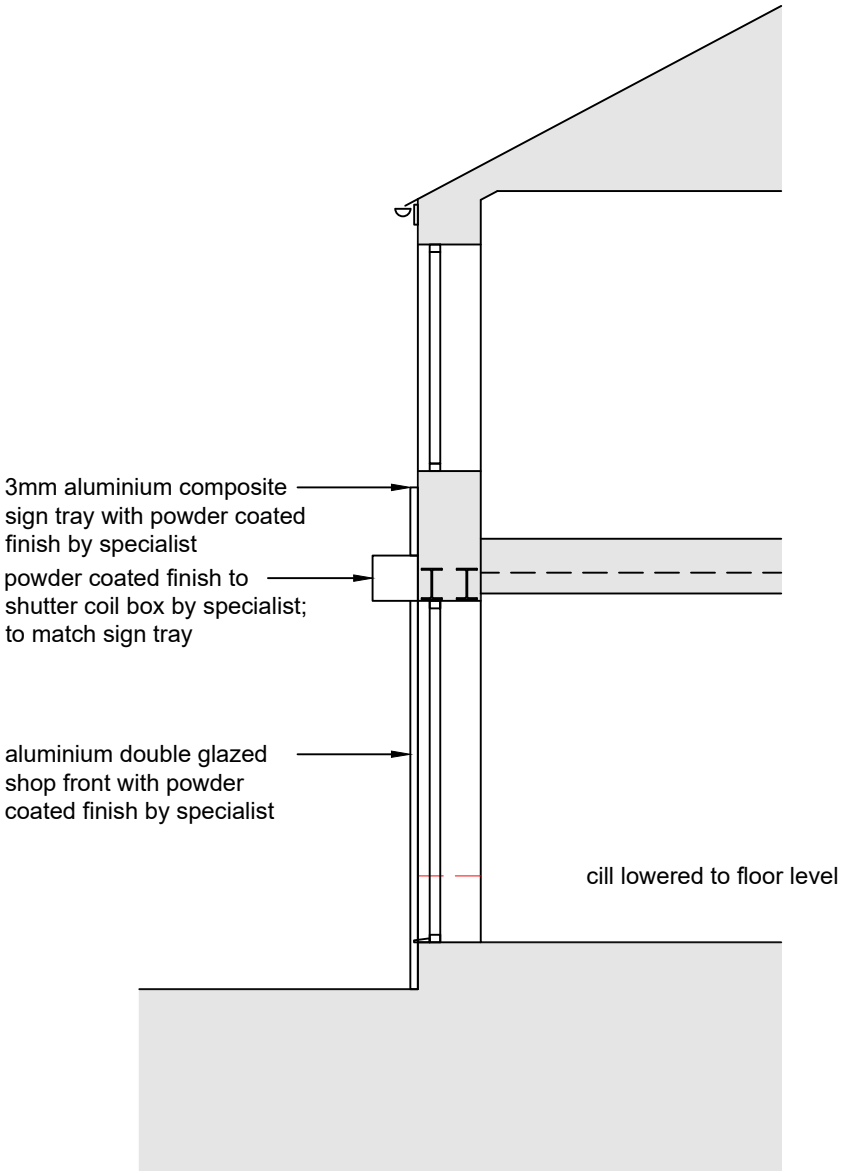

section EE
scale 1-50

COPYRIGHT RESERVED.
This drawing is the property of A.J.Cocker Associates Ltd. and must not be copied or used in whole or in part without their consent.

CDM:
Clients and contractors must fulfil their duties under the CDM regulations 2015. The client is required to notify the HSE of any projects lasting more than 30 days or involving more than 500 person days.

rev:	date:	description:
 AJ COCKER ASSOCIATES CHARTERED BUILDING SURVEYORS		
New Century House 176 Drake Street Rochdale OL16 1UP Tel: 01706 764880 Fax: 01706 764881 www.ajcockerassociates.co.uk mail@ajcockerassociates.co.uk		
 the mark of property professionalism worldwide		
Project: 36-40 Walmersley Road Bury ELEVATIONS / SECTIONS		scale: as noted @ A1 date: Oct '21 drawn: IS
Client: Mr Yousaf		Dwg. Nr. C403-03