




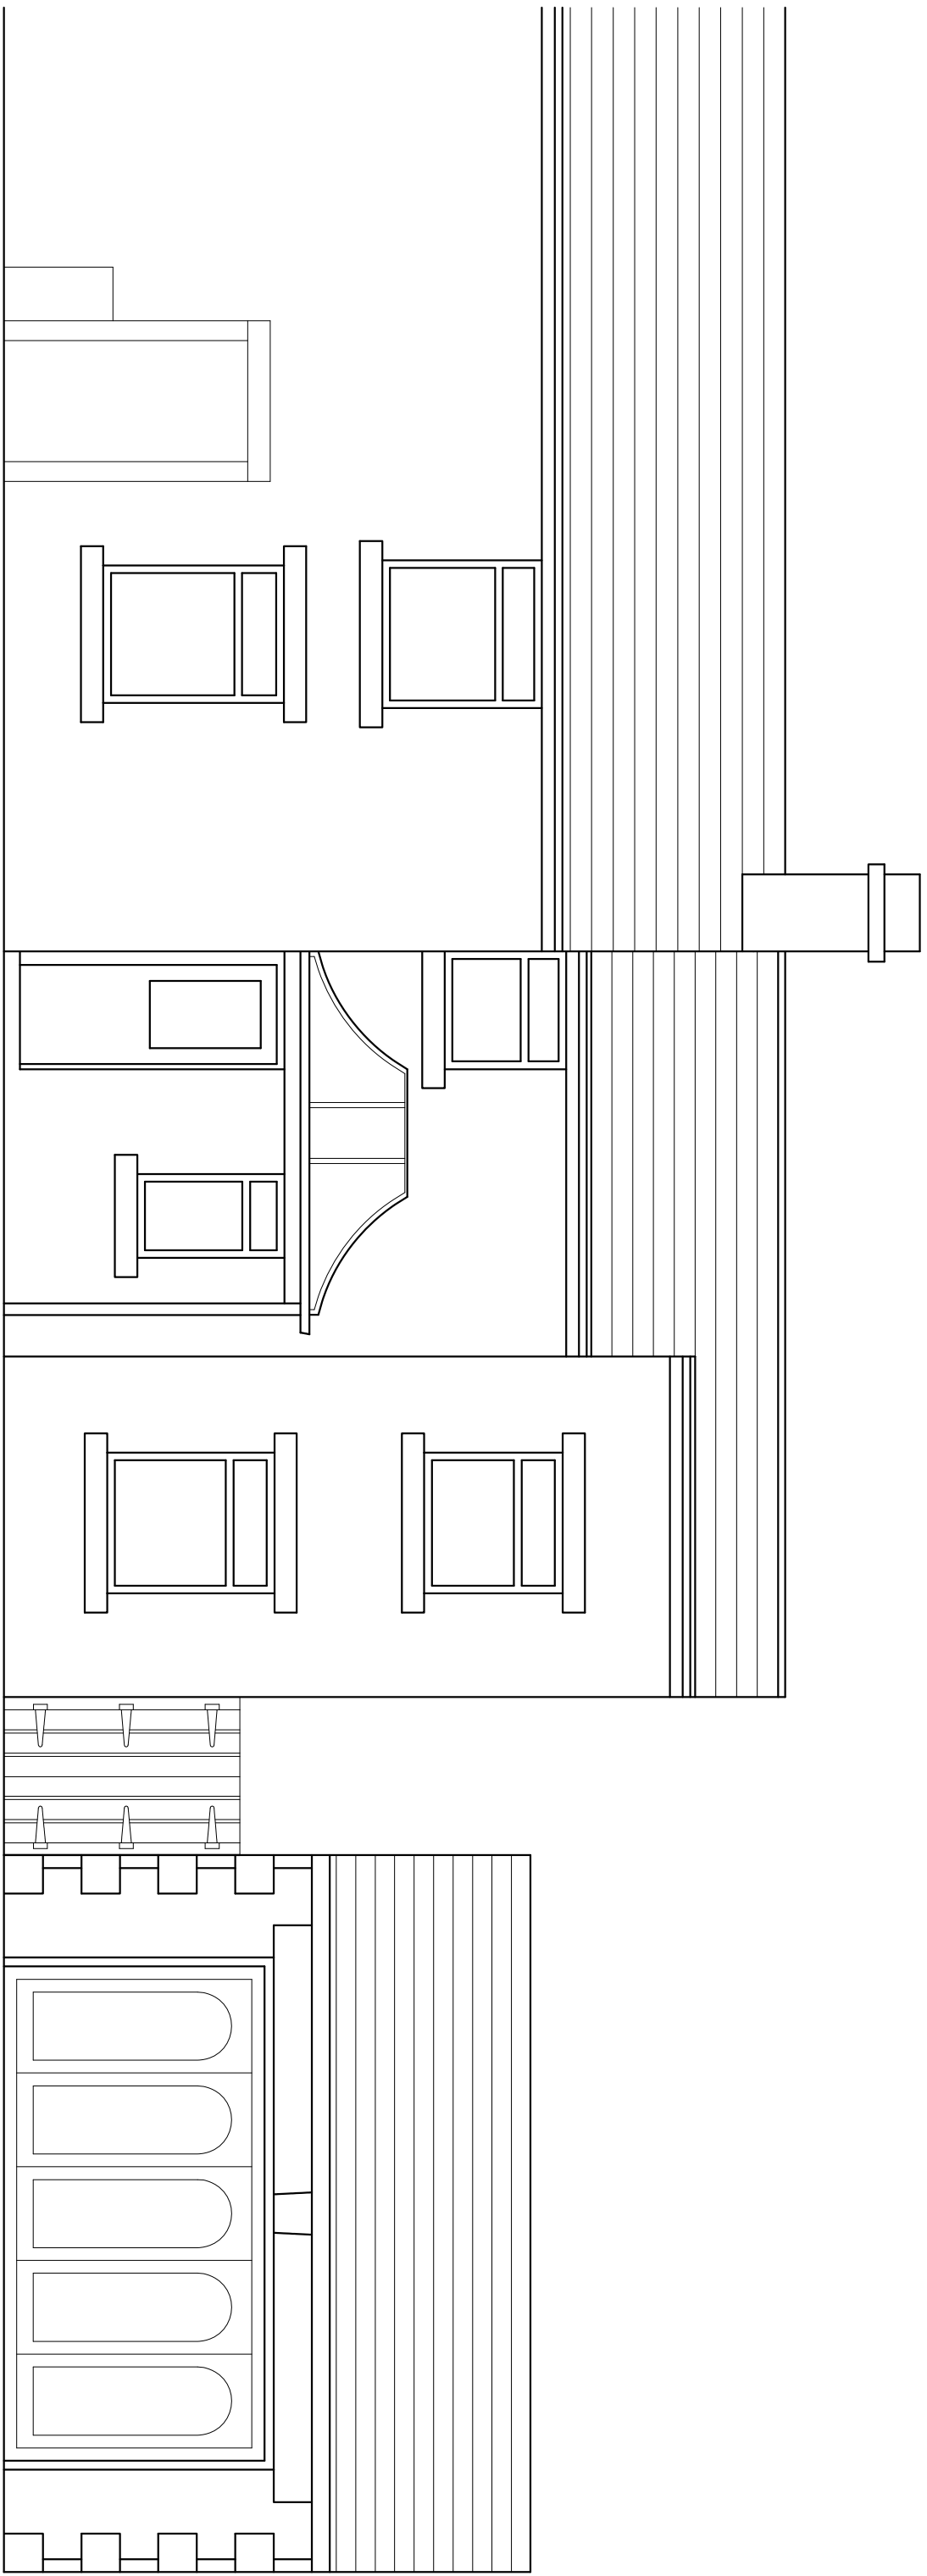


Existing Front Elevation
1:50

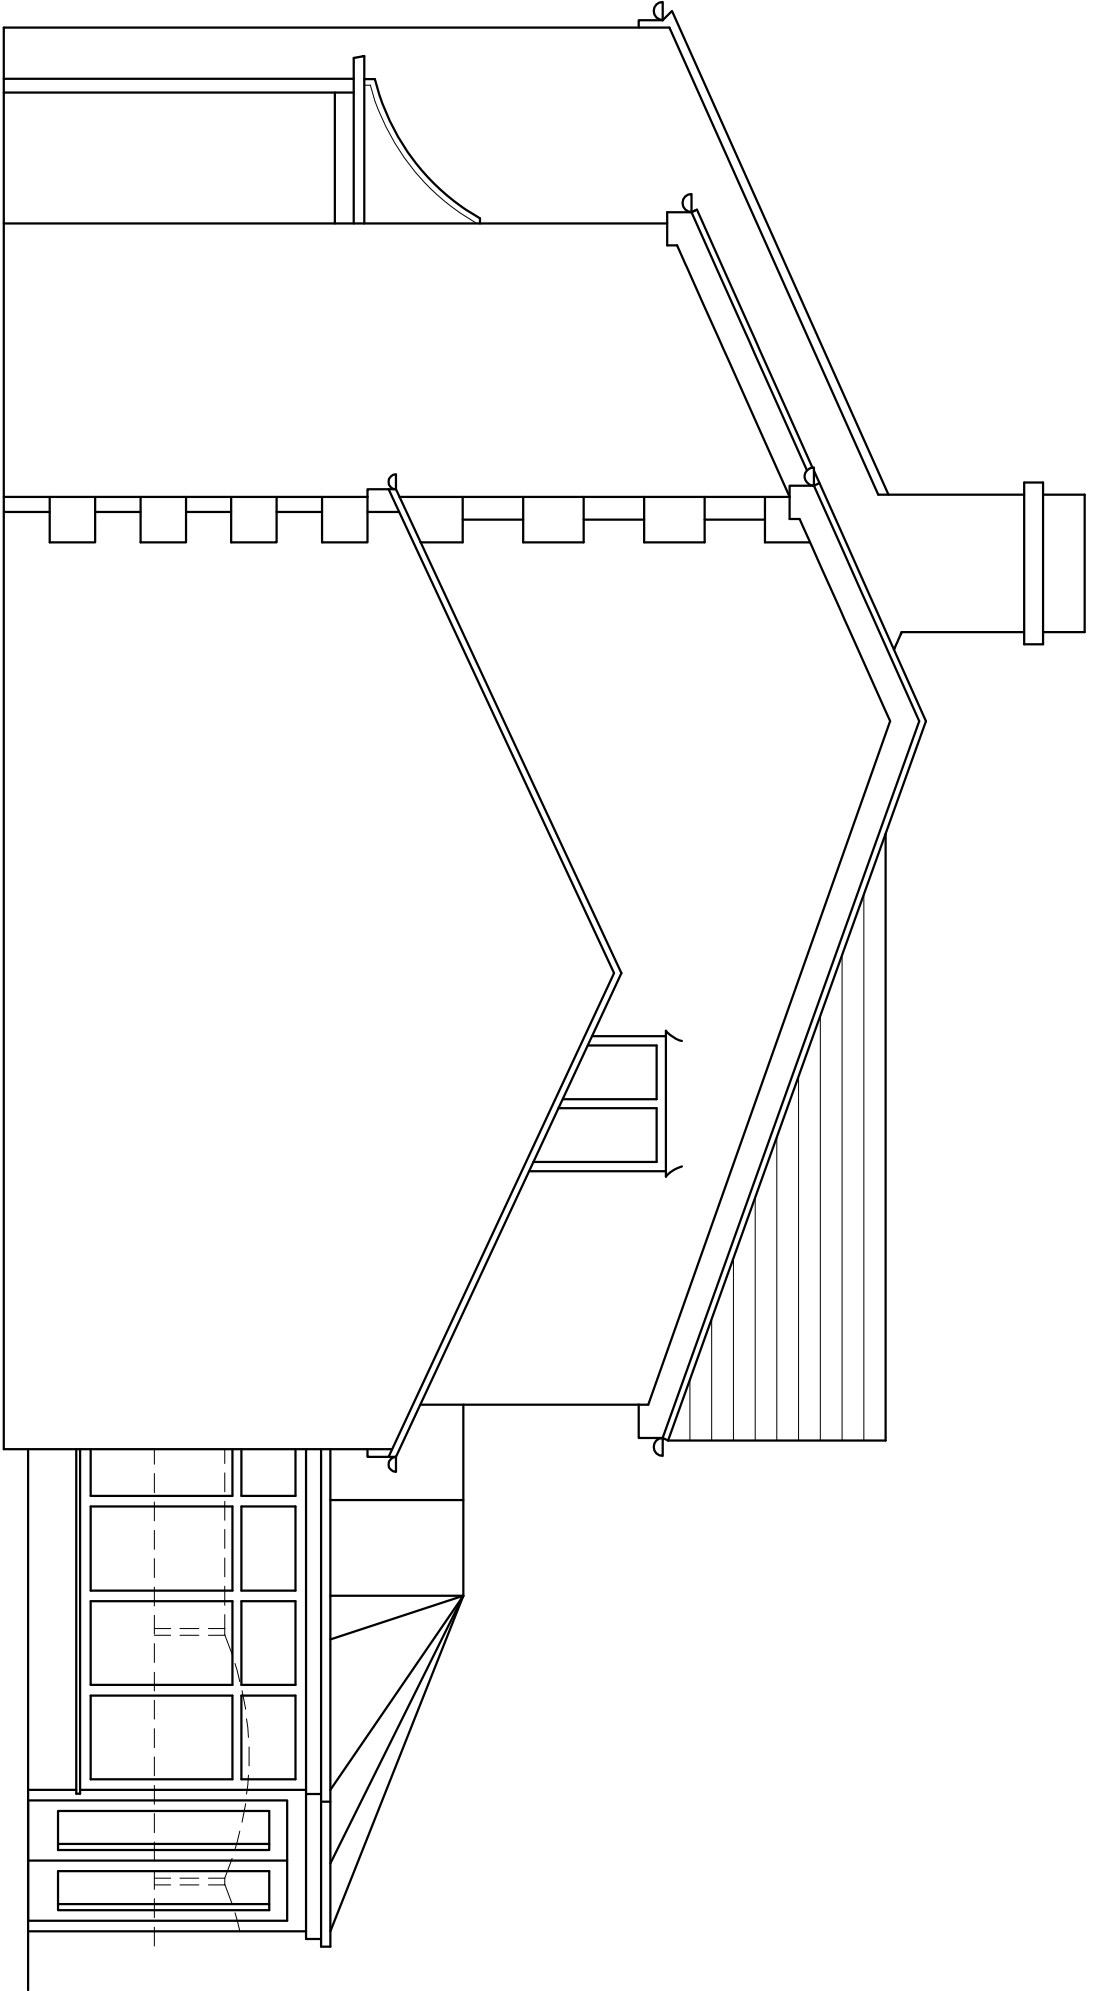

Existing Side Elevation
1:50

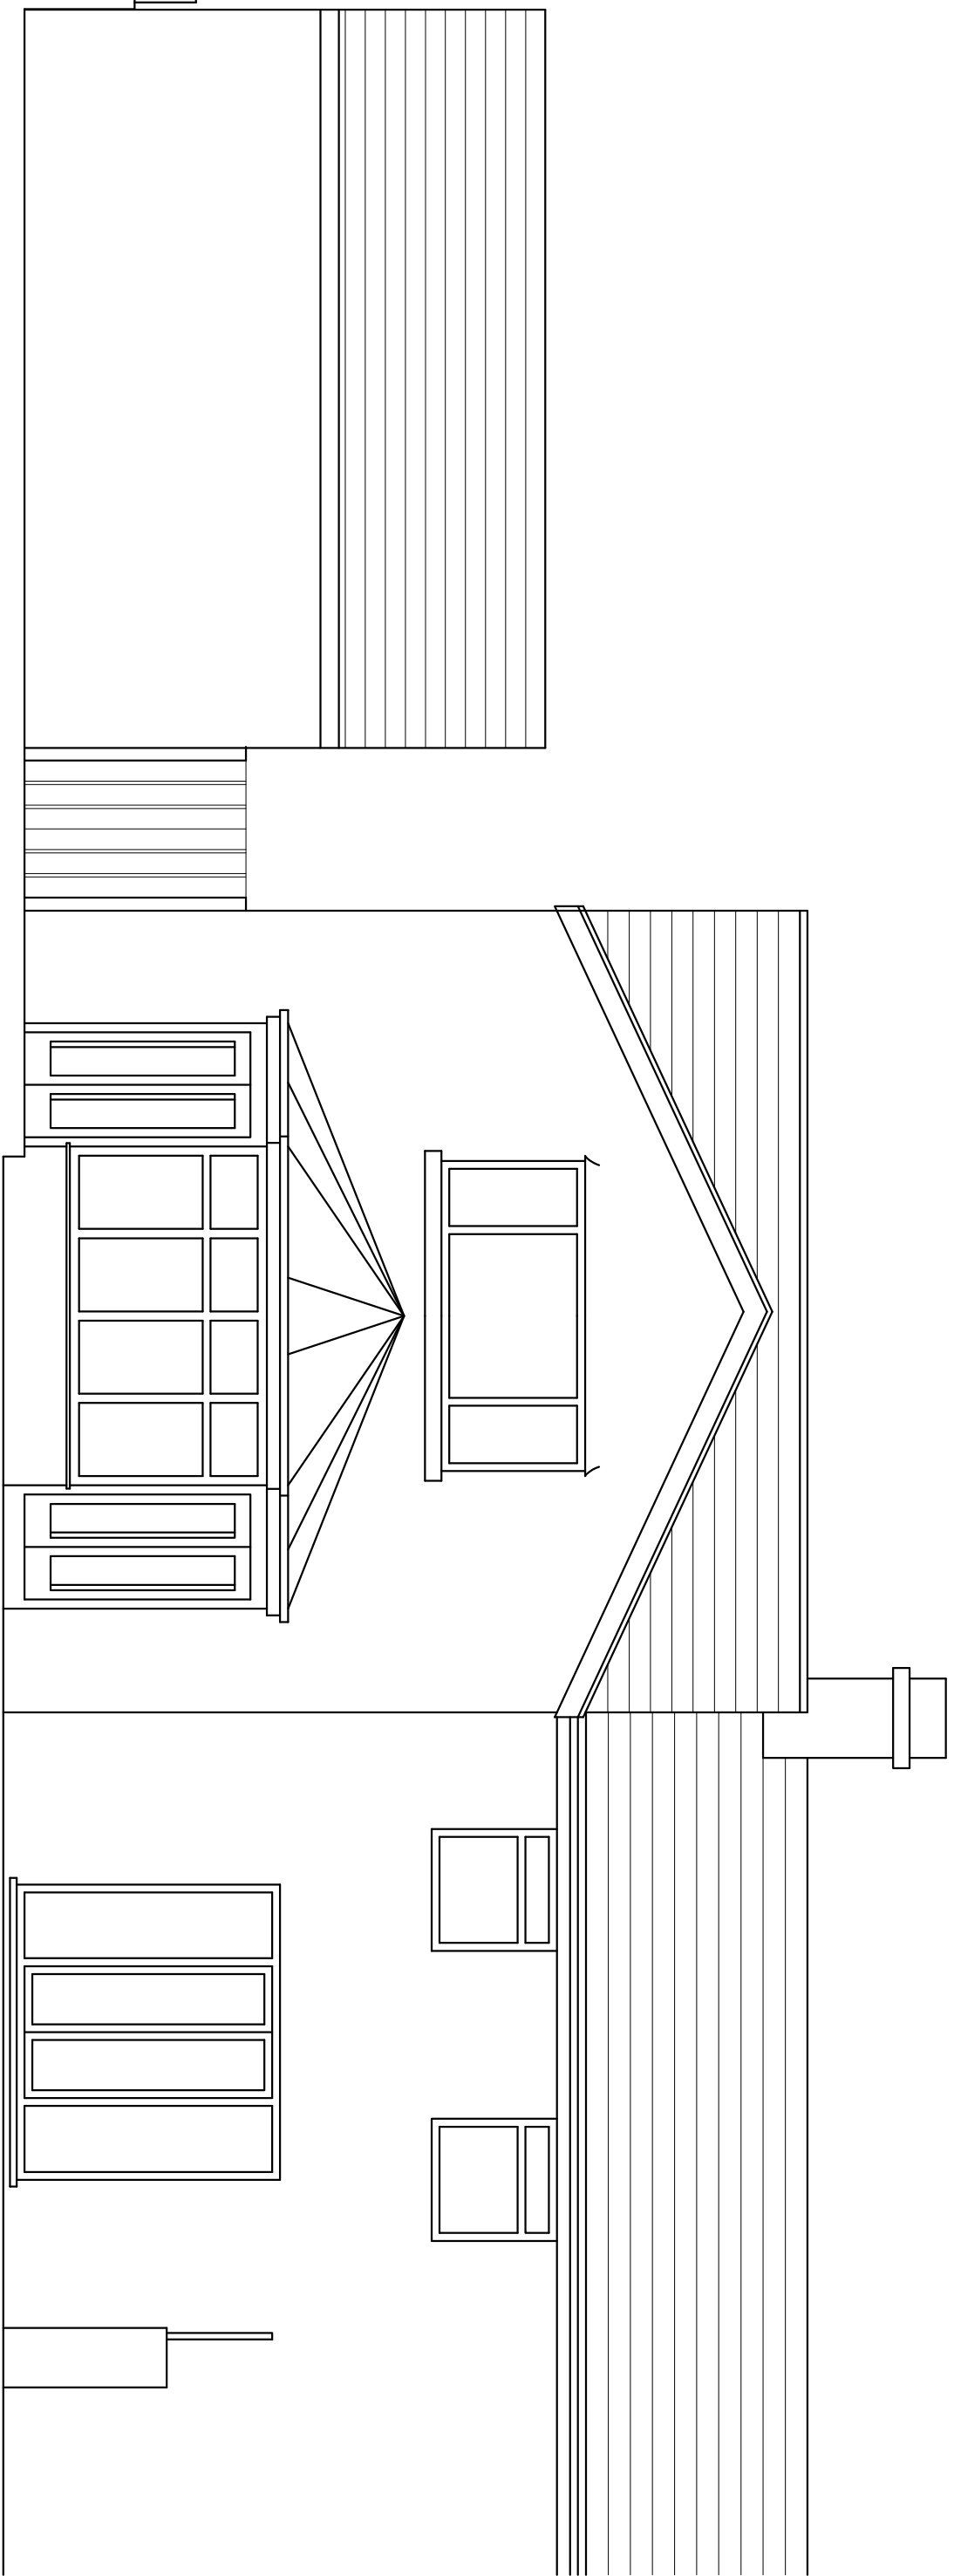

Existing Rear Elevation
1:50

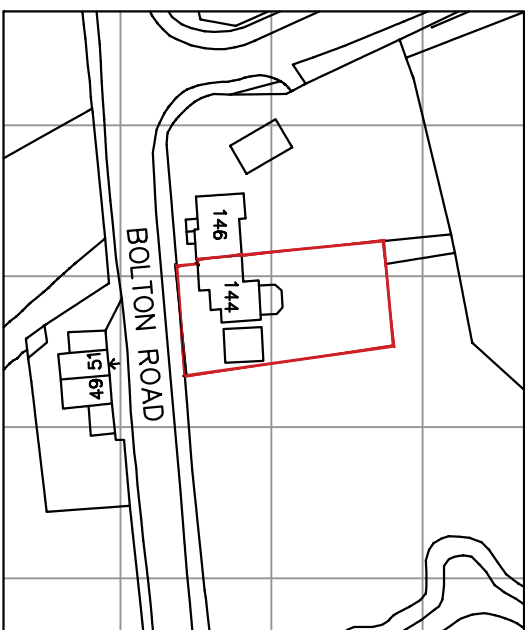

Existing Site Location Plan
1:1250

P1: Initial Issue to Client				20.10.21
Revision:				
Client: Mr & Mrs T Coulman				
144 Bolton Road, Hawkshaw.				
BL8 4JA				
Project: Extension and Internal Reconfiguration				
Title: Existing Elevations				
Dwg No:	Revision:	Date:	Scale:	
GH_001 / 02	P1	Oct'21	As shown @ A1	
Status: Planning Application Submission				