


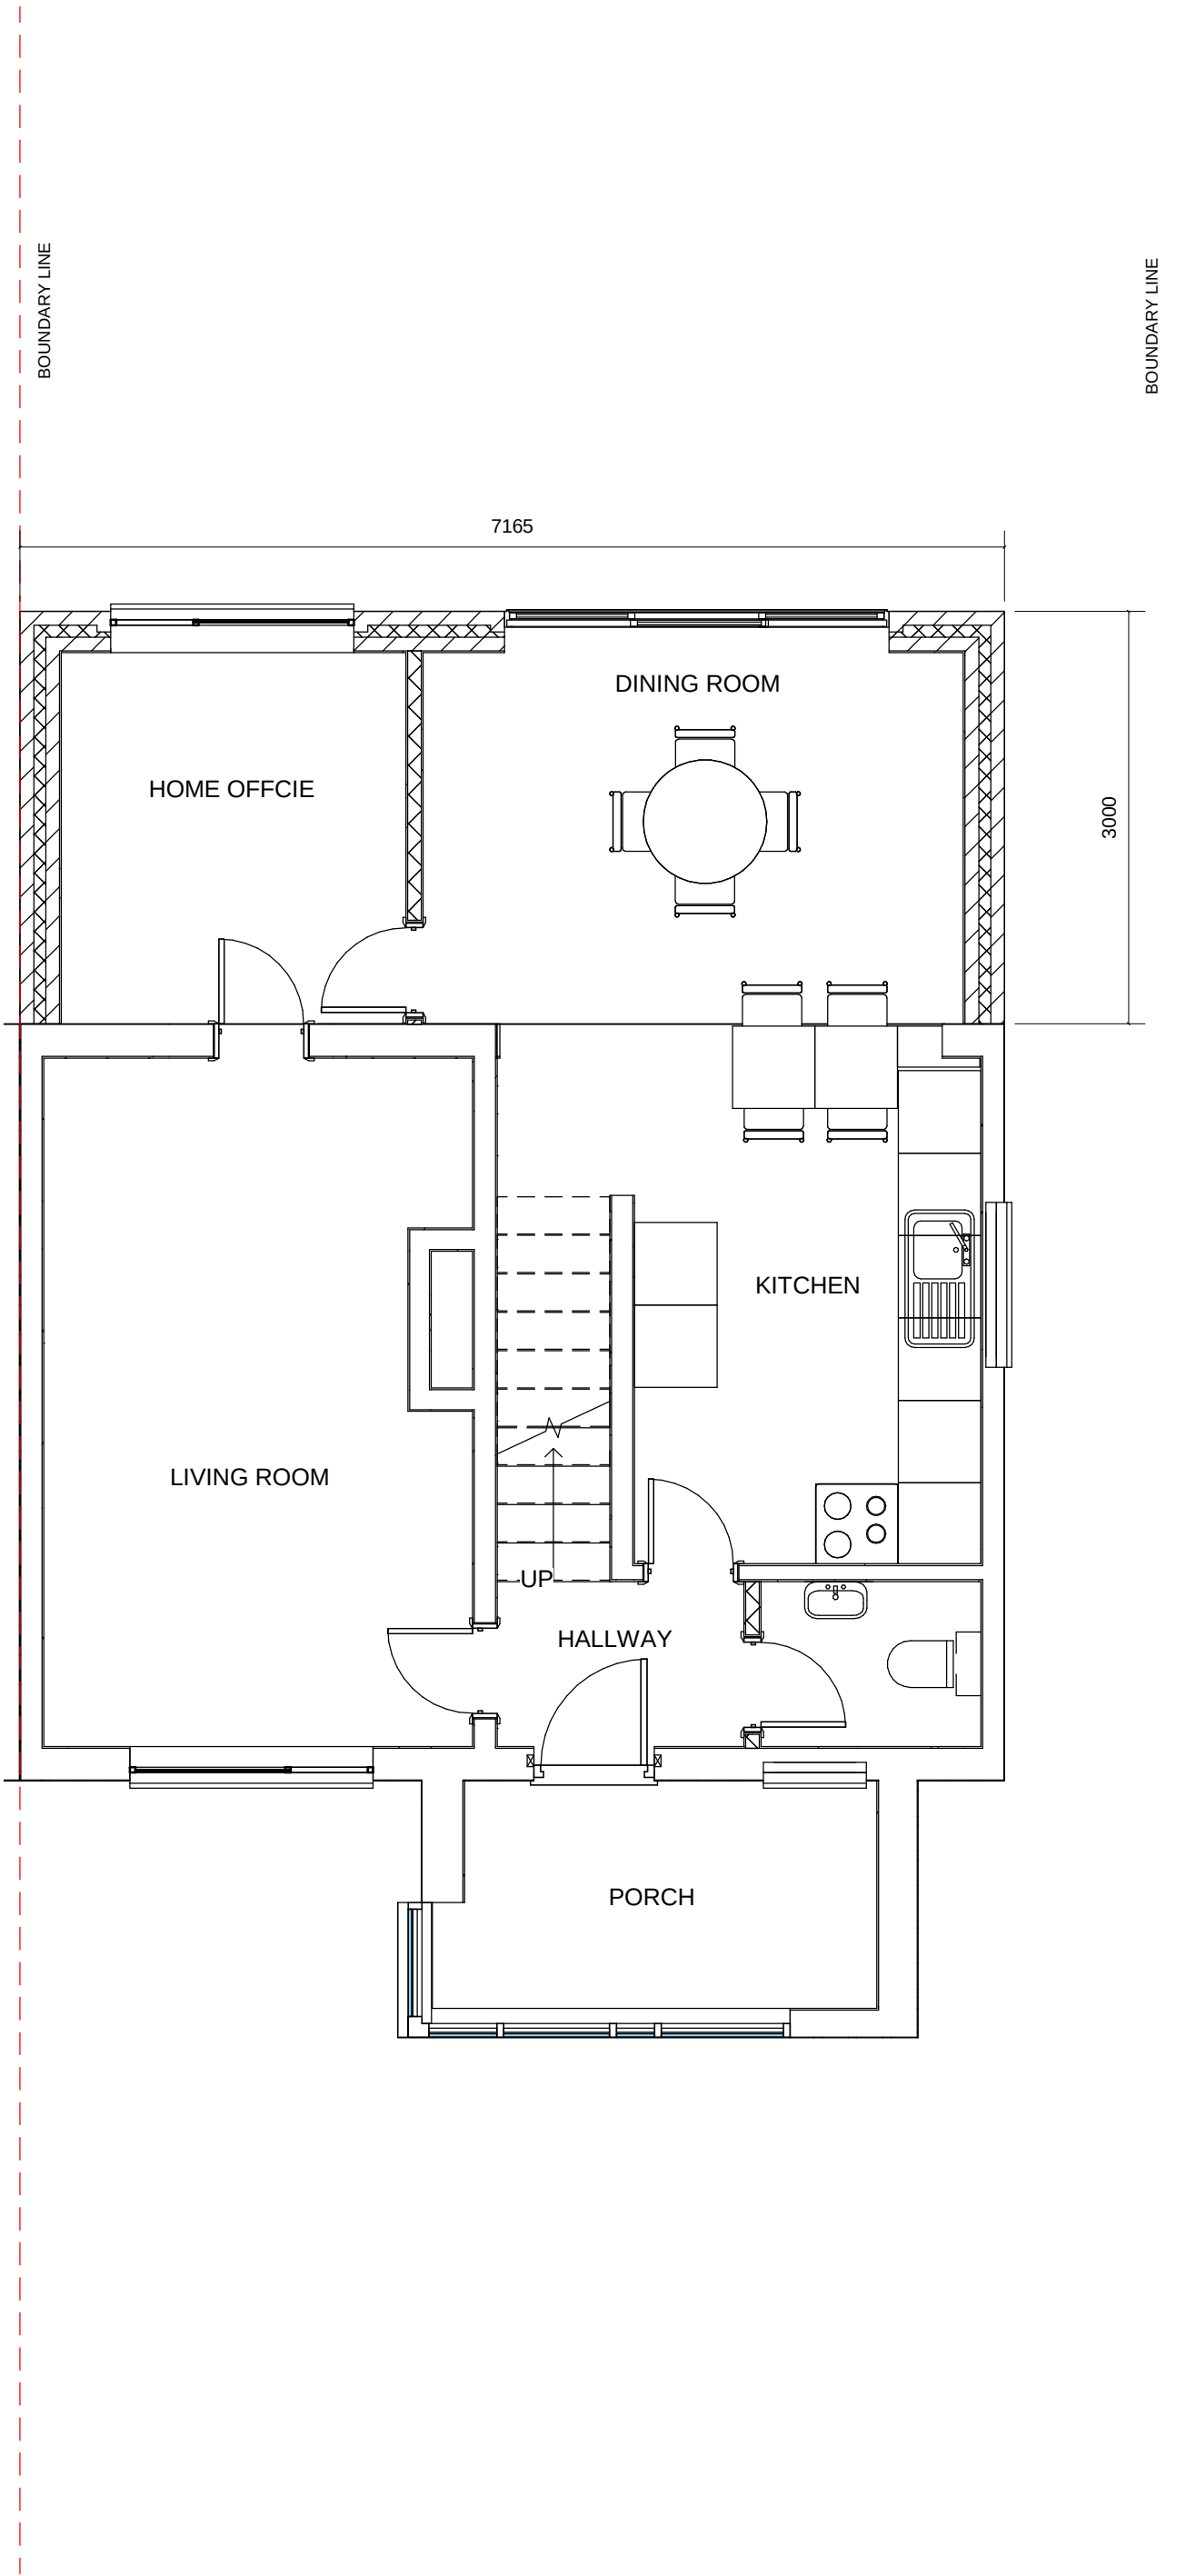


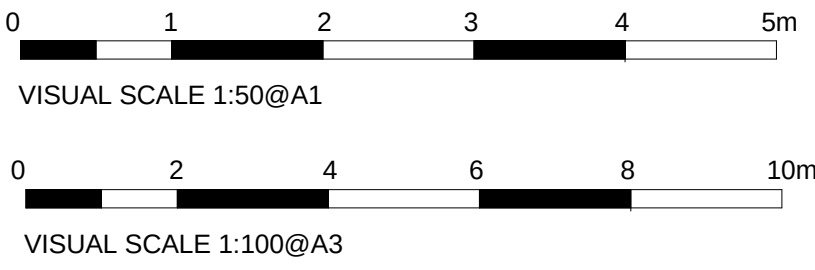


1 Ground Floor - Proposal  
1 : 50

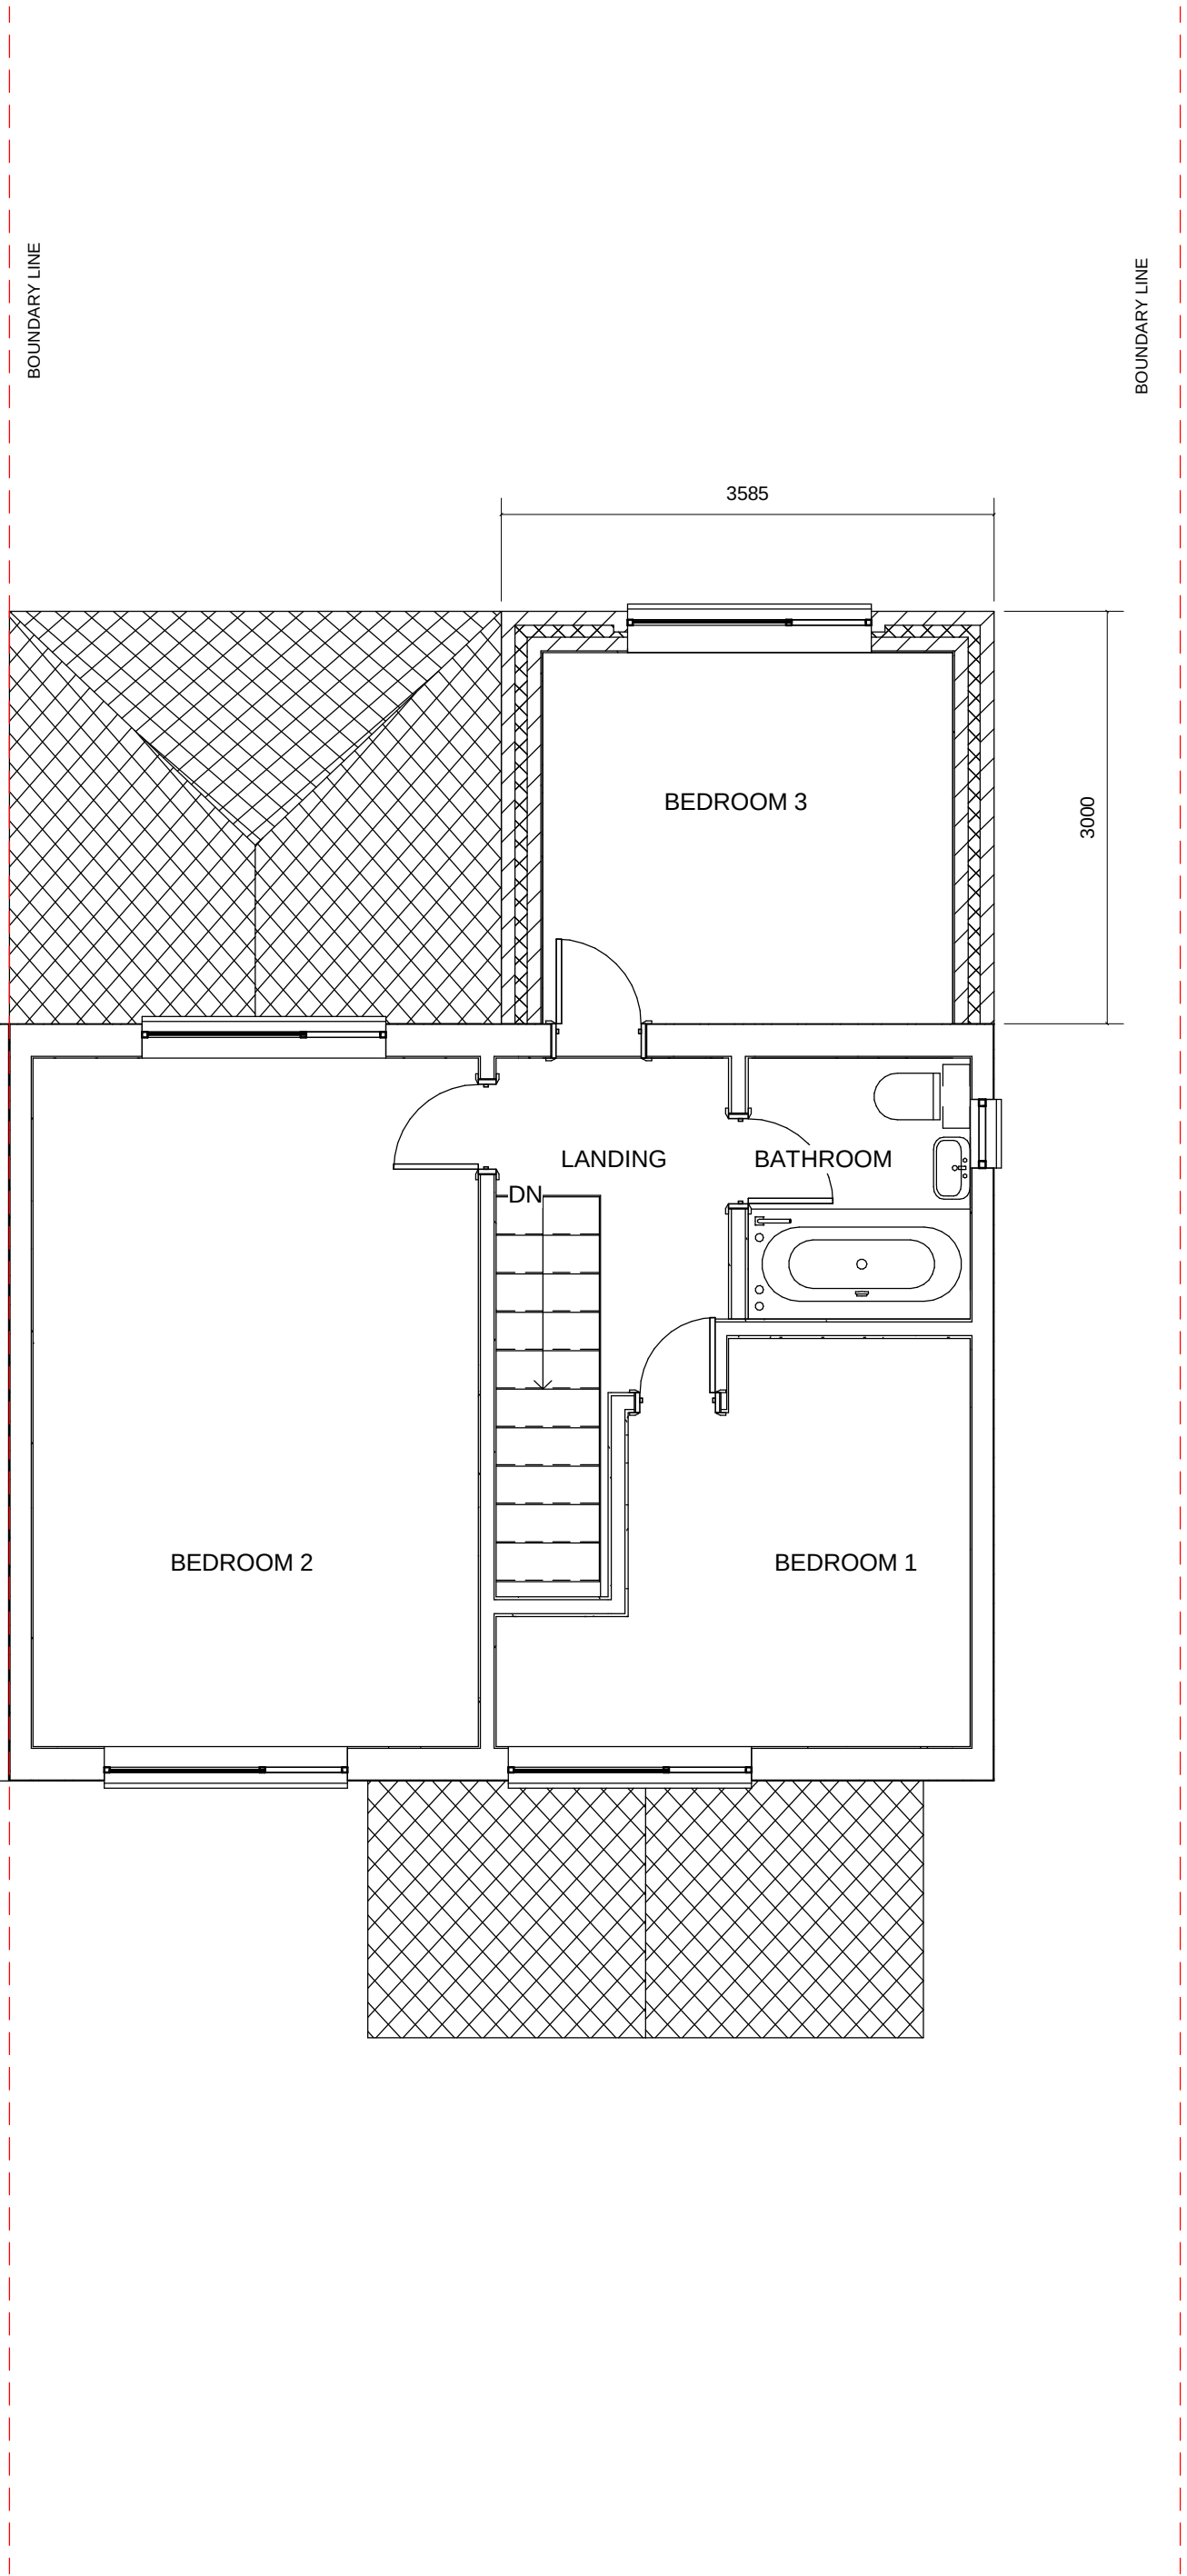

2 First Floor - Proposal  
1 : 50

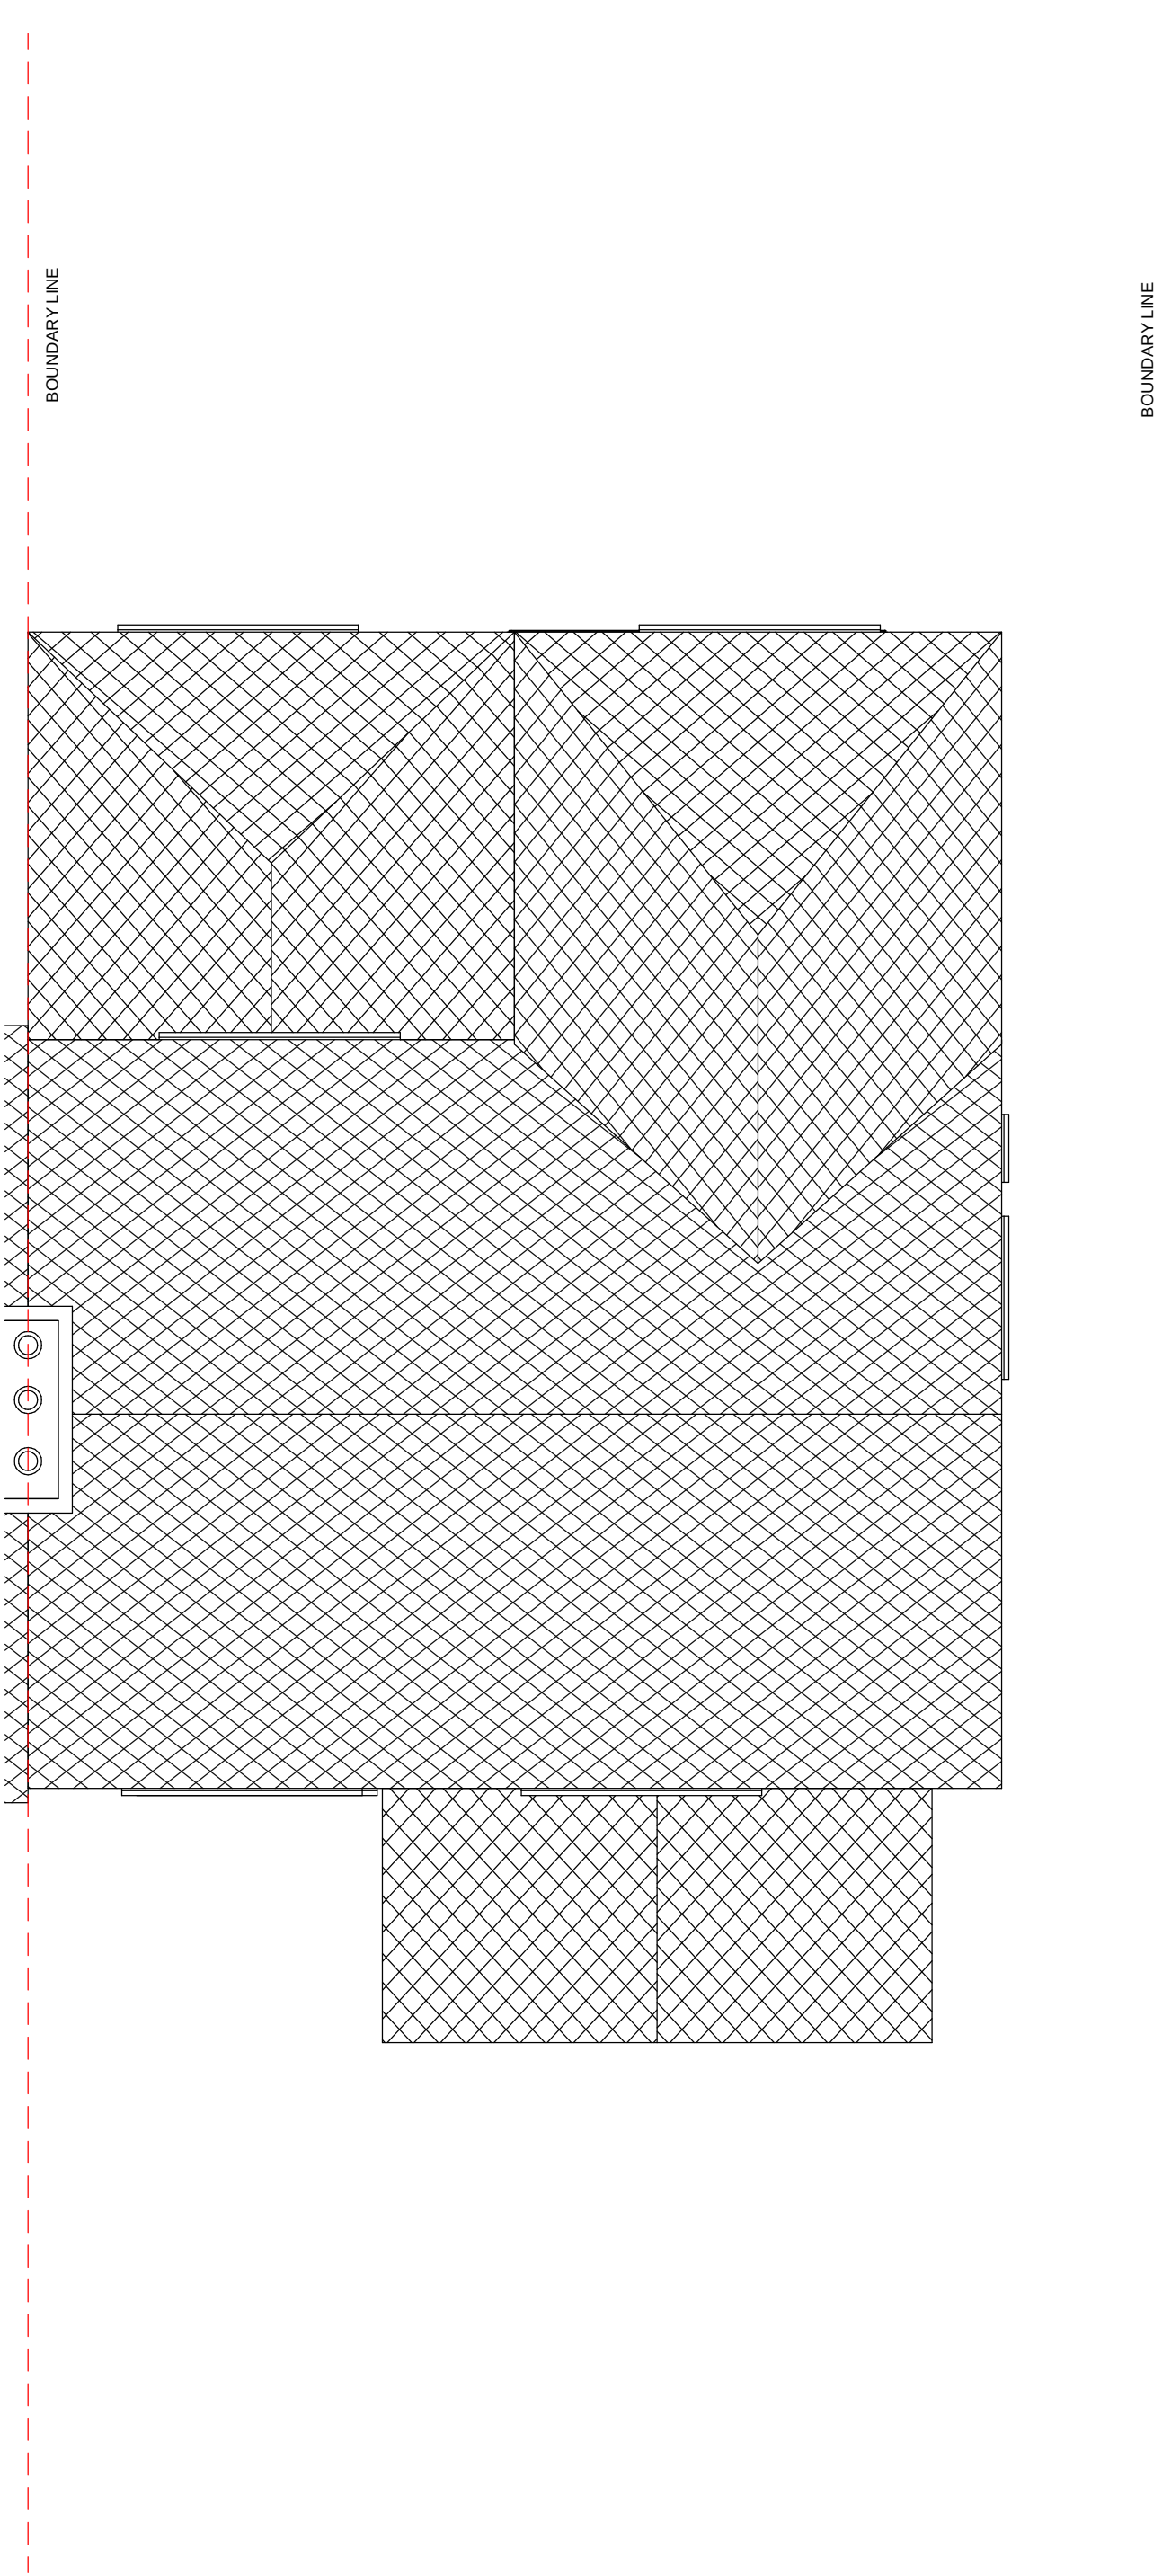

3 Roof Plan - Proposal  
1 : 50

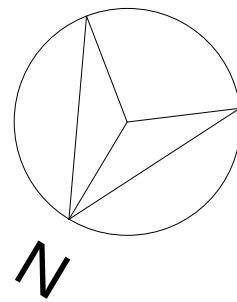

|      |            |     |    |                        |
|------|------------|-----|----|------------------------|
| 01   | 11.10.2021 | 1   | MK | Issue for Pre Planning |
| Rev. | Date       | Seq | BY | Description            |



22 Micklefield Way, Borehamwood, WD6 4LG  
office@mkcreative.me.uk

Client:

Project:  
75 Carr Avenue, M25 9TW

Drawing area:

Drawing Title:  
FLOOR PLANS - PROPOSAL

|                              |          |        |            |
|------------------------------|----------|--------|------------|
| Approved By:                 | Approver | Date:  | 23.11.2021 |
| Checked By:                  | Checker  | Scale: | 1 : 50     |
| Drawn By:                    | Author   | Size:  | A1         |
| Status:<br>FOR PLANNING      |          |        |            |
| Drawing No.<br>75 CARR - 005 |          |        | Rev.<br>01 |