




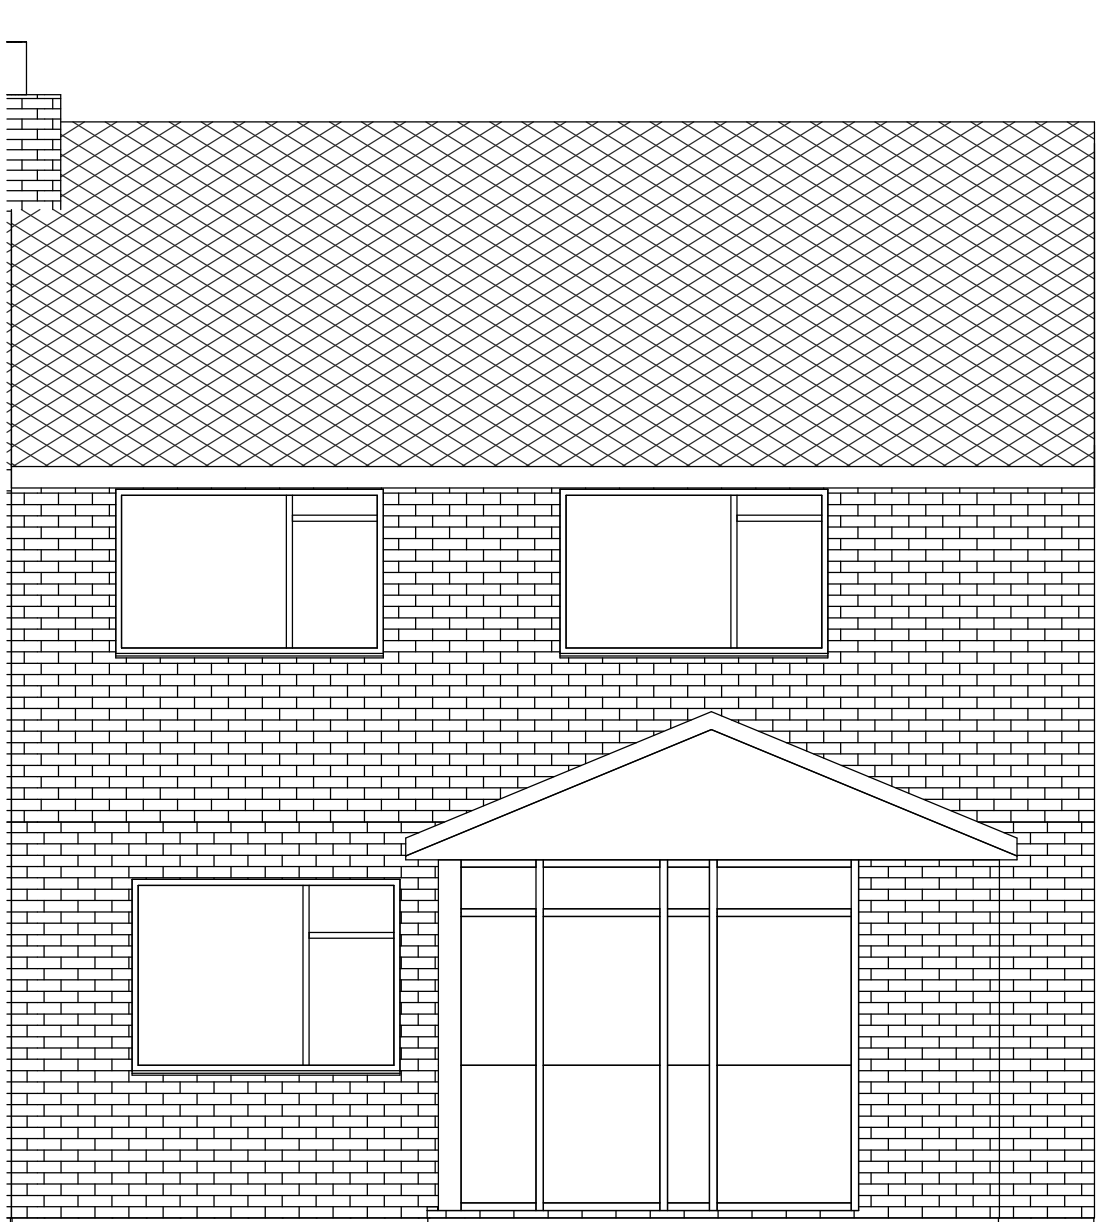


S1 Existing Front Elevation
1 : 50

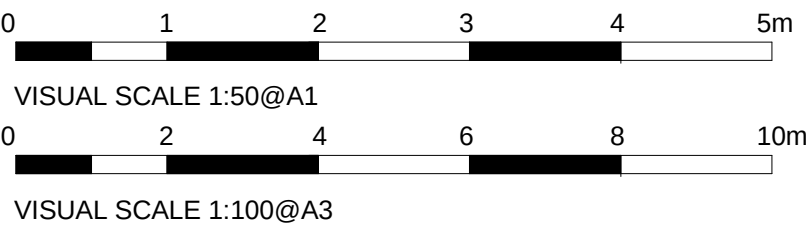


S2 Existing Rear Elevation
1 : 50

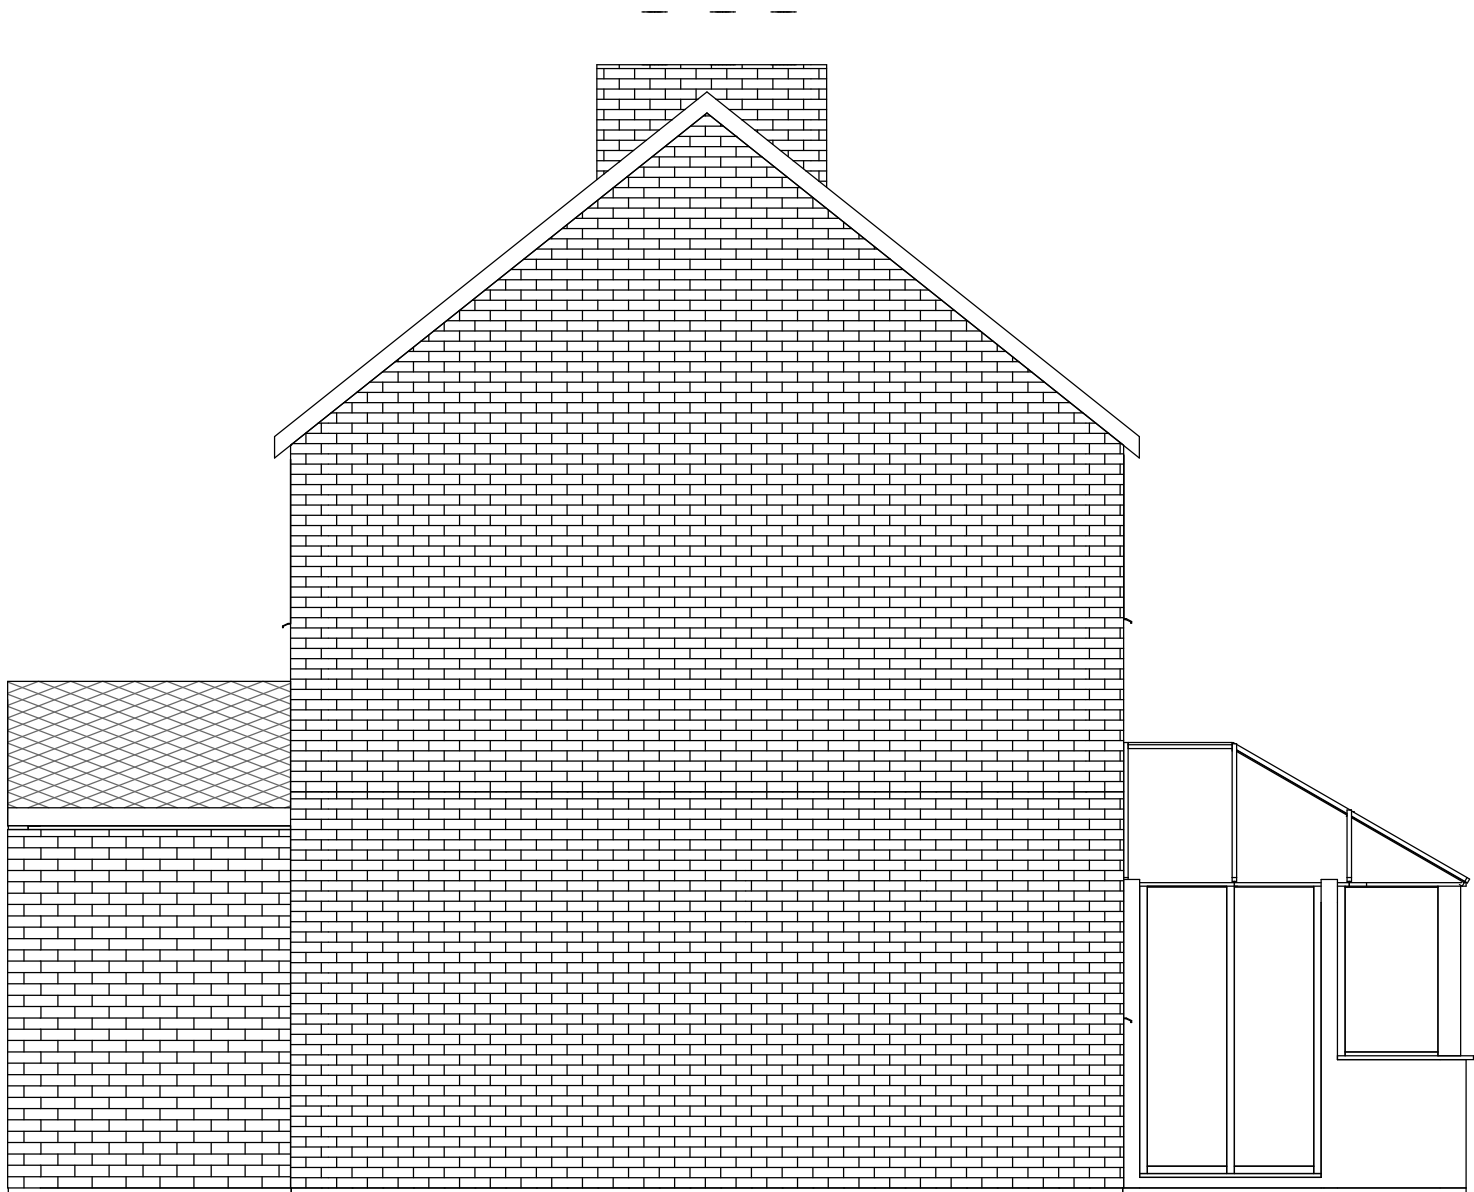

S3 Existing Side Elevation
1 : 50

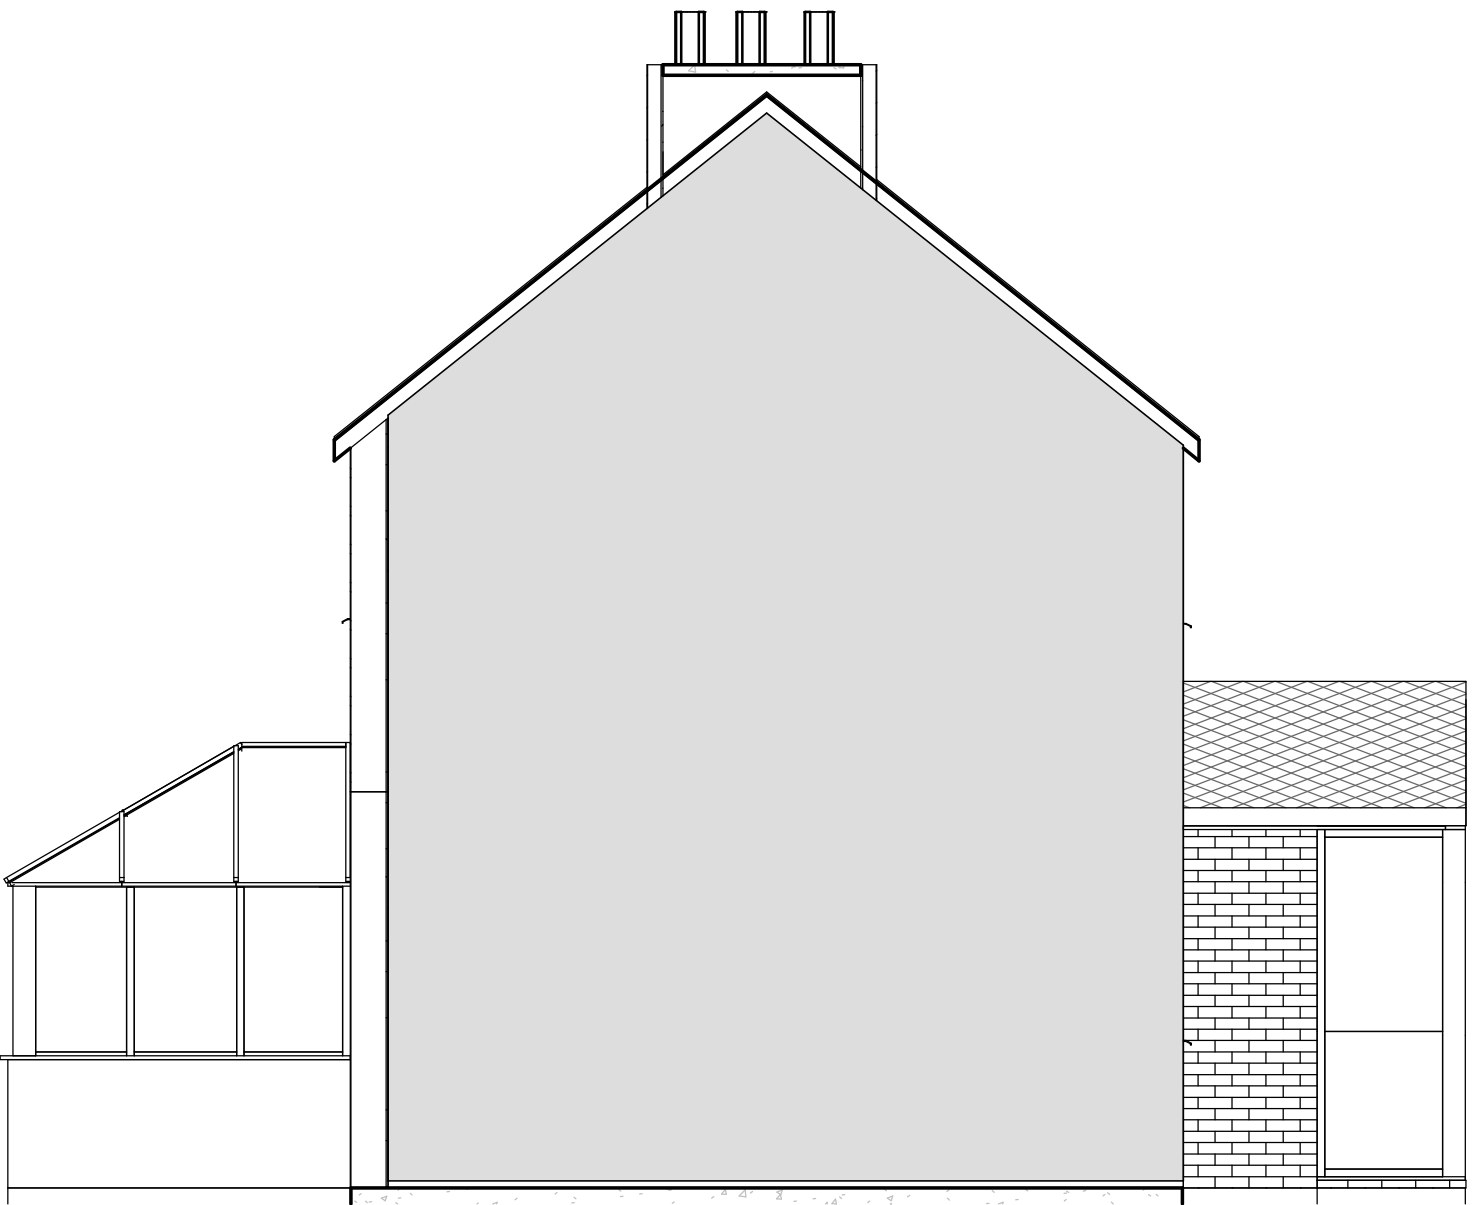

S4 Existing Side Elevation
1 : 50

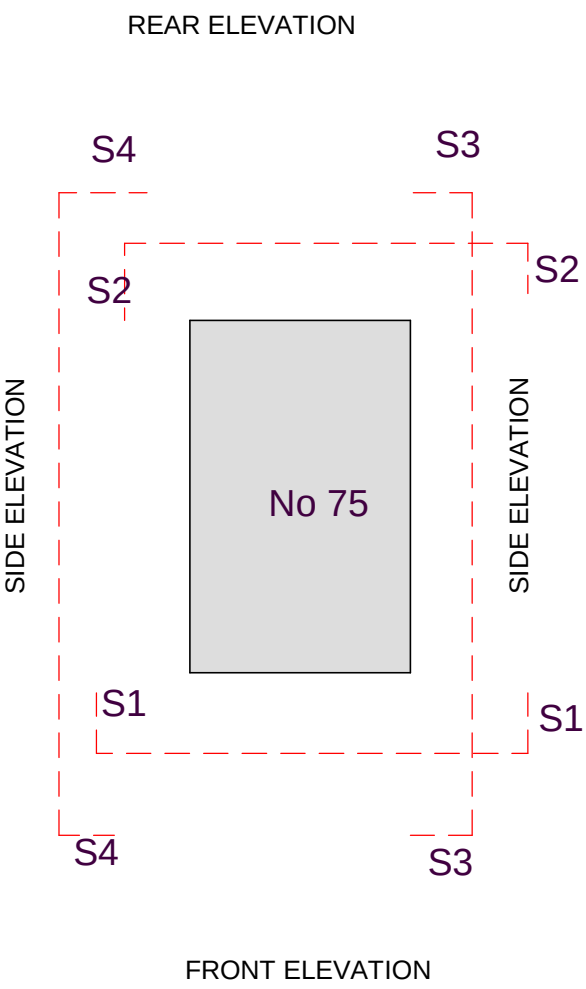

01	11.10.2021	1	MK	Issue for Pre Planning
Rev.	Date	Seq	BY	Description



22 Mickfield Way, Borehamwood, WD6 4LG
office@mkcreative.me.uk

Client:

Project:
75 Carr Avenue, M25 9TW

Drawing area:

Drawing Title:
ELEVATIONS - EXISTING

Approved By:	Approver	Date:	23.11.2021
Checked By:	Checker	Scale:	As indicated
Drawn By:	Author	Size:	A1

Status:

FOR PLANNING

Drawing No.
75 CARR - 004

Rev.
01