



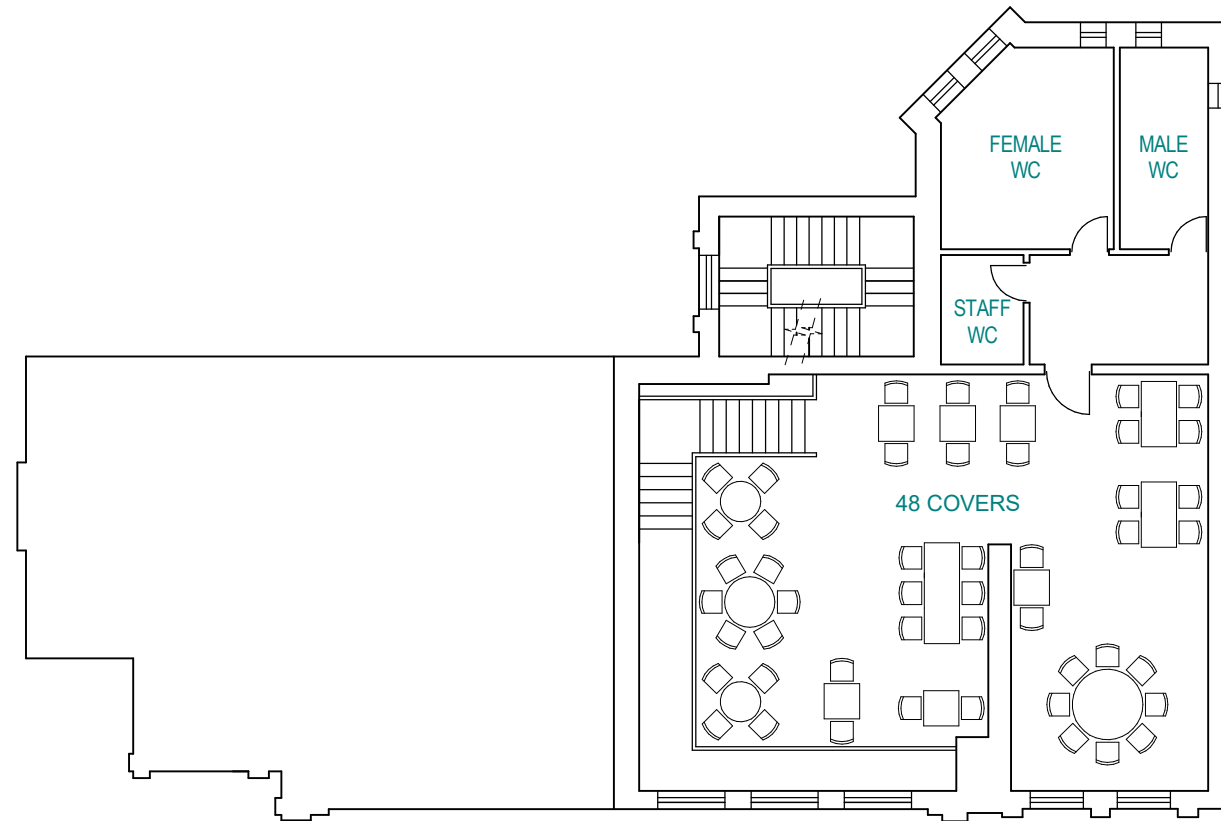


FIRST FLOOR

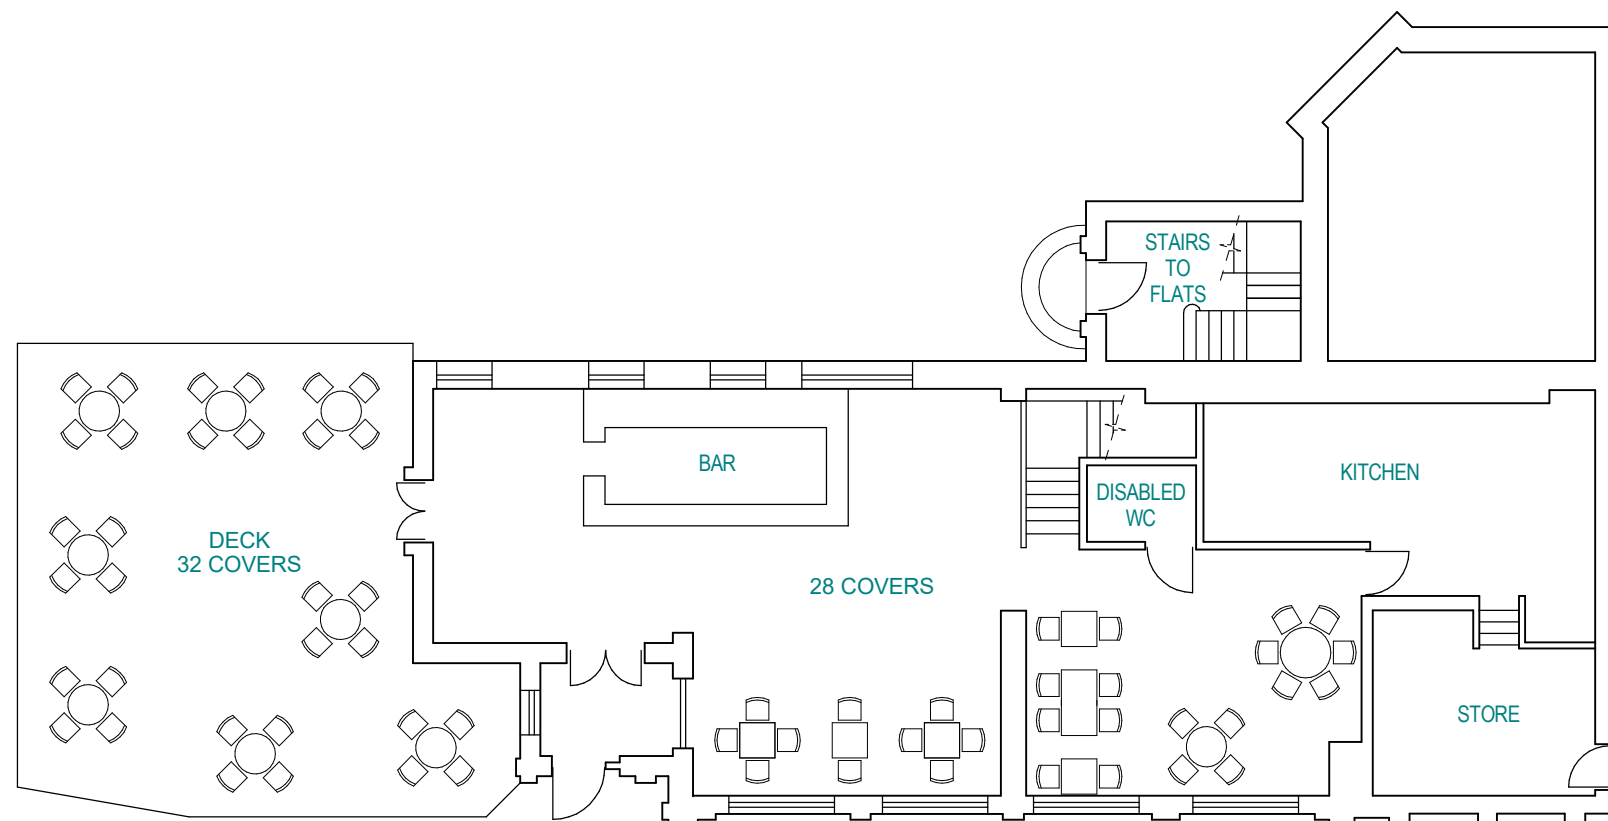

GROUND FLOOR

TOTAL 108 COVERS

 

Project: PORADA WHITEFIELD, MANCHESTER M45 8QP		
Title: EXISTING FLOOR PLANS		
Date: 04-09-22	Scale: 1:150 @ A3	Drg No: 30708
ALL DIMENSIONS ARE IN MILLIMETRES UNLESS OTHERWISE STATED peterleetechnicalservices@yahoo.com		Projection: