


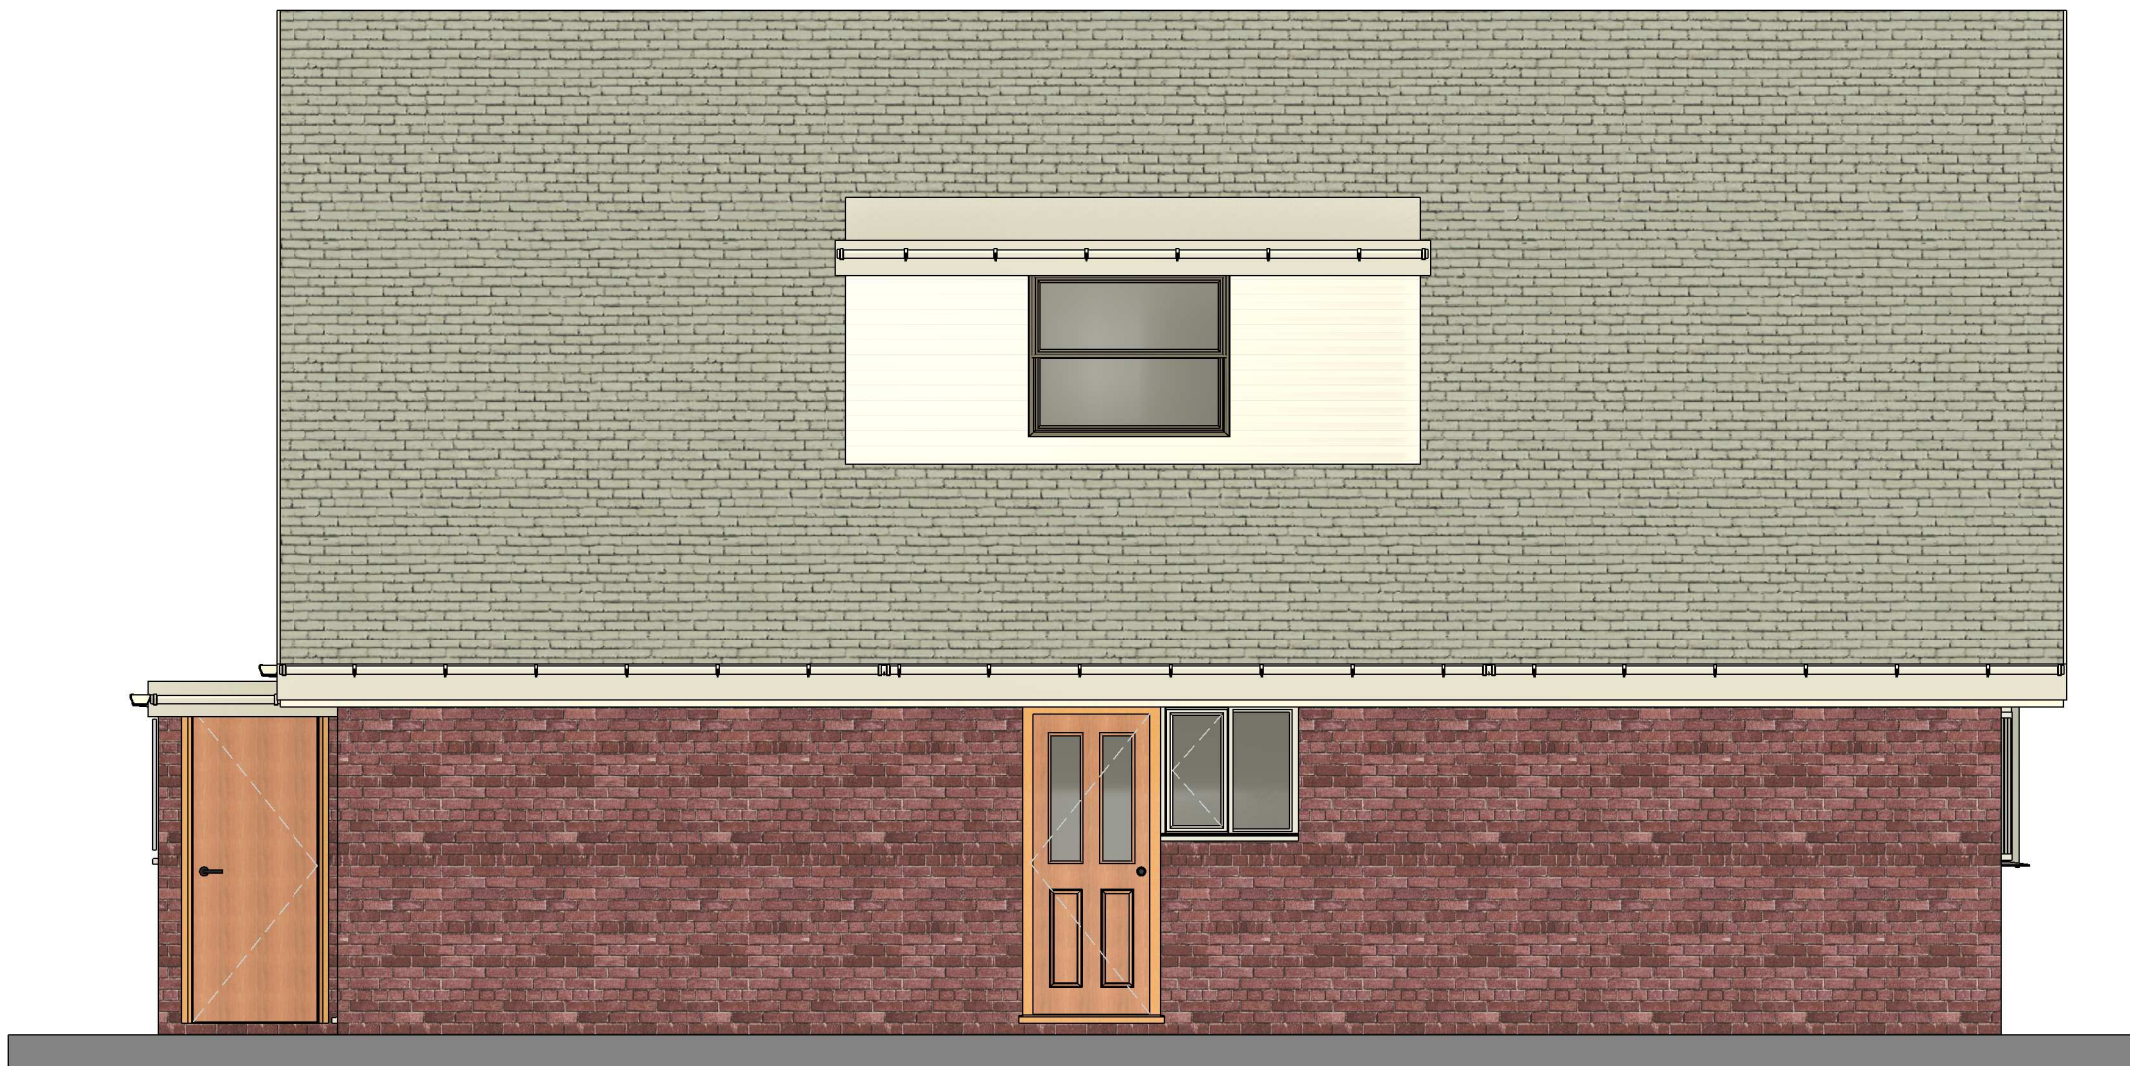


Existing Front Elevation (South)
1 : 50



Existing Left Side Elevation (West)
1 : 50



Existing Rear Elevation (North)
1 : 50

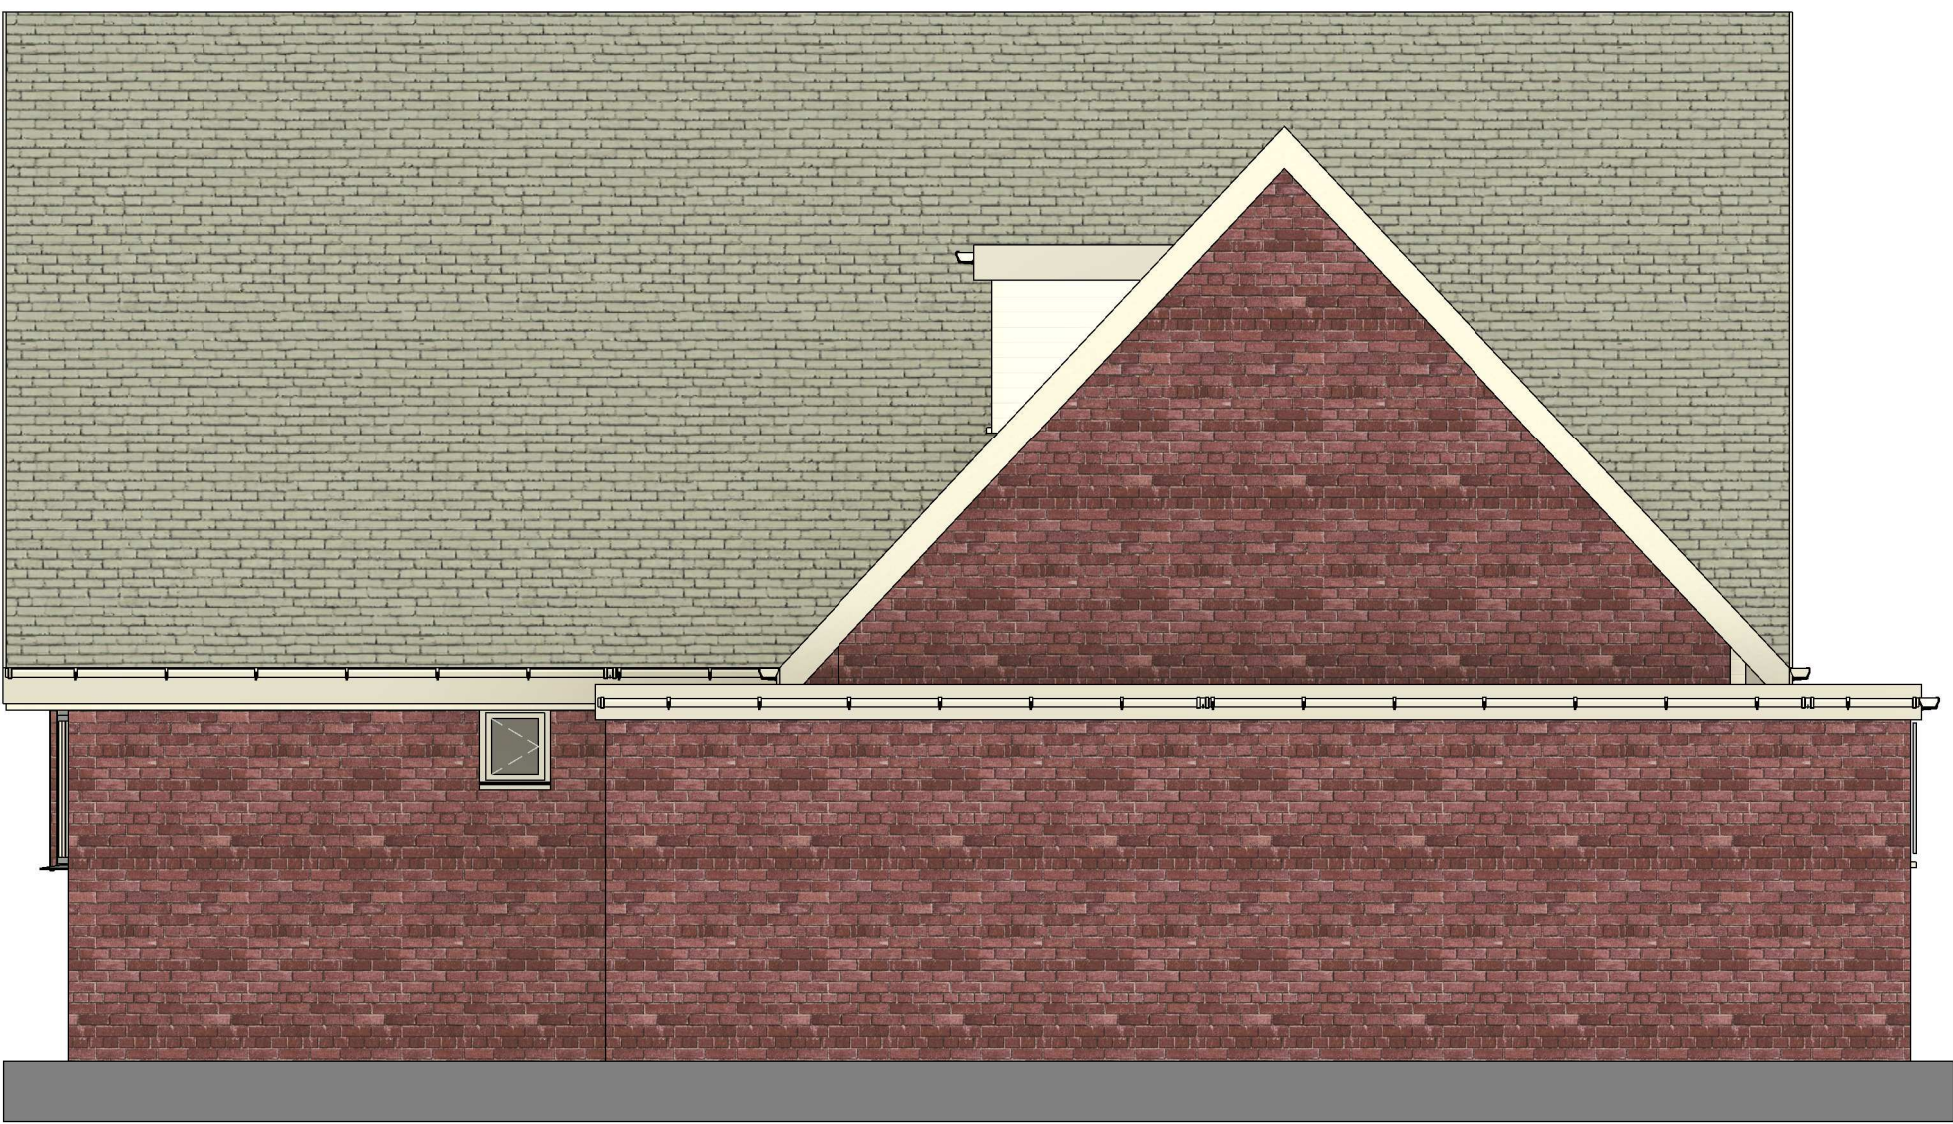

Existing Right Side Elevation (East)
1 : 50

© This Drawing & Design is the copyright of Jenkins Design Services Ltd and should not be reproduced without written consent.

Contractors are to check all levels & dimensions on site prior to site works commencing & report discrepancies to the Designers.

DO NOT SCALE FROM THIS DRAWING

PLANNING

Rev	Description	By	Chk	Date
Project:	Proposed Extension at 8 Slaidburn Drive, Walshaw, Bury, BL8 3DG			
Title:	Existing Elevations			
Client:	Mr Toni Hankins			
Drawn By:	AL	Checked By:	BJ	on
Original Size:	A1	Project Number:	22113	
Drawing Number:	B1-XX-DR-A-0802			REV



ARCHITECTURE INTERIOR PROJECT CDM BUILDING
DESIGN DESIGN MANAGEMENT ADVISOR CONSULTANCY