


EXISTING GROUND FLOOR PLAN OF WOODHEY

1:50


Revision	Description	By	Date	Revision	Description	By	Date
A	ISSUED FOR PLANNING	SC	06.12.2022	-	-	-	-

Notes:
DO NOT SCALE. Use figured dimensions only. The contractor is requested to check all dimensions before the work is put in hand.
Copyright of this drawing belongs solely to SCA Ltd ©. This drawing must only be used for the purpose for which it is supplied and its contents must not be reproduced for any purpose without written permission. Areas indicated, or areas calculated from this drawing should be used for valuation purposes or as the basis for development contracts. SCA is a limited company registered in England and Wales. Number 7428841

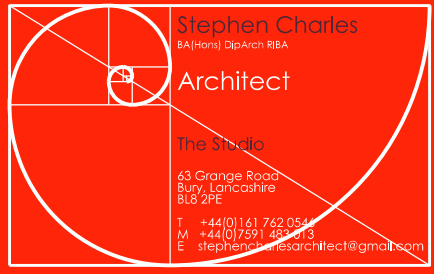

Drawn	SC
Date	DEC 2022
Checked	SC
Date	DEC 2022
Scale	1:1250, 1:50 @ A1
Status	Planning

Project	Proposed New Dwelling
	Wood Hey, Woodhey Road
	Ramsbottom
Drg Title	Existing Plan of Woodhey Bungalow
Drg No	SC2022-299-L(-0)002 Rev A

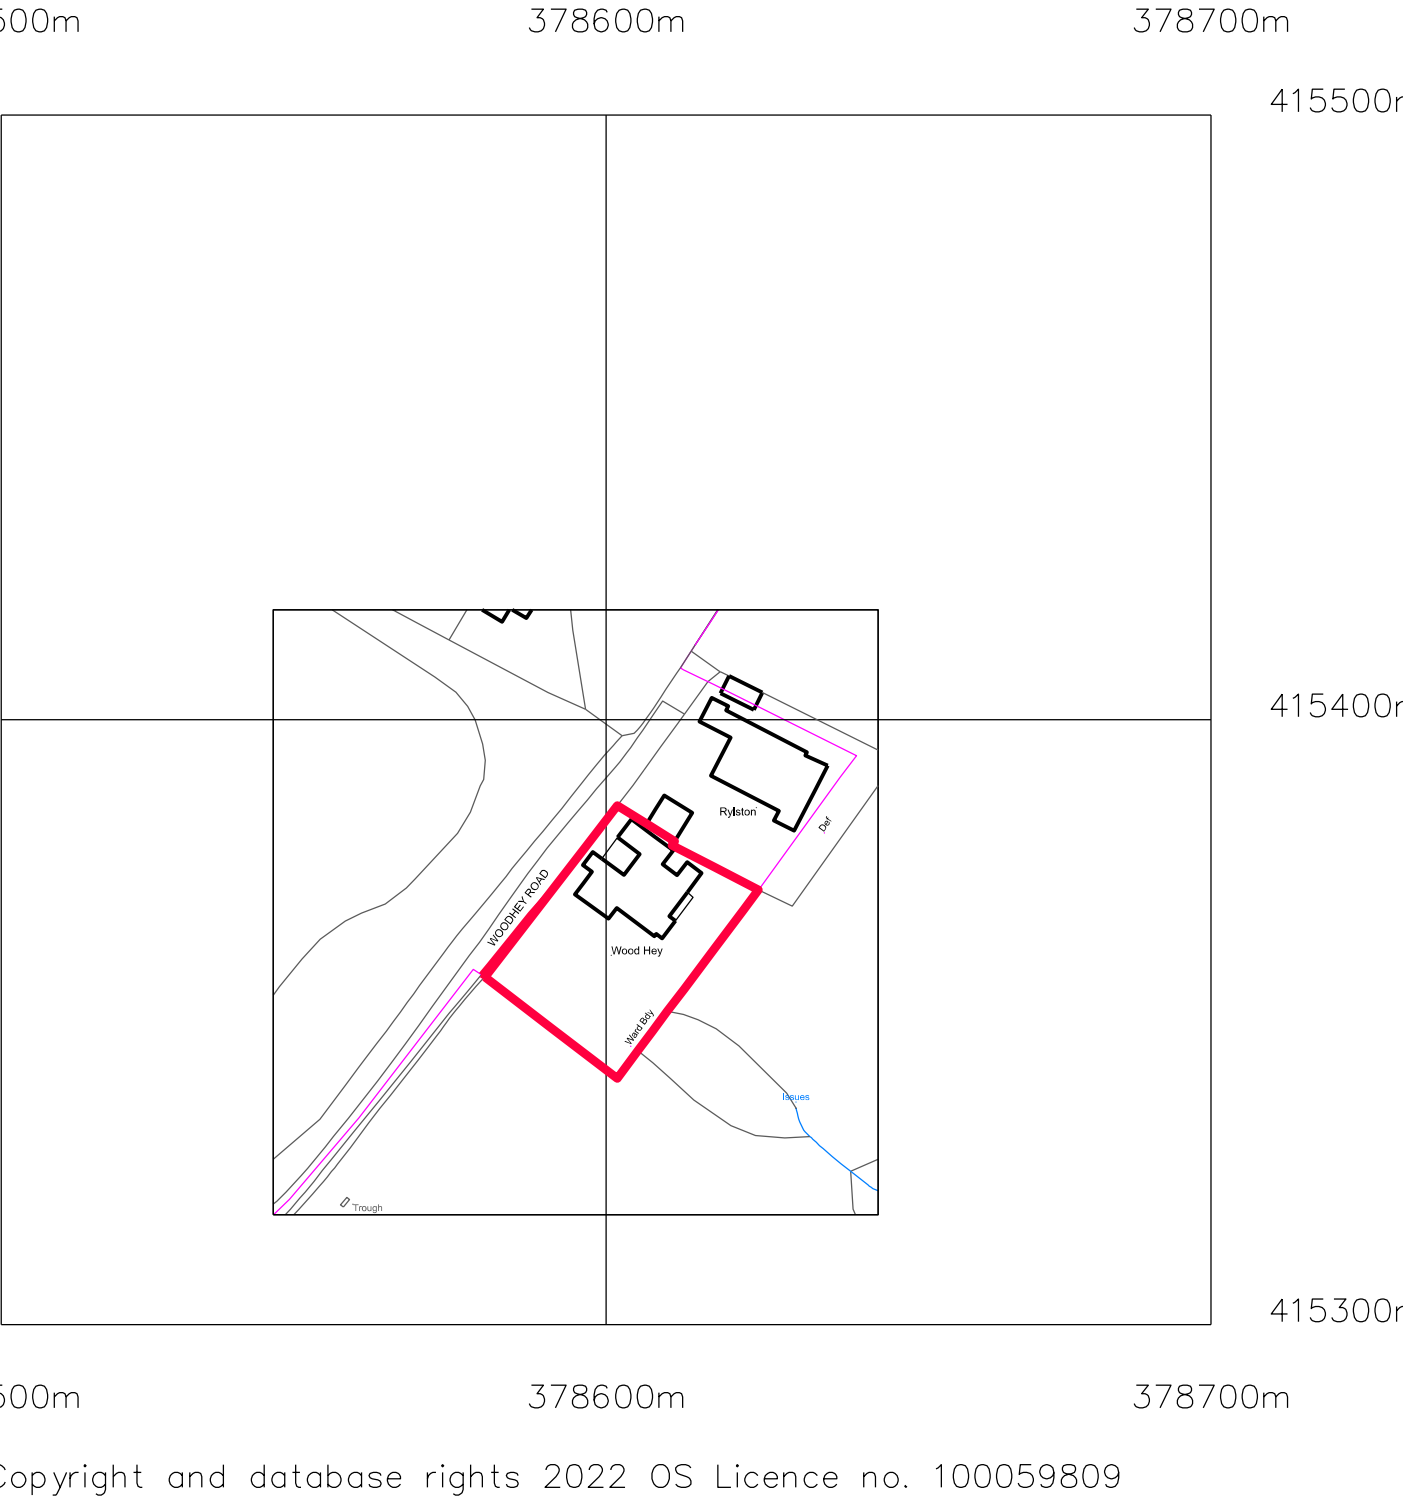

SITE LOCATION PLAN 1:1250

Rhododendron

The garden is totally overgrown and it is the intention of the Client to remove all existing planting and provide a new garden.