

NOTES



Revision

| Rev | Notes          | Date       |
|-----|----------------|------------|
| A   | Planning Issue | 18.02.2022 |
|     |                |            |
|     |                |            |
KEY

Neighbouring context    Boundary line

JOB TITLE

Proposed first floor extension, porch, facade alterations, floor plan redesign and all associated works at 15 Lower Croft

STATUS

Planning Drawings

DRAWING TITLE

Block Plans

CLIENT

Chris Heap

SCALE

1 : 200 at A3

DRAWN

AR


DATE

Feb 2021


CHECKED

AK

DRAWING NO. B117989 - 1500 A

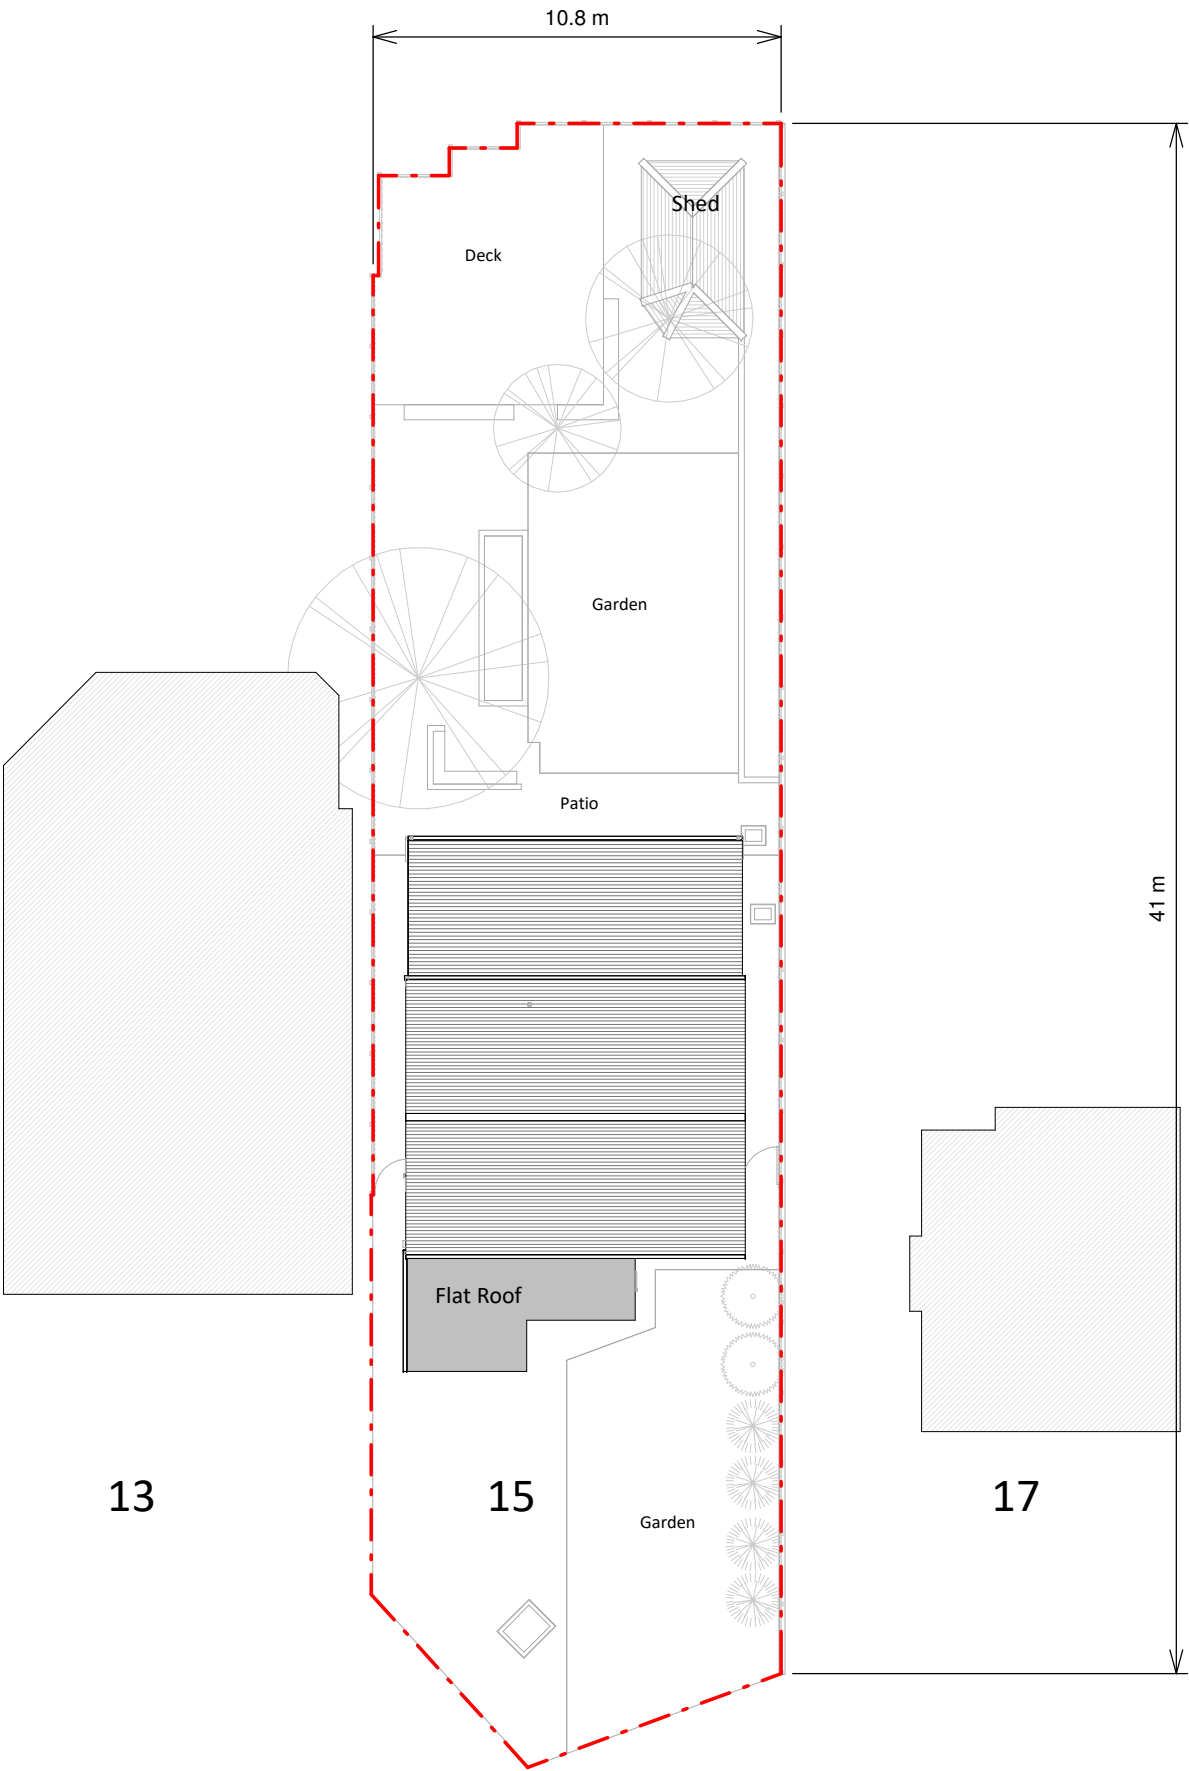

Existing Block Plan

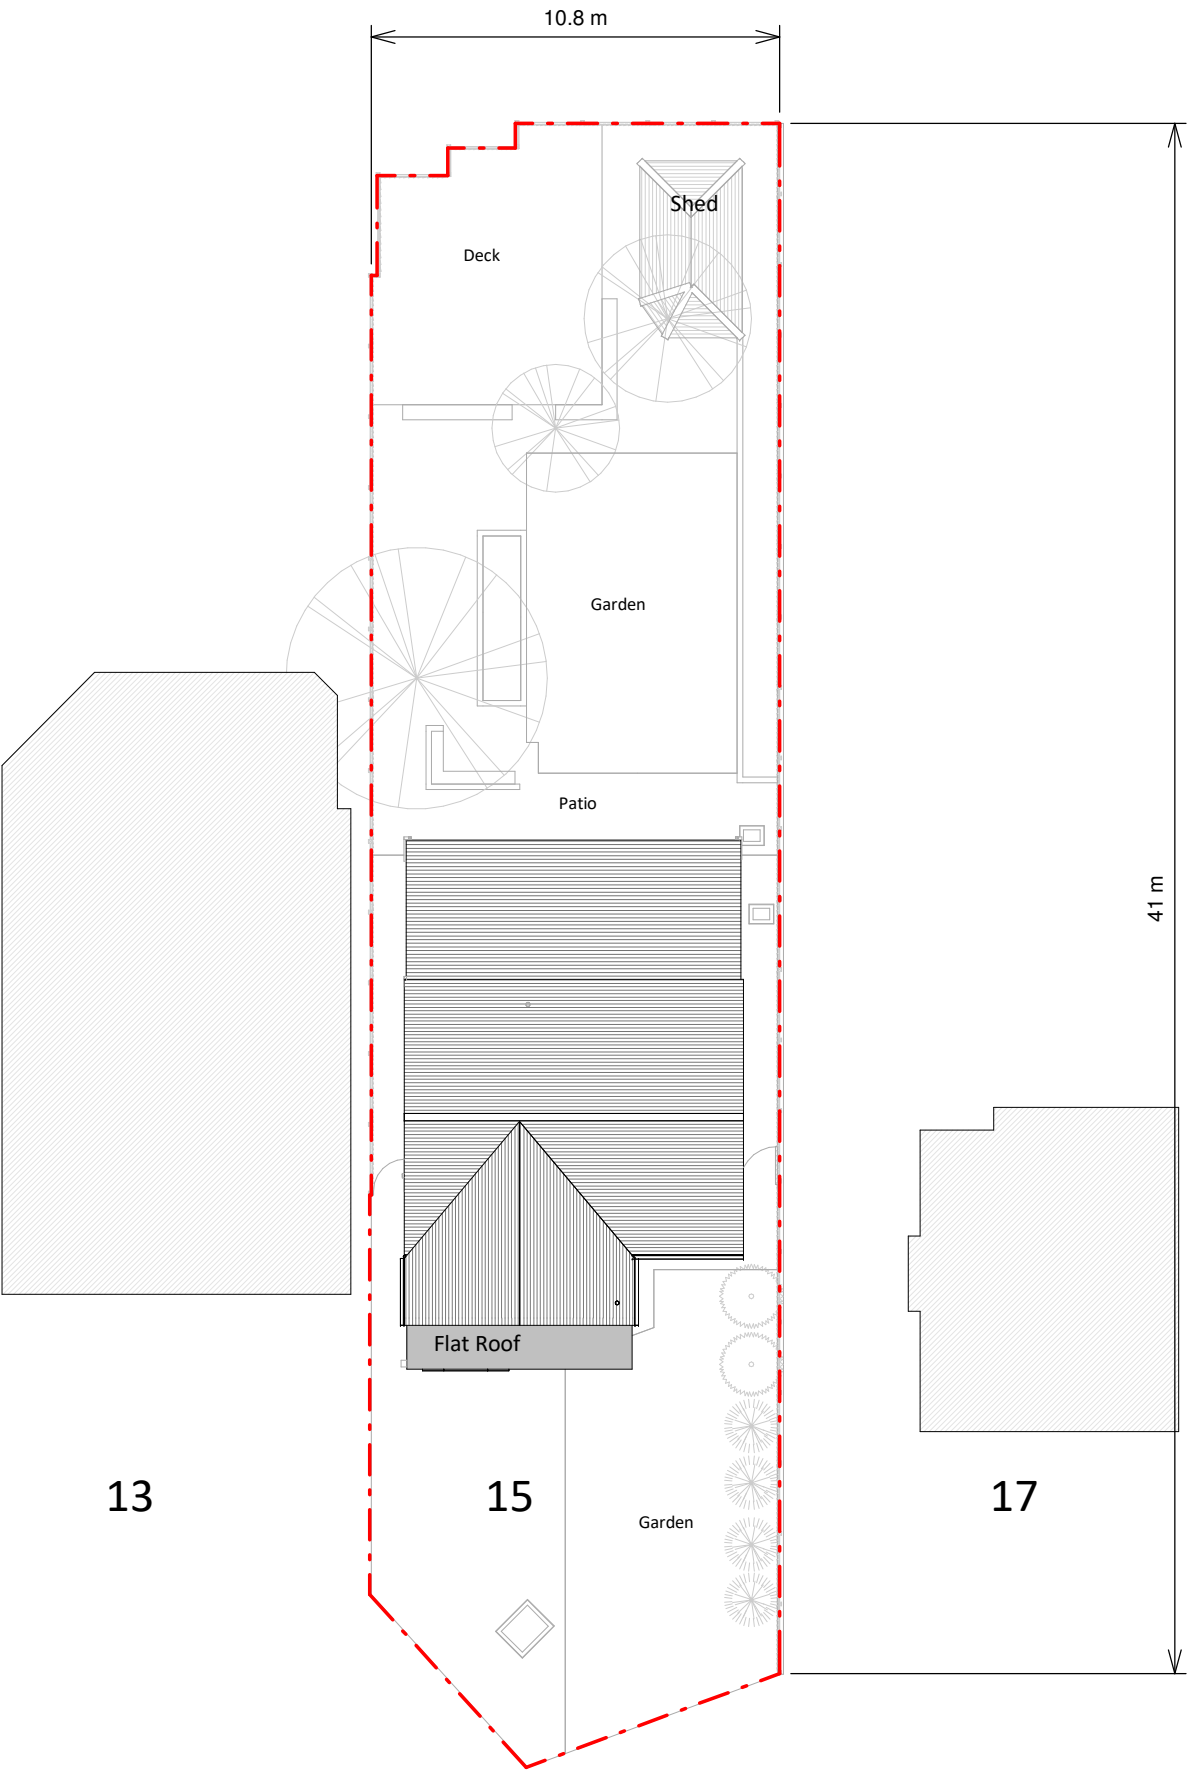

Proposed Block Plan