




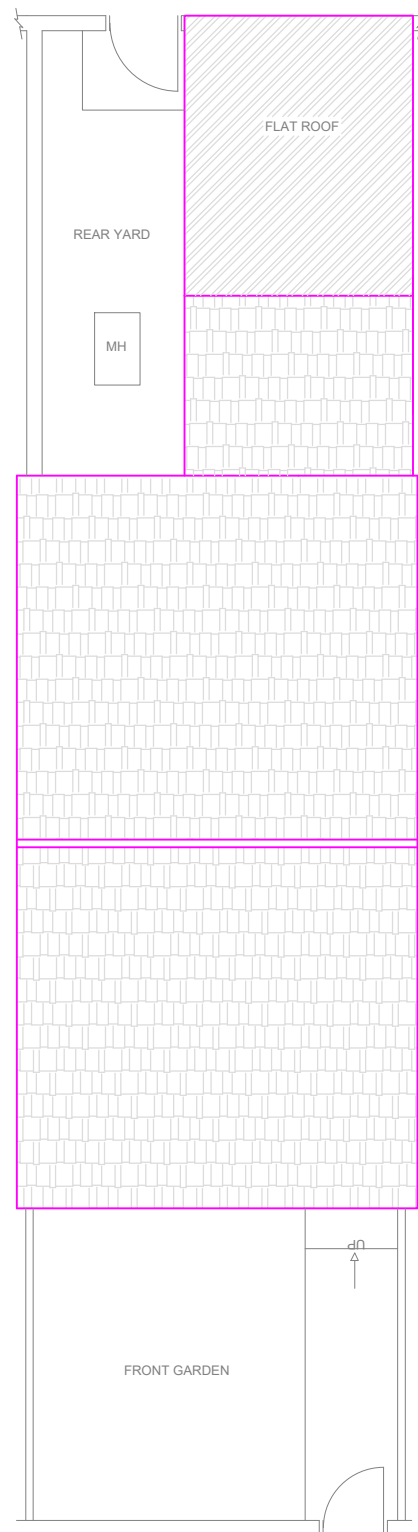


PROPOSED SITE PLAN

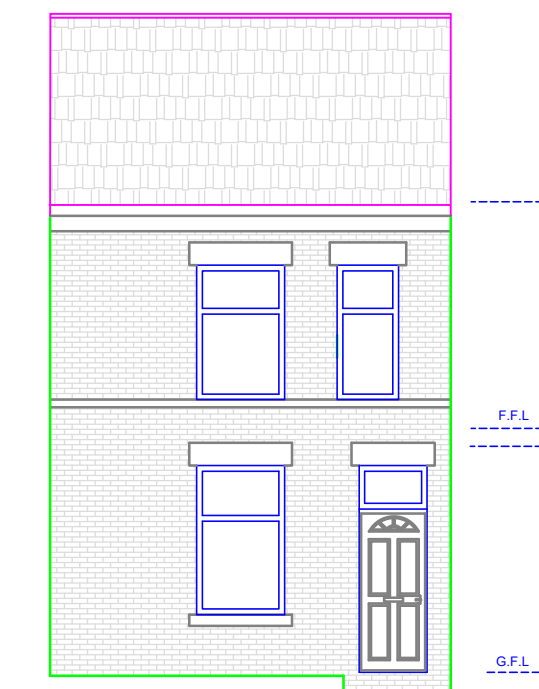


PROPOSED FRONT ELEVATION

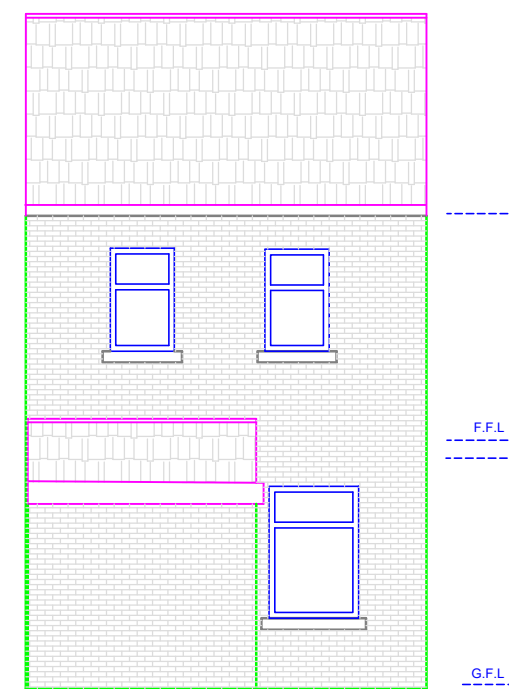


PROPOSED REAR ELEVATION

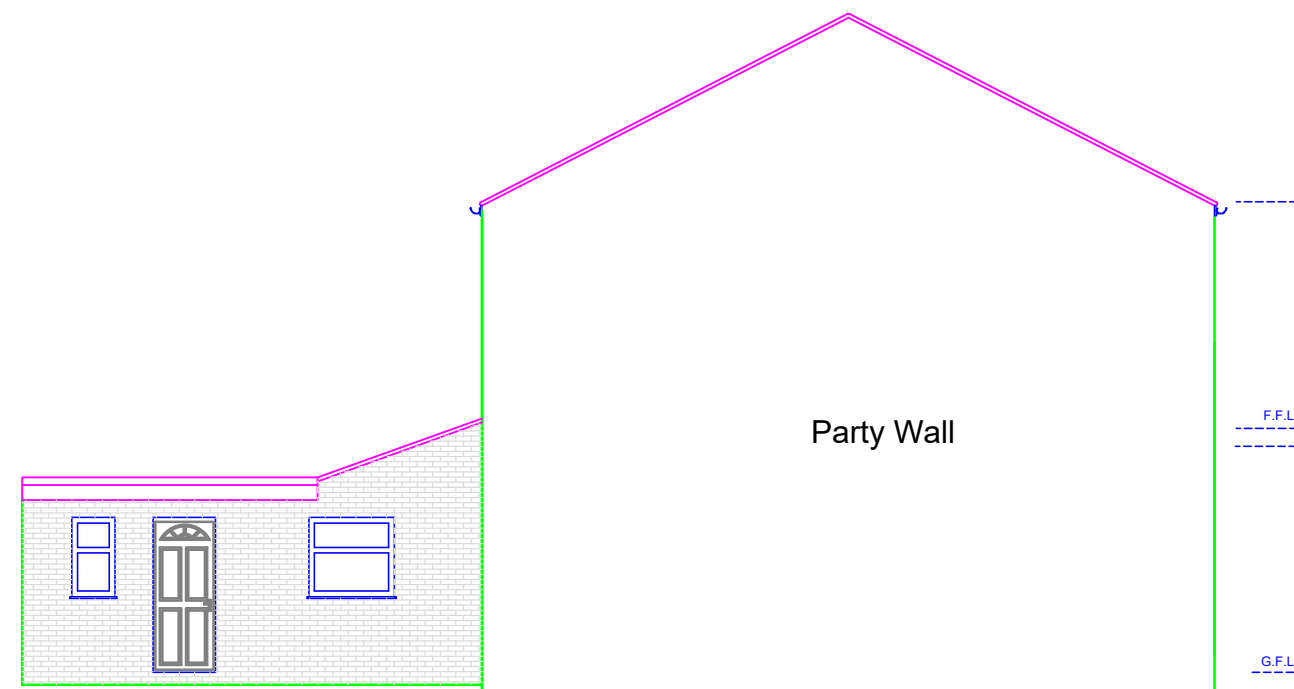


PROPOSED SIDE ELEVATION (NORTH WEST)

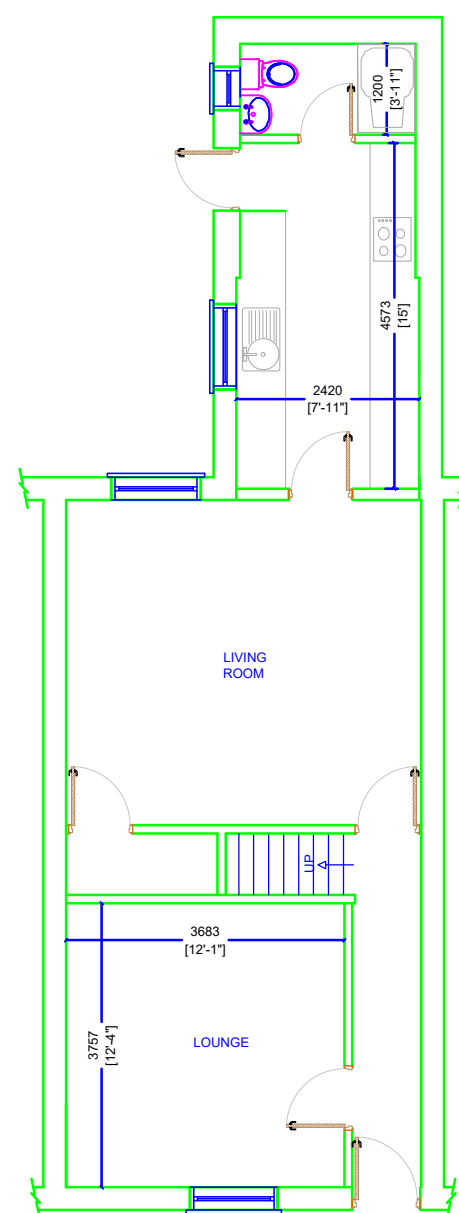


PROPOSED GROUND FLOOR PLAN

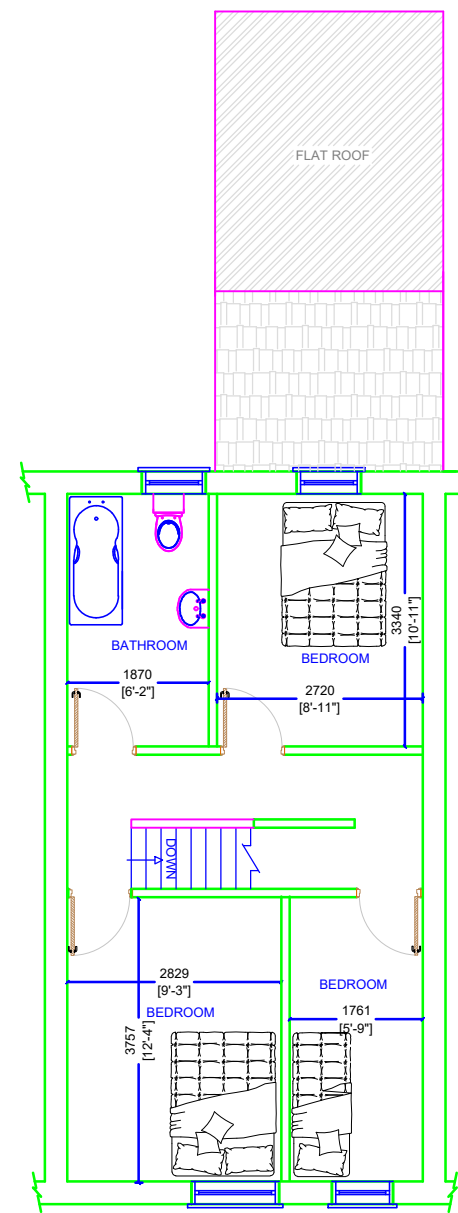

PROPOSED FIRST FLOOR PLAN

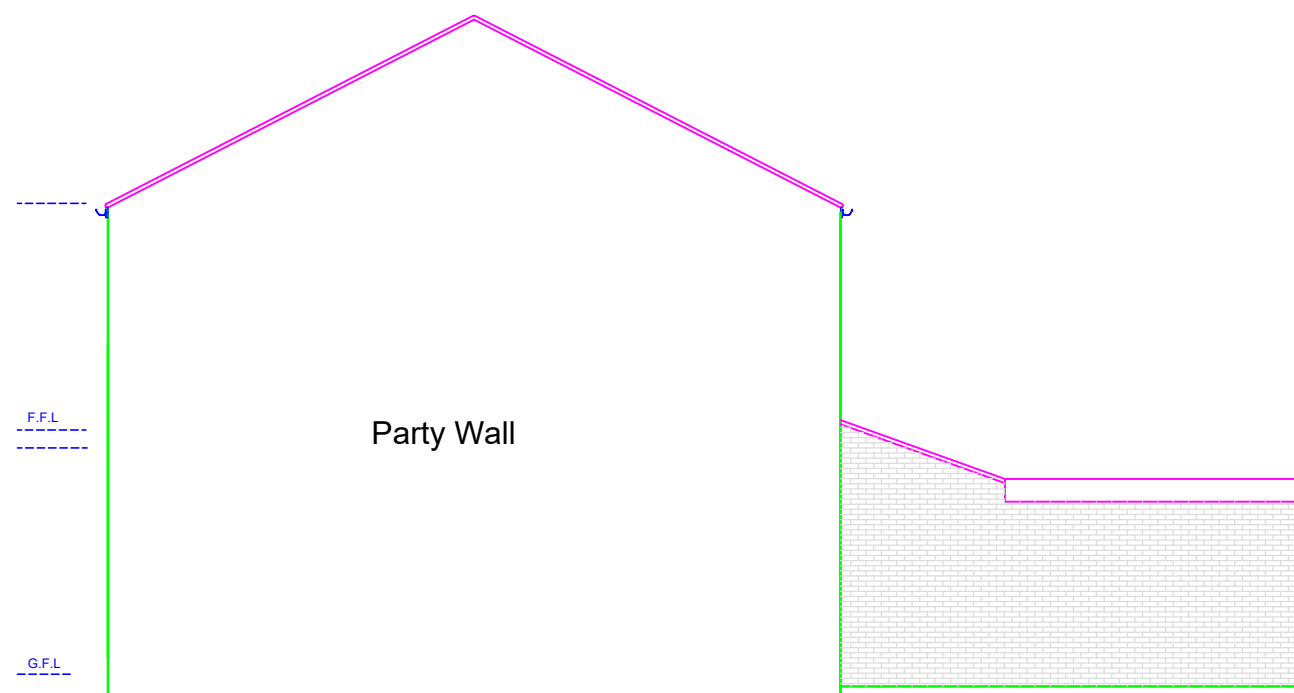

PROPOSED SIDE ELEVATION (SOUTH EAST)

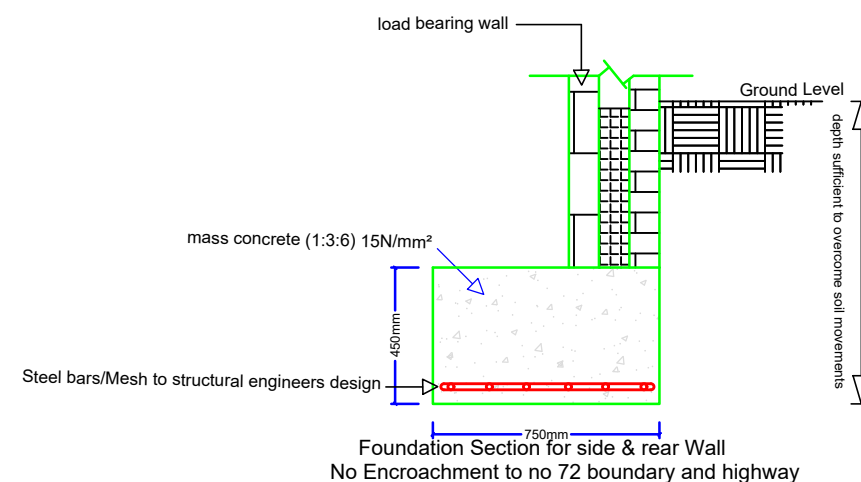

I Planning Services
email: ipsuk@live.co.uk
2A Cook Street
Bury, Lancashire
BL9 0RP
0161 8717405

Proposed Floor plans and Elevations
Of 74 Wood Street Bury BL8 2QU

Scale :1 : 100 on A3 All Dimensions in Meters

Ref:: IPS/R/74/BL82QU Date : 03/10/2023

SHT 3 of 3

Proposal