


REDISHER CROFT

Issues

BROOK

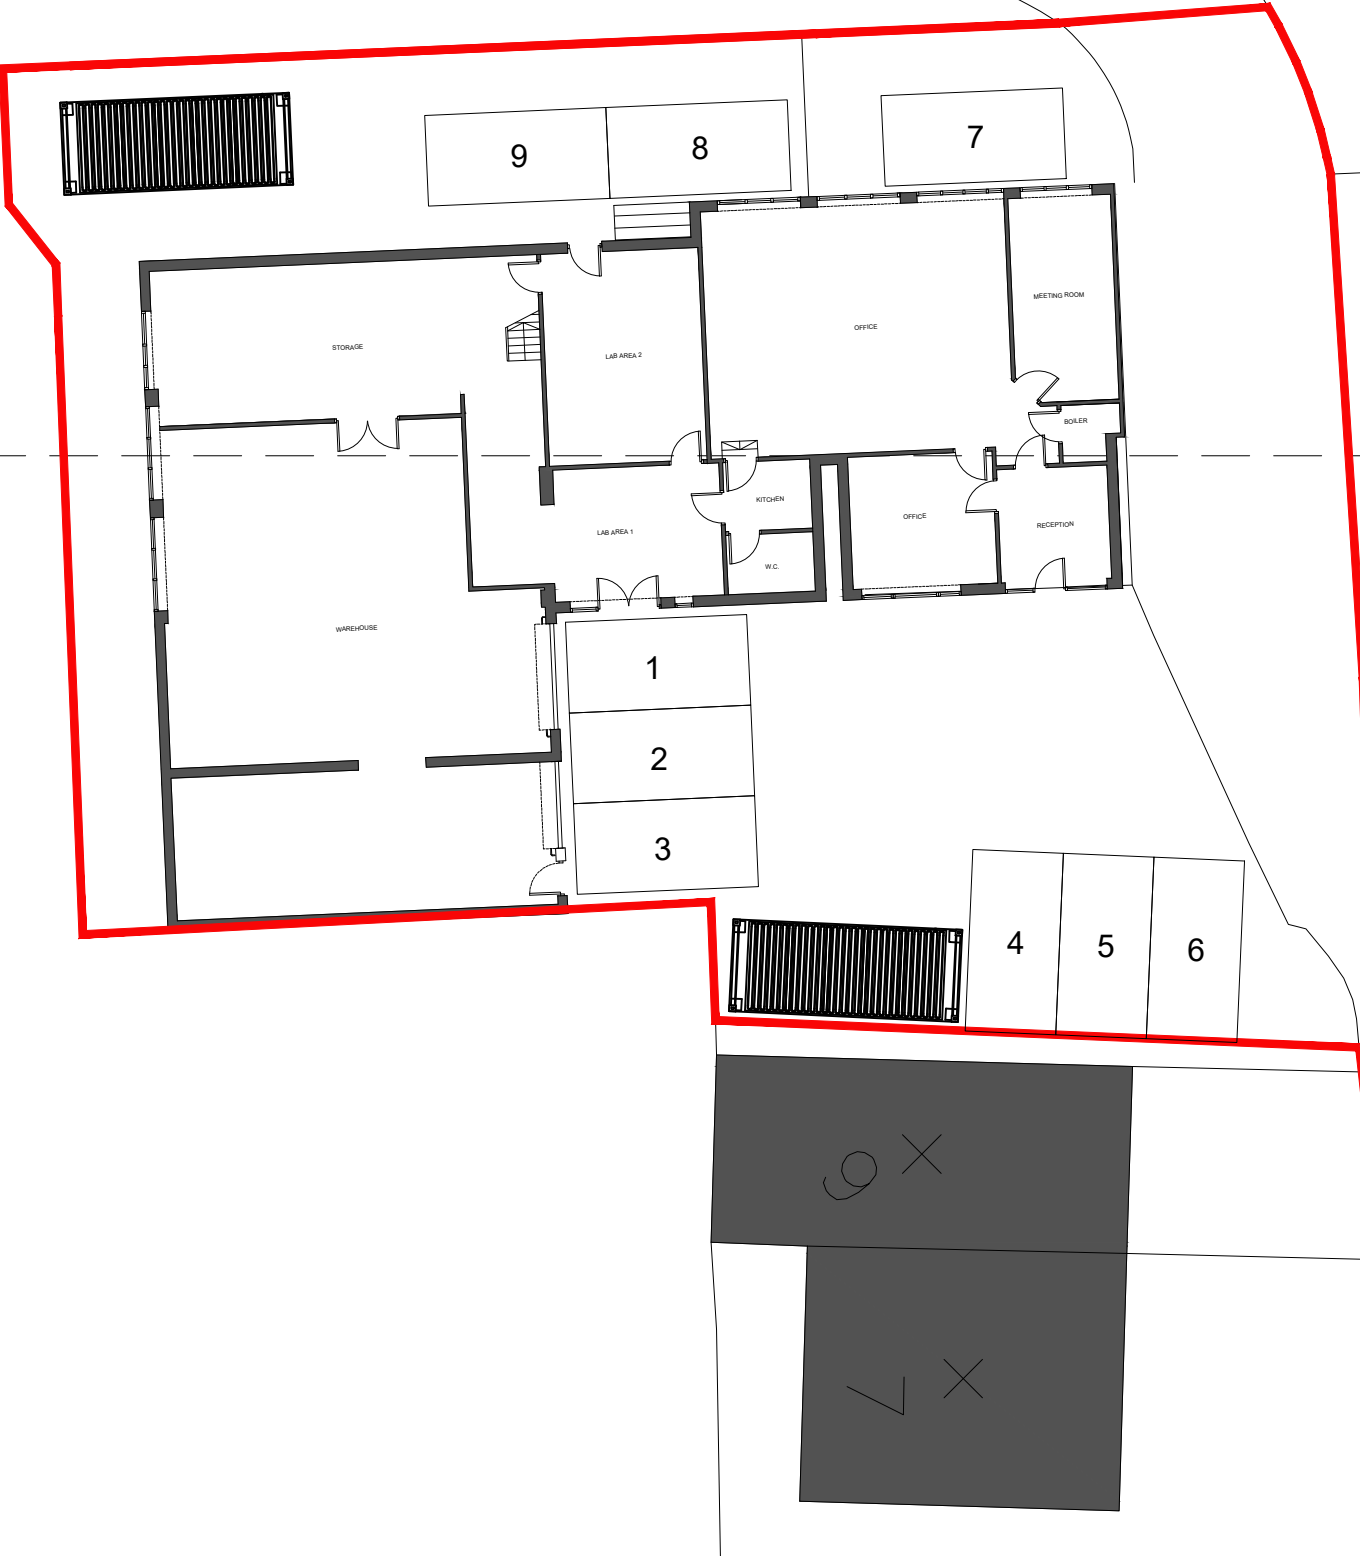

RED LINE DENOTES SITE BOUNDARY

Client				
Fintek Finishing Specialists				
Project				
Fintek, Holcombe Brook Bury, BL0 9SA				
Drawing Title				
Proposed Site Plan with Ground floor				
Drawn	Checked	Paper Size	Scale	Date
PL	PL	A3	1:200	October 2019
Project No.		Drawing No.	Revision	
19 - 335		01-02	-	

