


Studio Charrette will not be responsible for any principal designer duties under CDM 2015.
No site work is to be carried out until permissions are in place. Site searches to carried out before any works to site.
All structural elemental/associated calculations to be confirmed and provided by structural engineer.

NOTES:
This drawing is not a working drawing, and is only for the purpose of the following -
A. Planning Submission
The main contractor is responsible for informing the lead designer of any discrepancy on, or between, this drawing and any other relevant document.
All existing walls, foundations and lintels or other structural items are to be confirmed load bearing and adequate for increased loading where relevant prior to work commencing.
Any existing walls to be removed are to be confirmed non-loadbearing prior to removal.
Boundaries, angles, and dimensions are to be checked by the main contractor prior to work commencing.
Written dimensions only to be used from this drawing. If in doubt consult the lead designer for clarification.



2 Proposed Rear Elevation
1 : 50

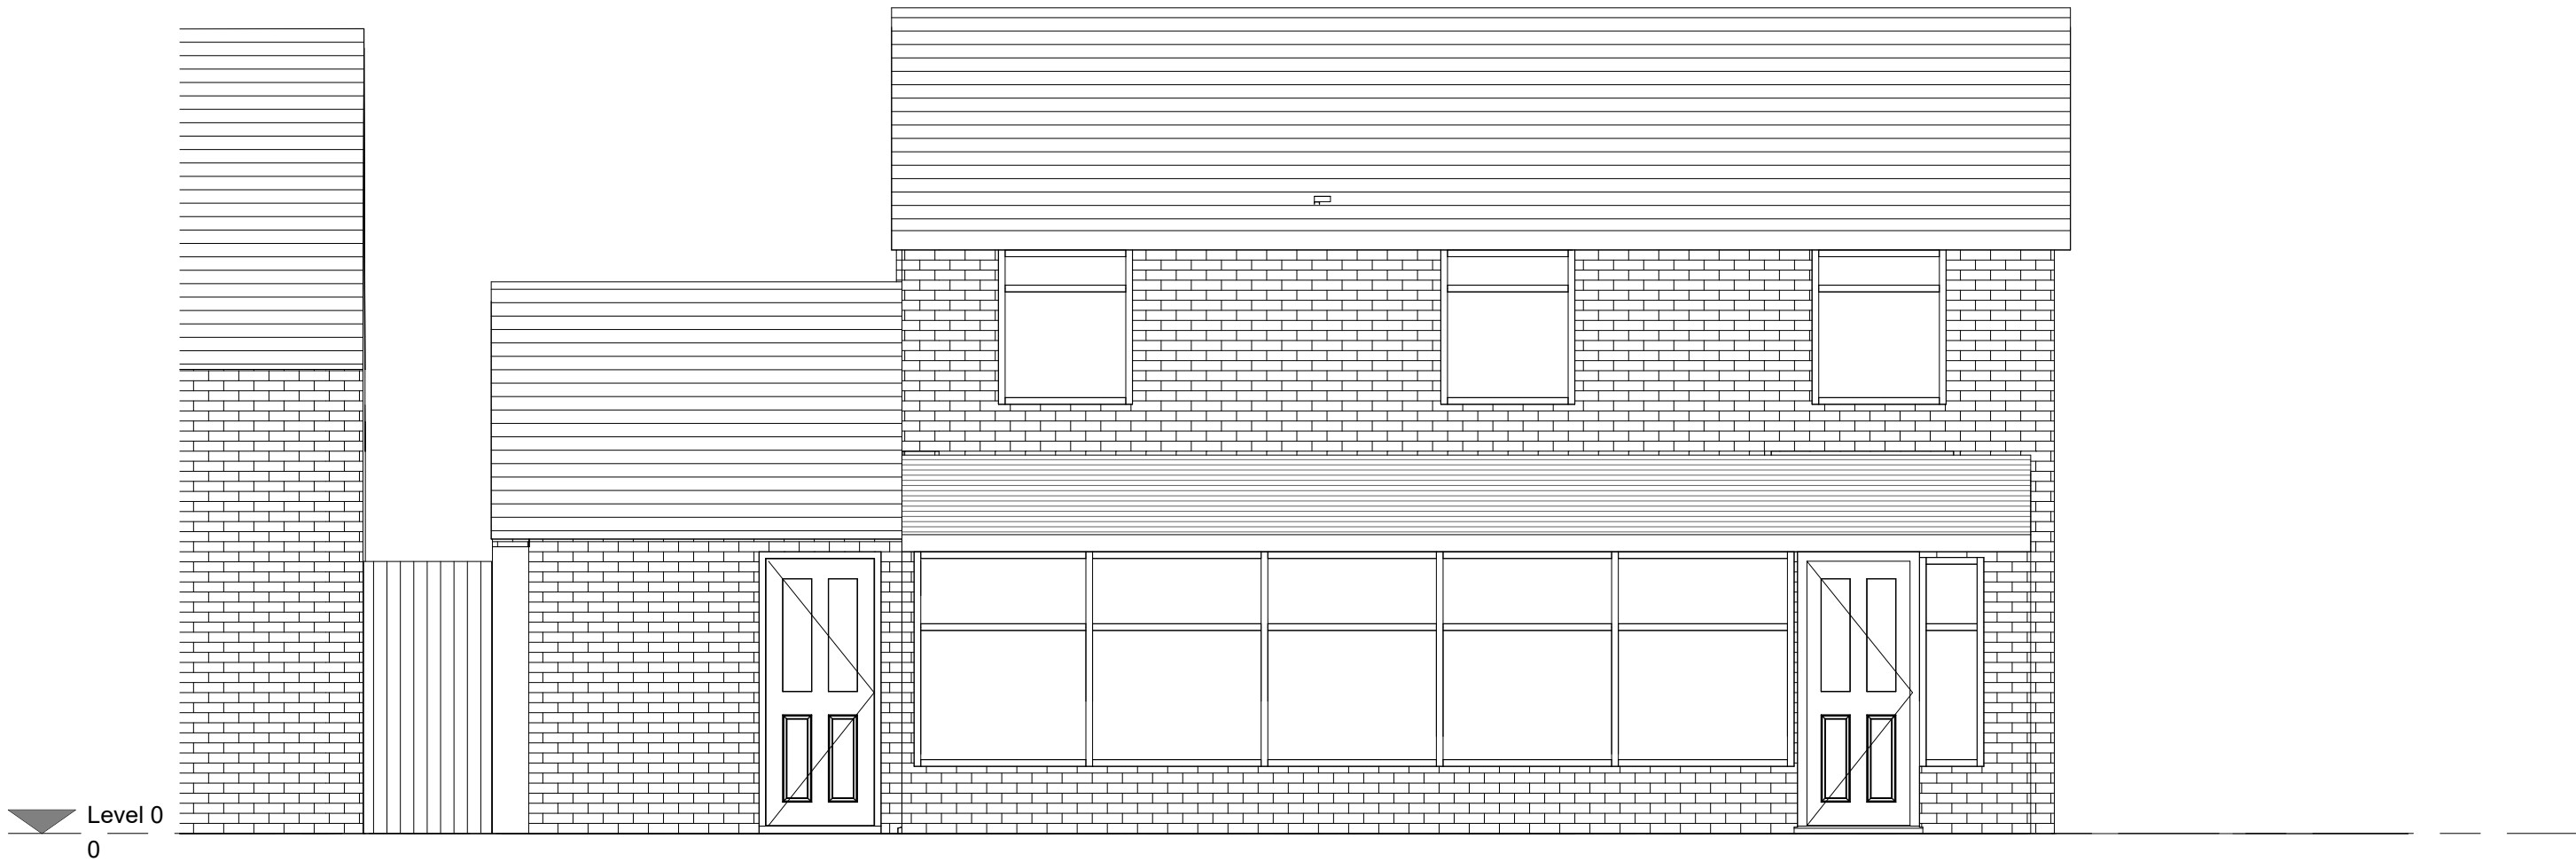

1 Existing Rear Elevation
1 : 50



VISUAL SCALE 1:50 @ A2

SC STUDIO CHARRETTE 10 The Old House, 10 Grosvenor Rd, London, W1K 9GT 020 7493 8888 / studiocharrette.co.uk	
Client Mr Brendan Parker	
Project Title 12 RAYLEES, RAMSBOTTOM, BURY, BL9 9HW	
Drawing Title Existing and Proposed Rear Elevations A2	
Drawing No. PJ5	Rev
Date	Issued
Created By Eduard M	Architect
Check By Eduard M	Architect
This drawing and the copyright design rights and all other intellectual property rights in it belong to Studio Charrette. No future or assigned or any other rights are granted hereunder. This drawing is not to be copied or changed in a third party without written permission.	