




1 Existing East Elevation Street Scene
Scale @ 1 : 100

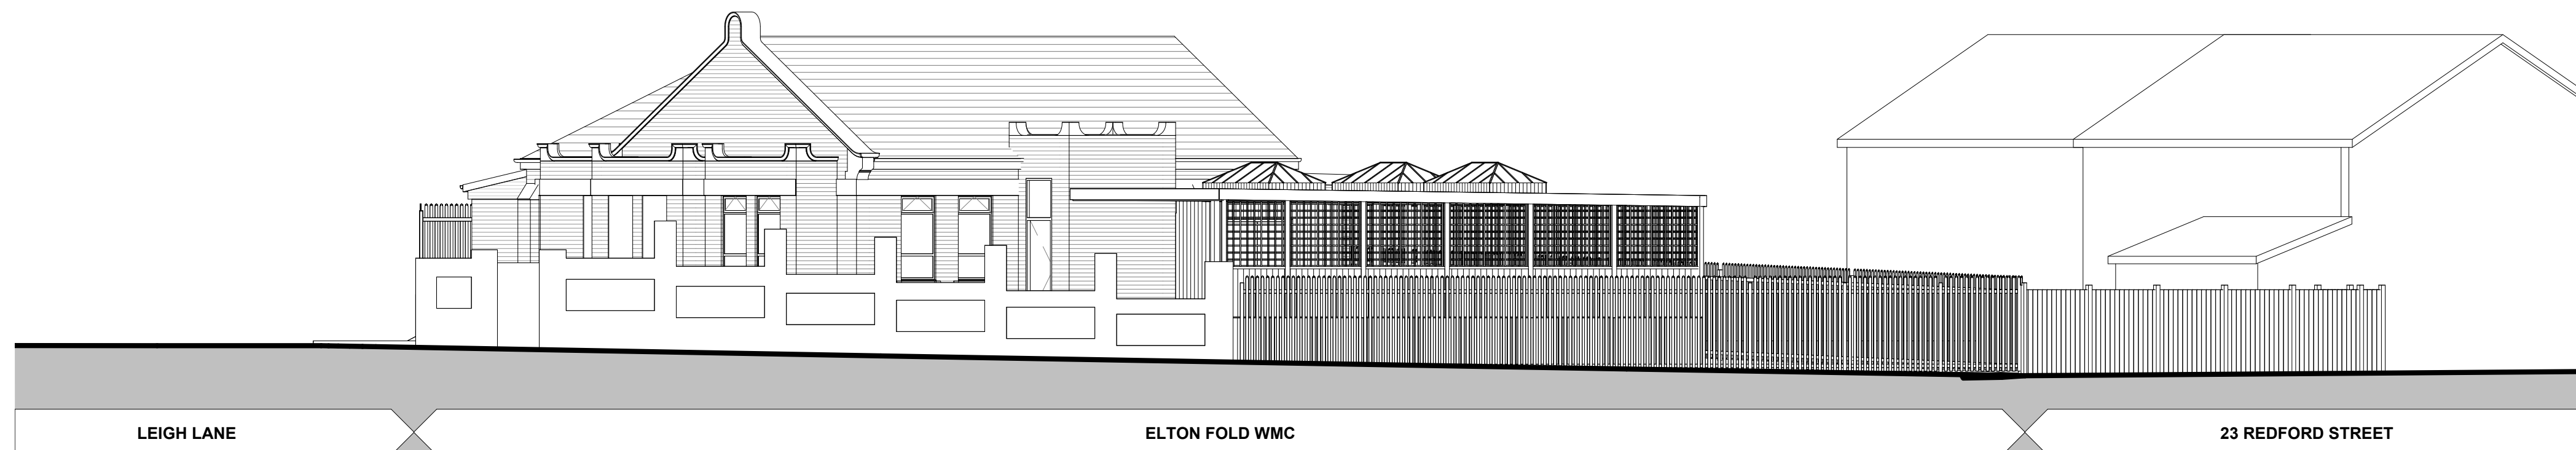

2 Proposed East Elevation Street Scene
Scale @ 1 : 100

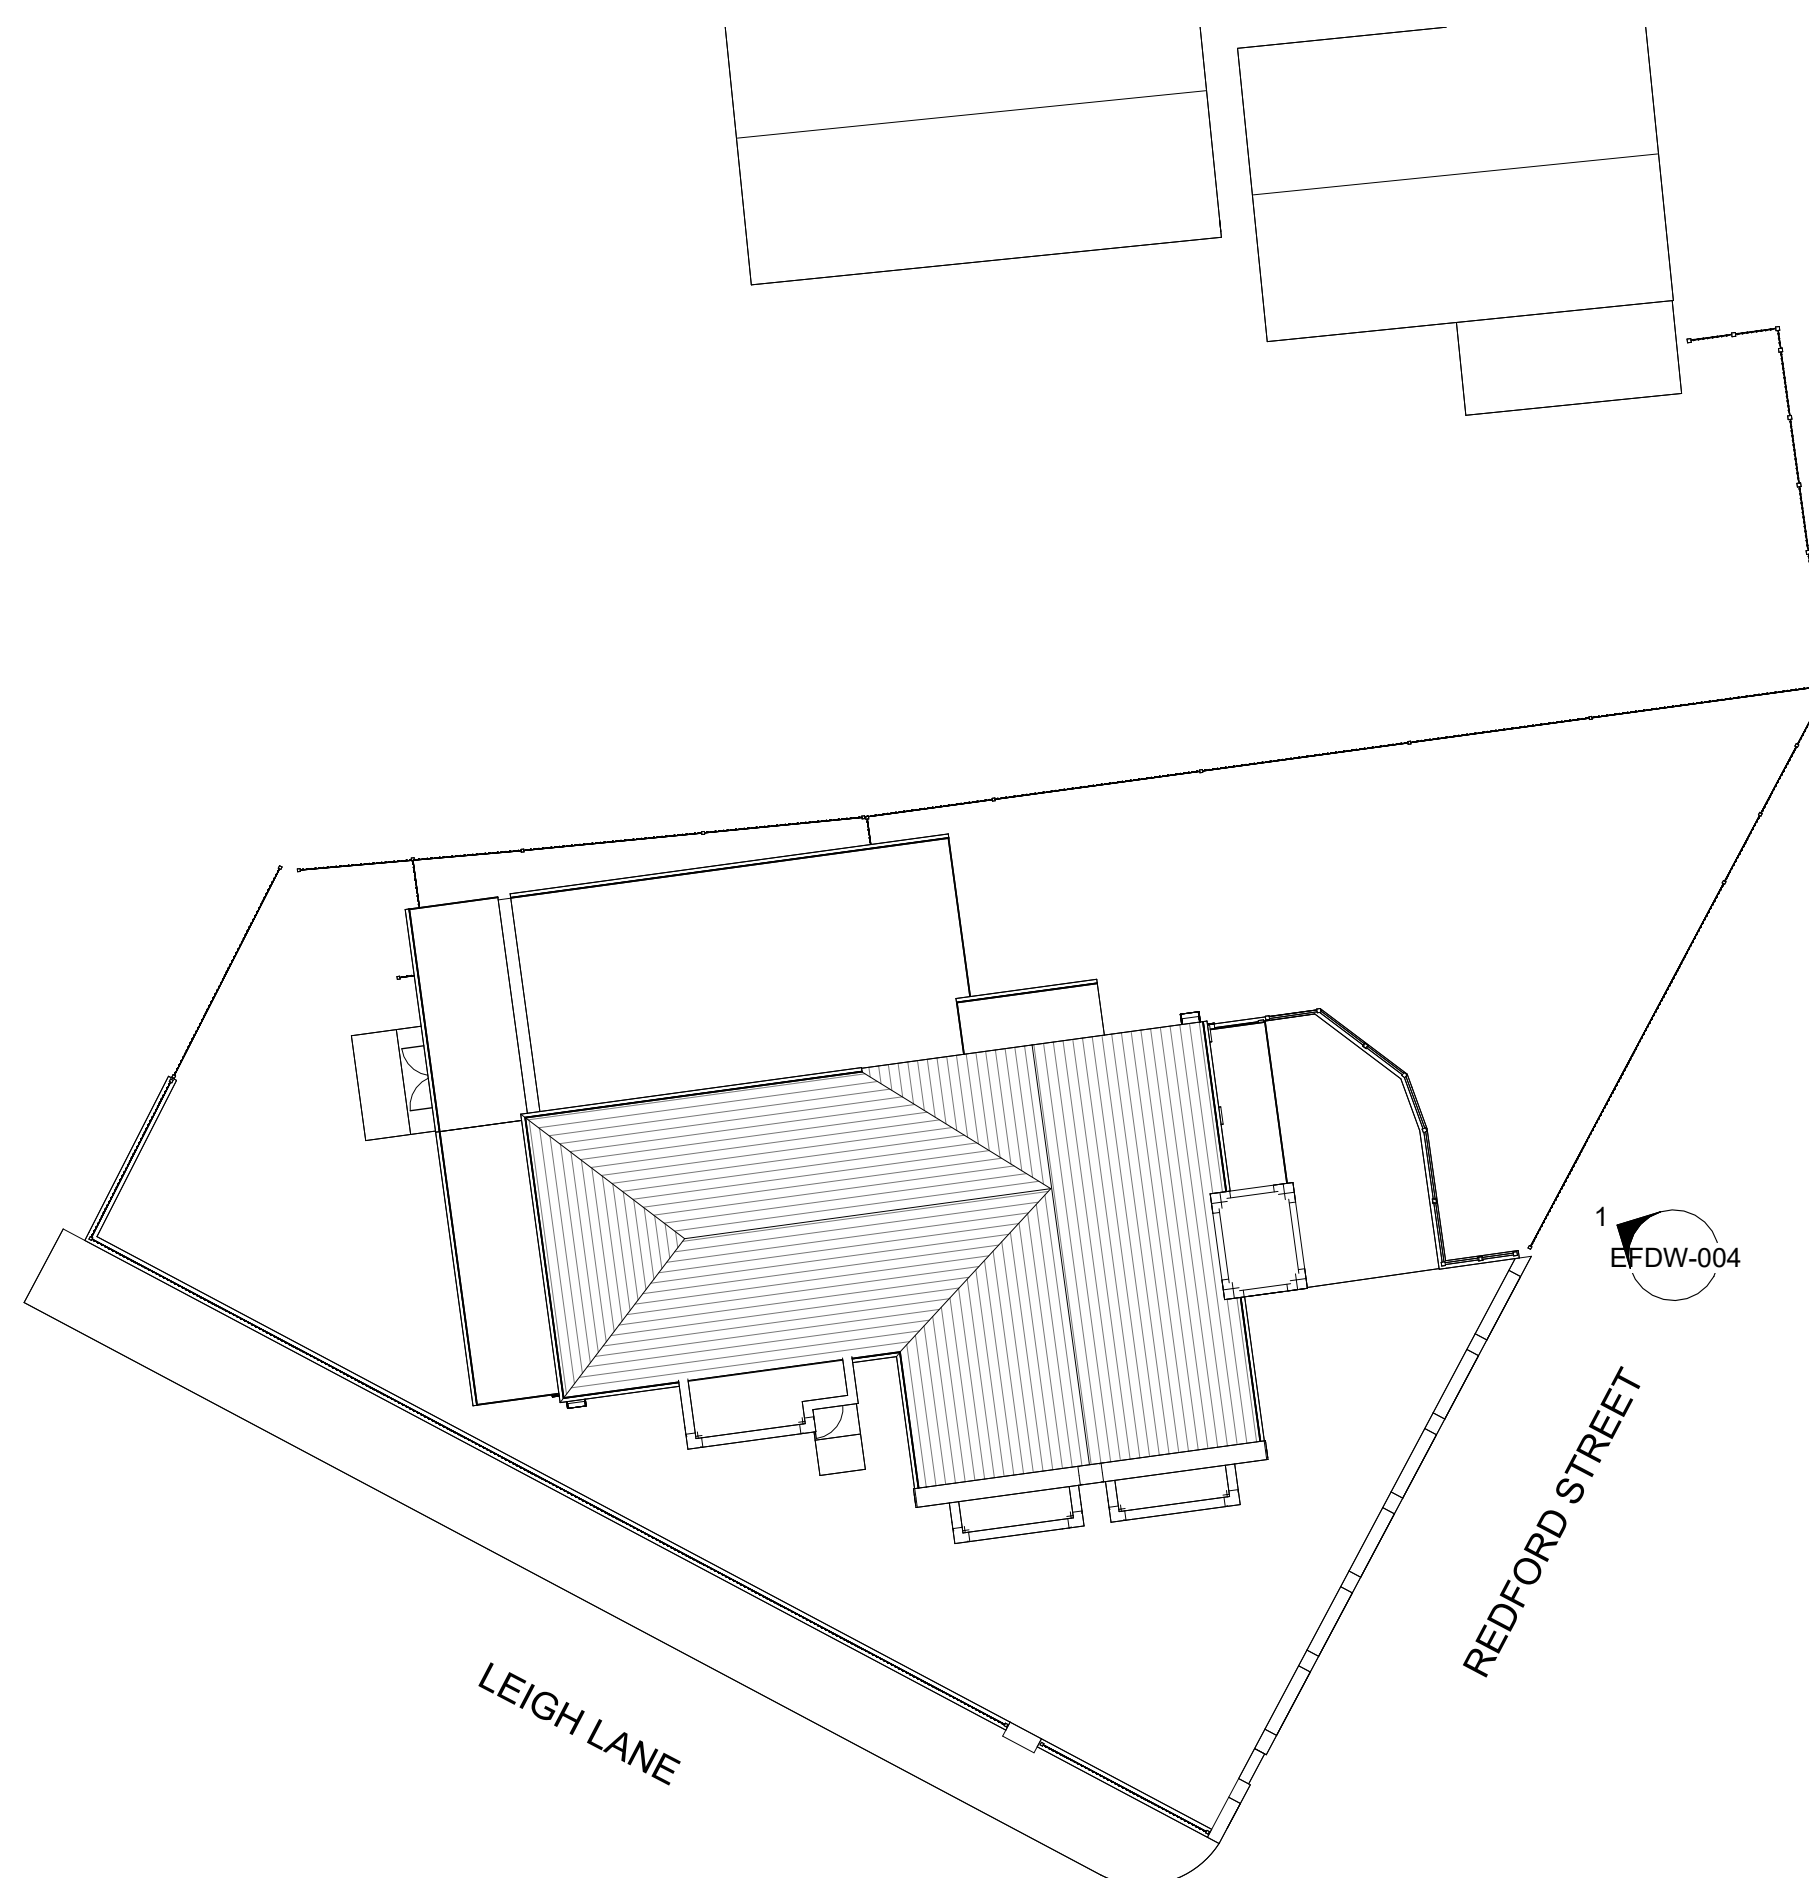

3 Existing Site Plan
Scale @ 1 : 200

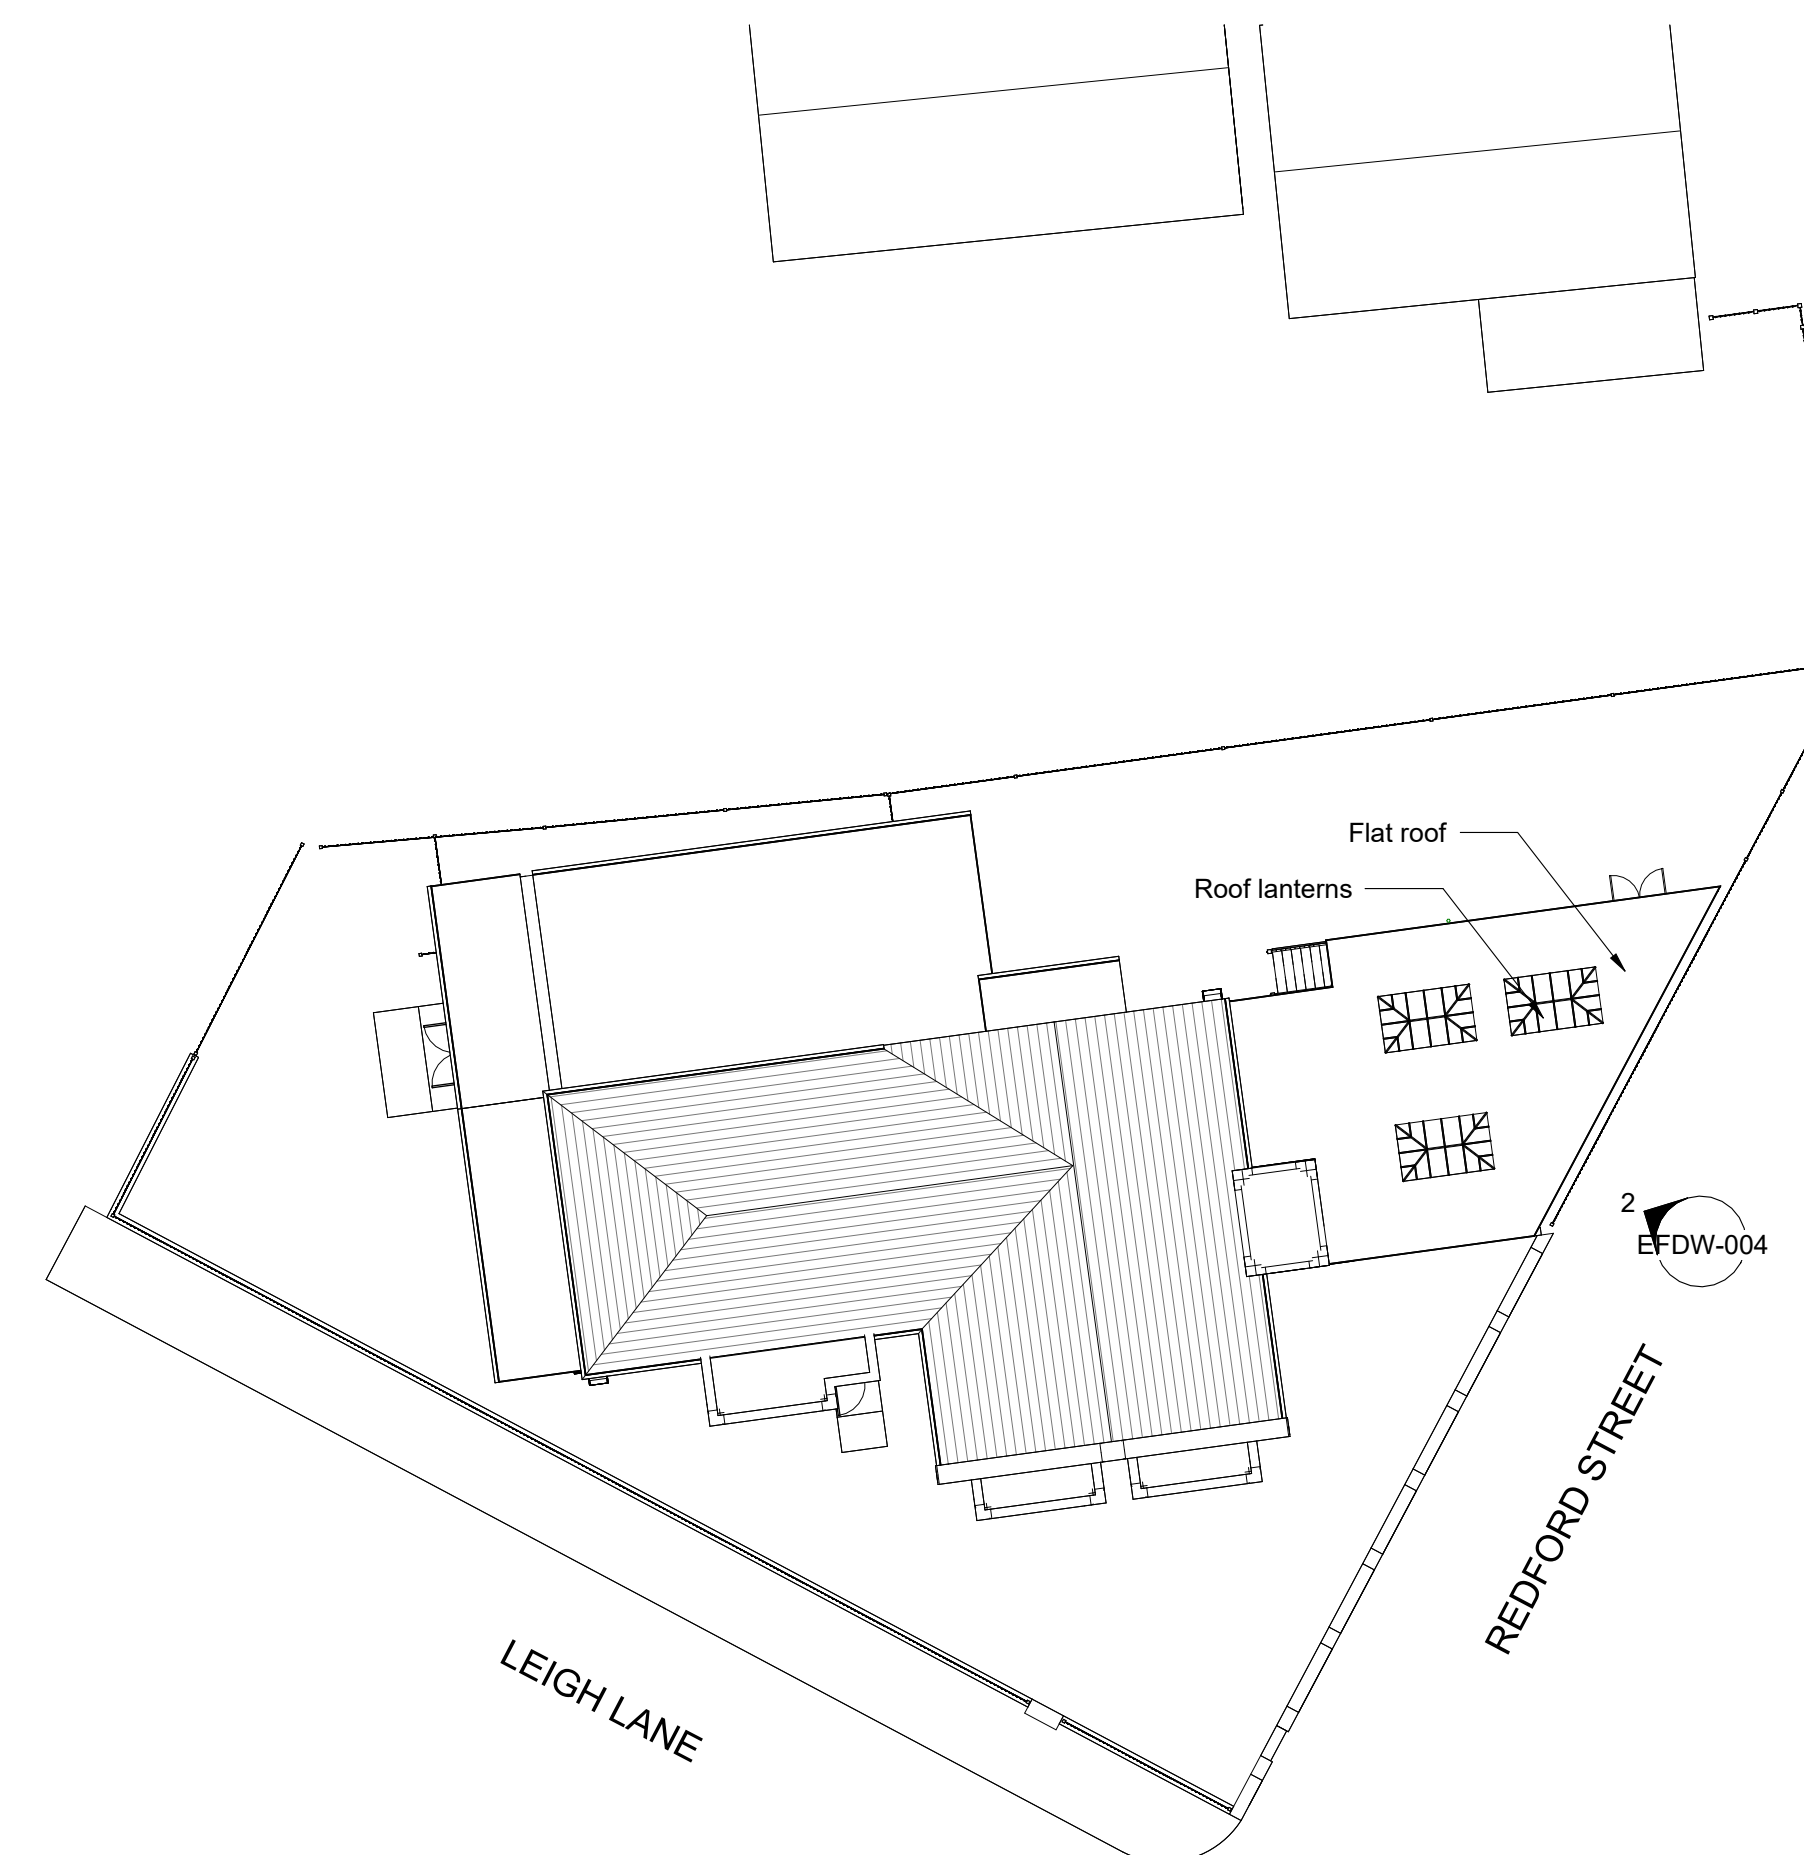

4 Proposed Site Plan
Scale @ 1 : 200

Project: Proposed Decking Works at Elton Fold WMC. Leigh Lane, Bury, BL8 2RH			
Sheet Name: Existing and Proposed Decking Street Scene			
Date 06/05/2026			
Scale	As indicated	Size	A1
EFDW-004			