




WBW Surveyors Ltd
Skipton Auction Mart
Gargrave Road
Skipton, BD23 1UD

T: 01756 692900
F: 01756 692901
E: info@wbwsurveyors.co.uk

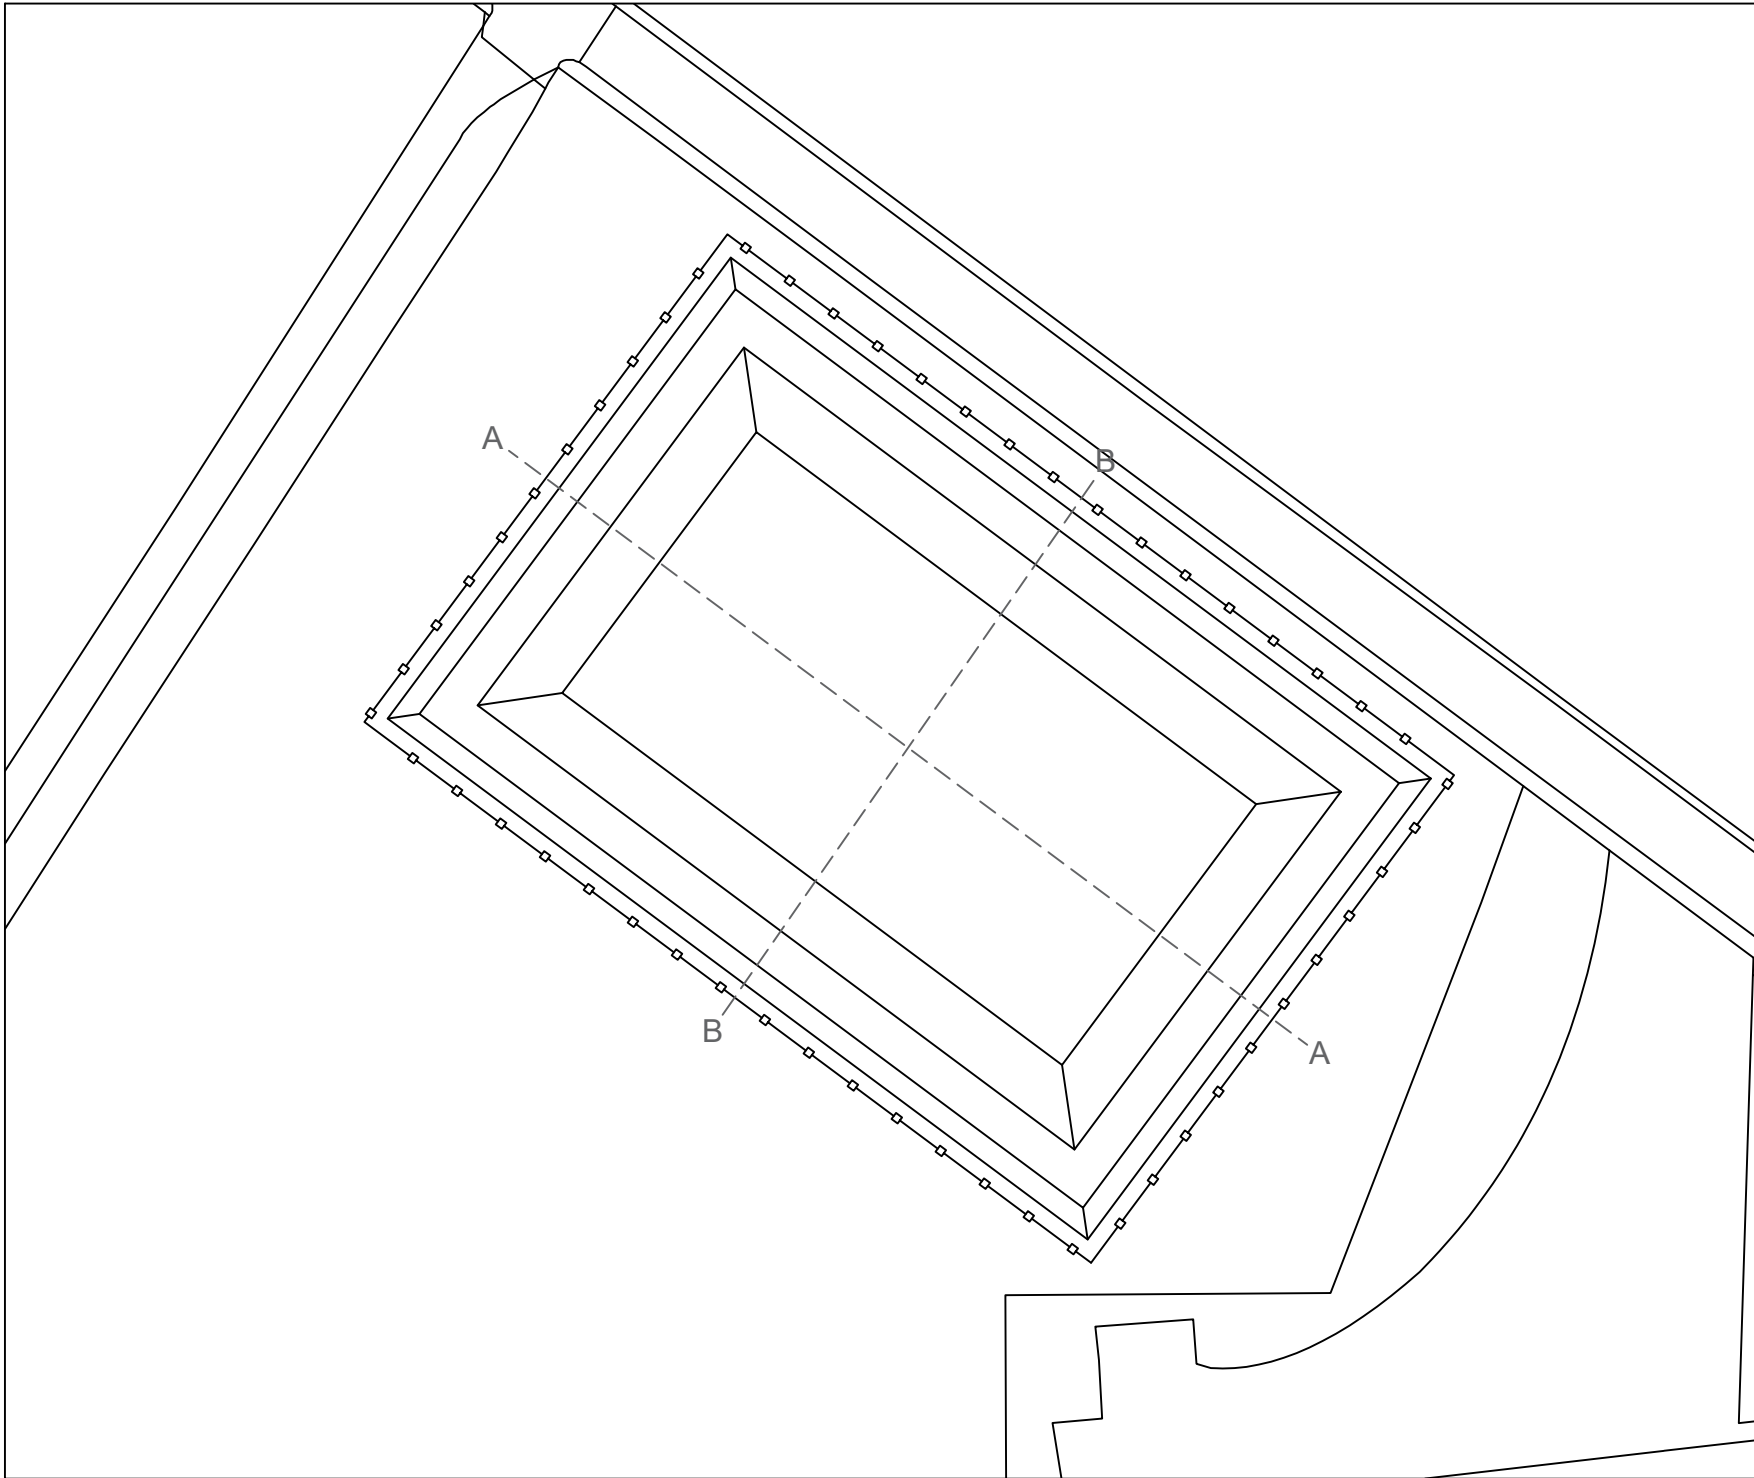

Dwg No.: OT173-5

Revision:

Client: R & G & M Falshaw

Project: Slurry Store

Title: Site Plan

Date: 08 May 2025

Drawn by: O Turvill

0 Metres 10

Scale 1:500

Sheet Size A4