


Dimensioning

Figured dimensions only to be taken from these designs and drawings. Work to annotated dimensions only. All dimensions to be checked on site. Architectural designers to be informed immediately of any discrepancies before work proceeds. Drawings are to be read in conjunction with relevant specifications, structural engineers and service engineers' drawings.

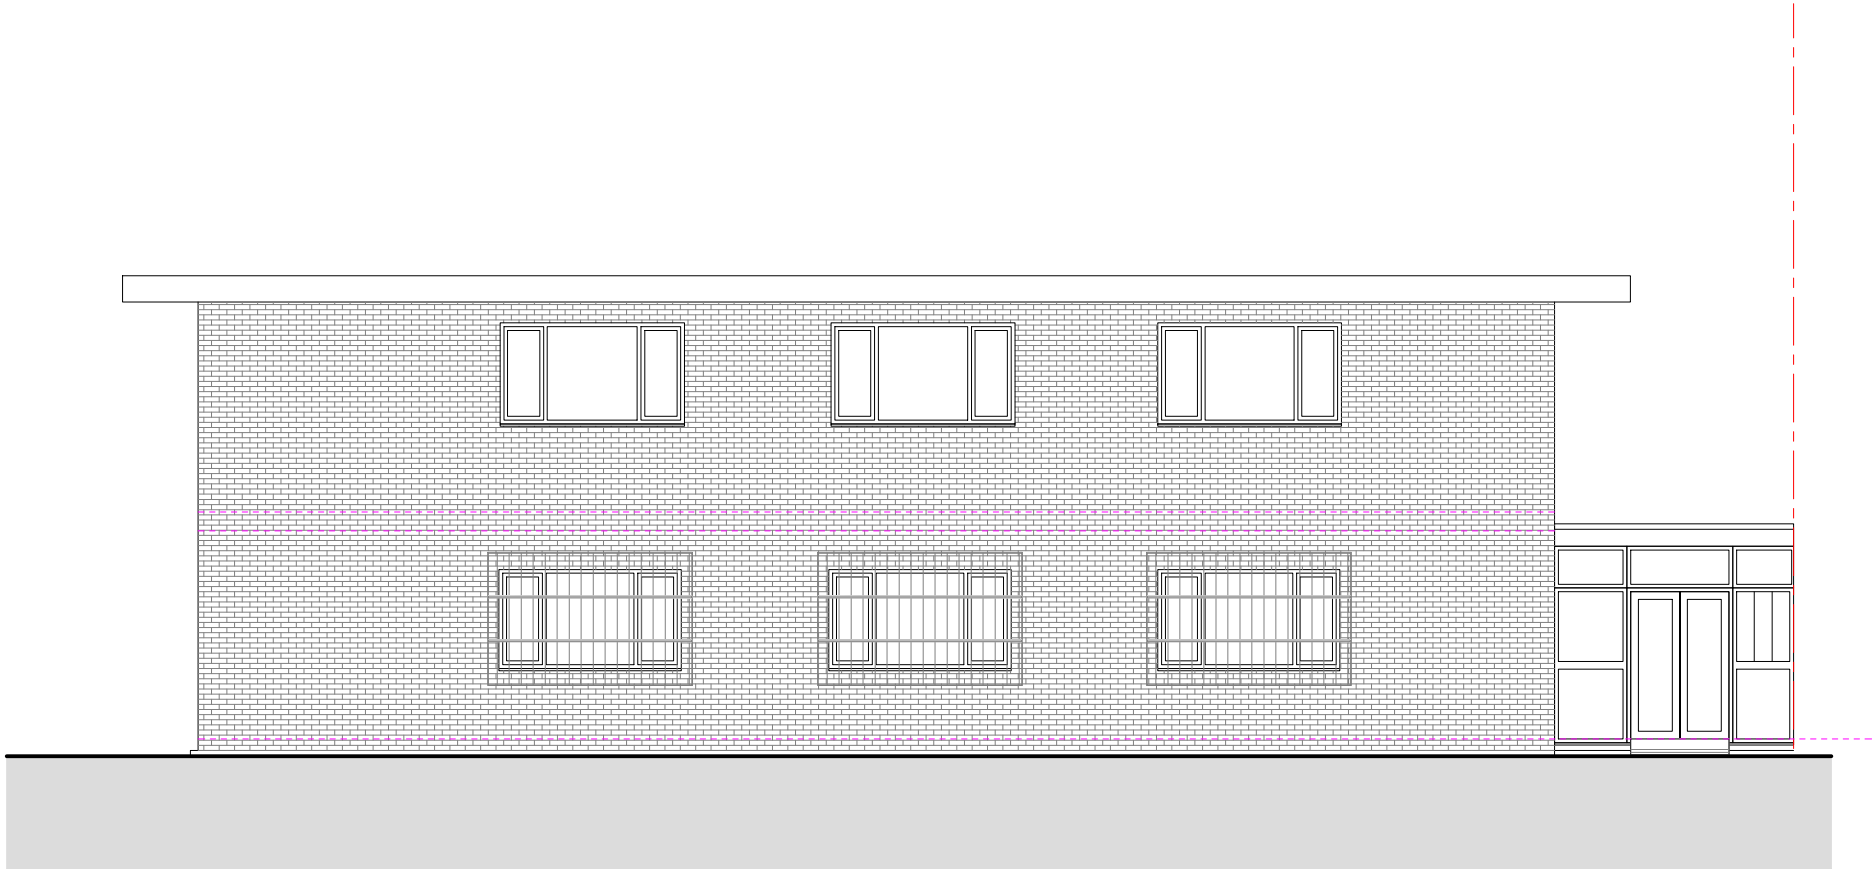

EXISTING FRONT ELEVATION

1:100 @ A3



EXISTING REAR ELEVATION

1:100 @ A3

Rev	Date	Description
-	09/05/25	Issued to client for comments



S A L E E M
ARCHITECTS

Architecture | Masterplanning | Graphics

CLIENT:	Property Owner
PROJECT:	7-9 Bury Road Radcliffe M26 2UG
TITLE:	Existing Elevations
SCALE:	1:100 A3
DRAWING NO.	Sheet 5