


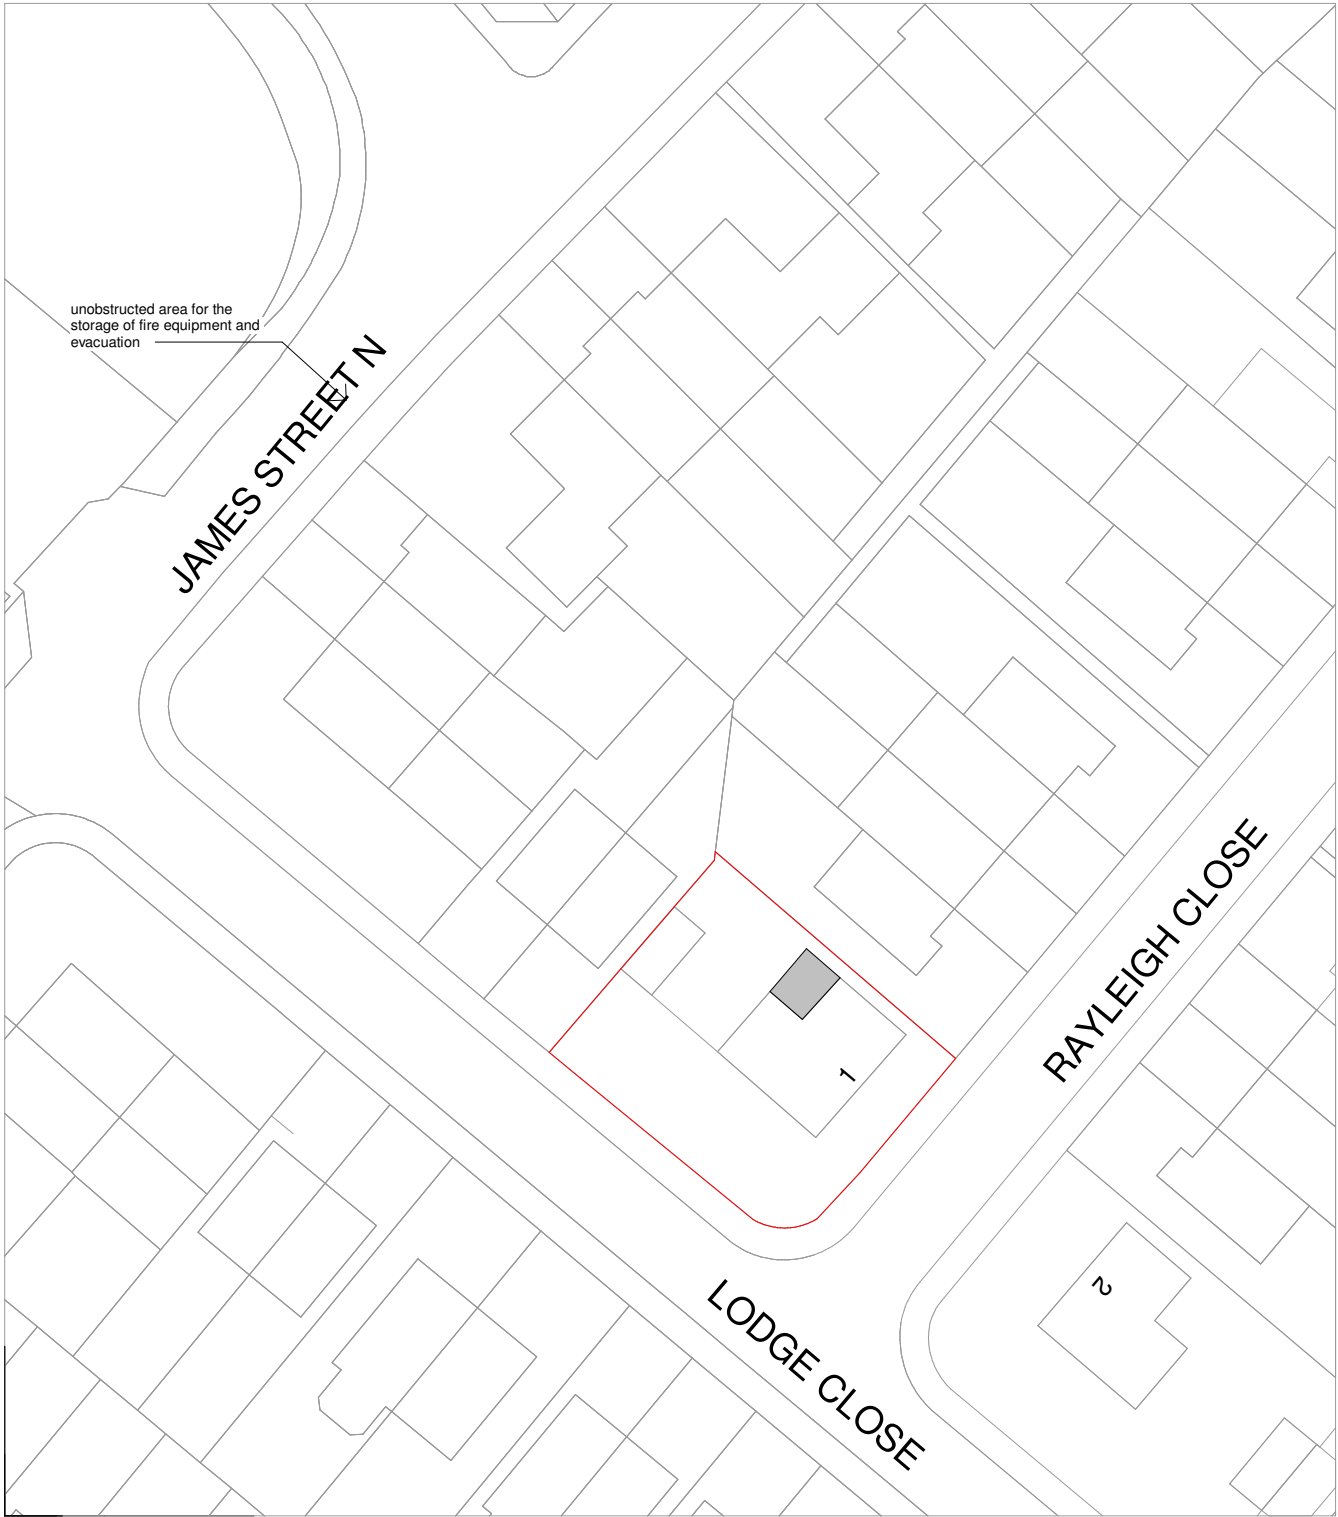


© Crown copyright and database rights 2020 OS 100042766

Development
Property boundary

Site Plan

1 : 500

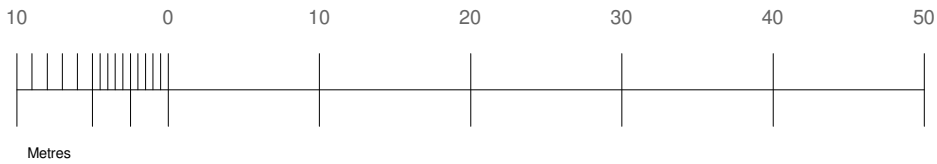

N



FREEDOM HOMES

Freedom Homes. Ealing Cross, 85 Uxbridge Rd, London W5 5BW

1 Rayleigh Close,
Radcliffe,
M26 1RL

PROJECT ADDRESS:

SITE PLAN

DRAWING TITLE:

Guy Wynn Davie

CLIENT:

Date: 21.02.2023

Scale (@ A4) 1:500

Rev. Date

R00
Rev.

Drawn by: BG

Checked by: KL

RC-R00-PR-101

DRAWING NUMBER:

PROJECT:

Double Storey Rear Extension (Infill)