



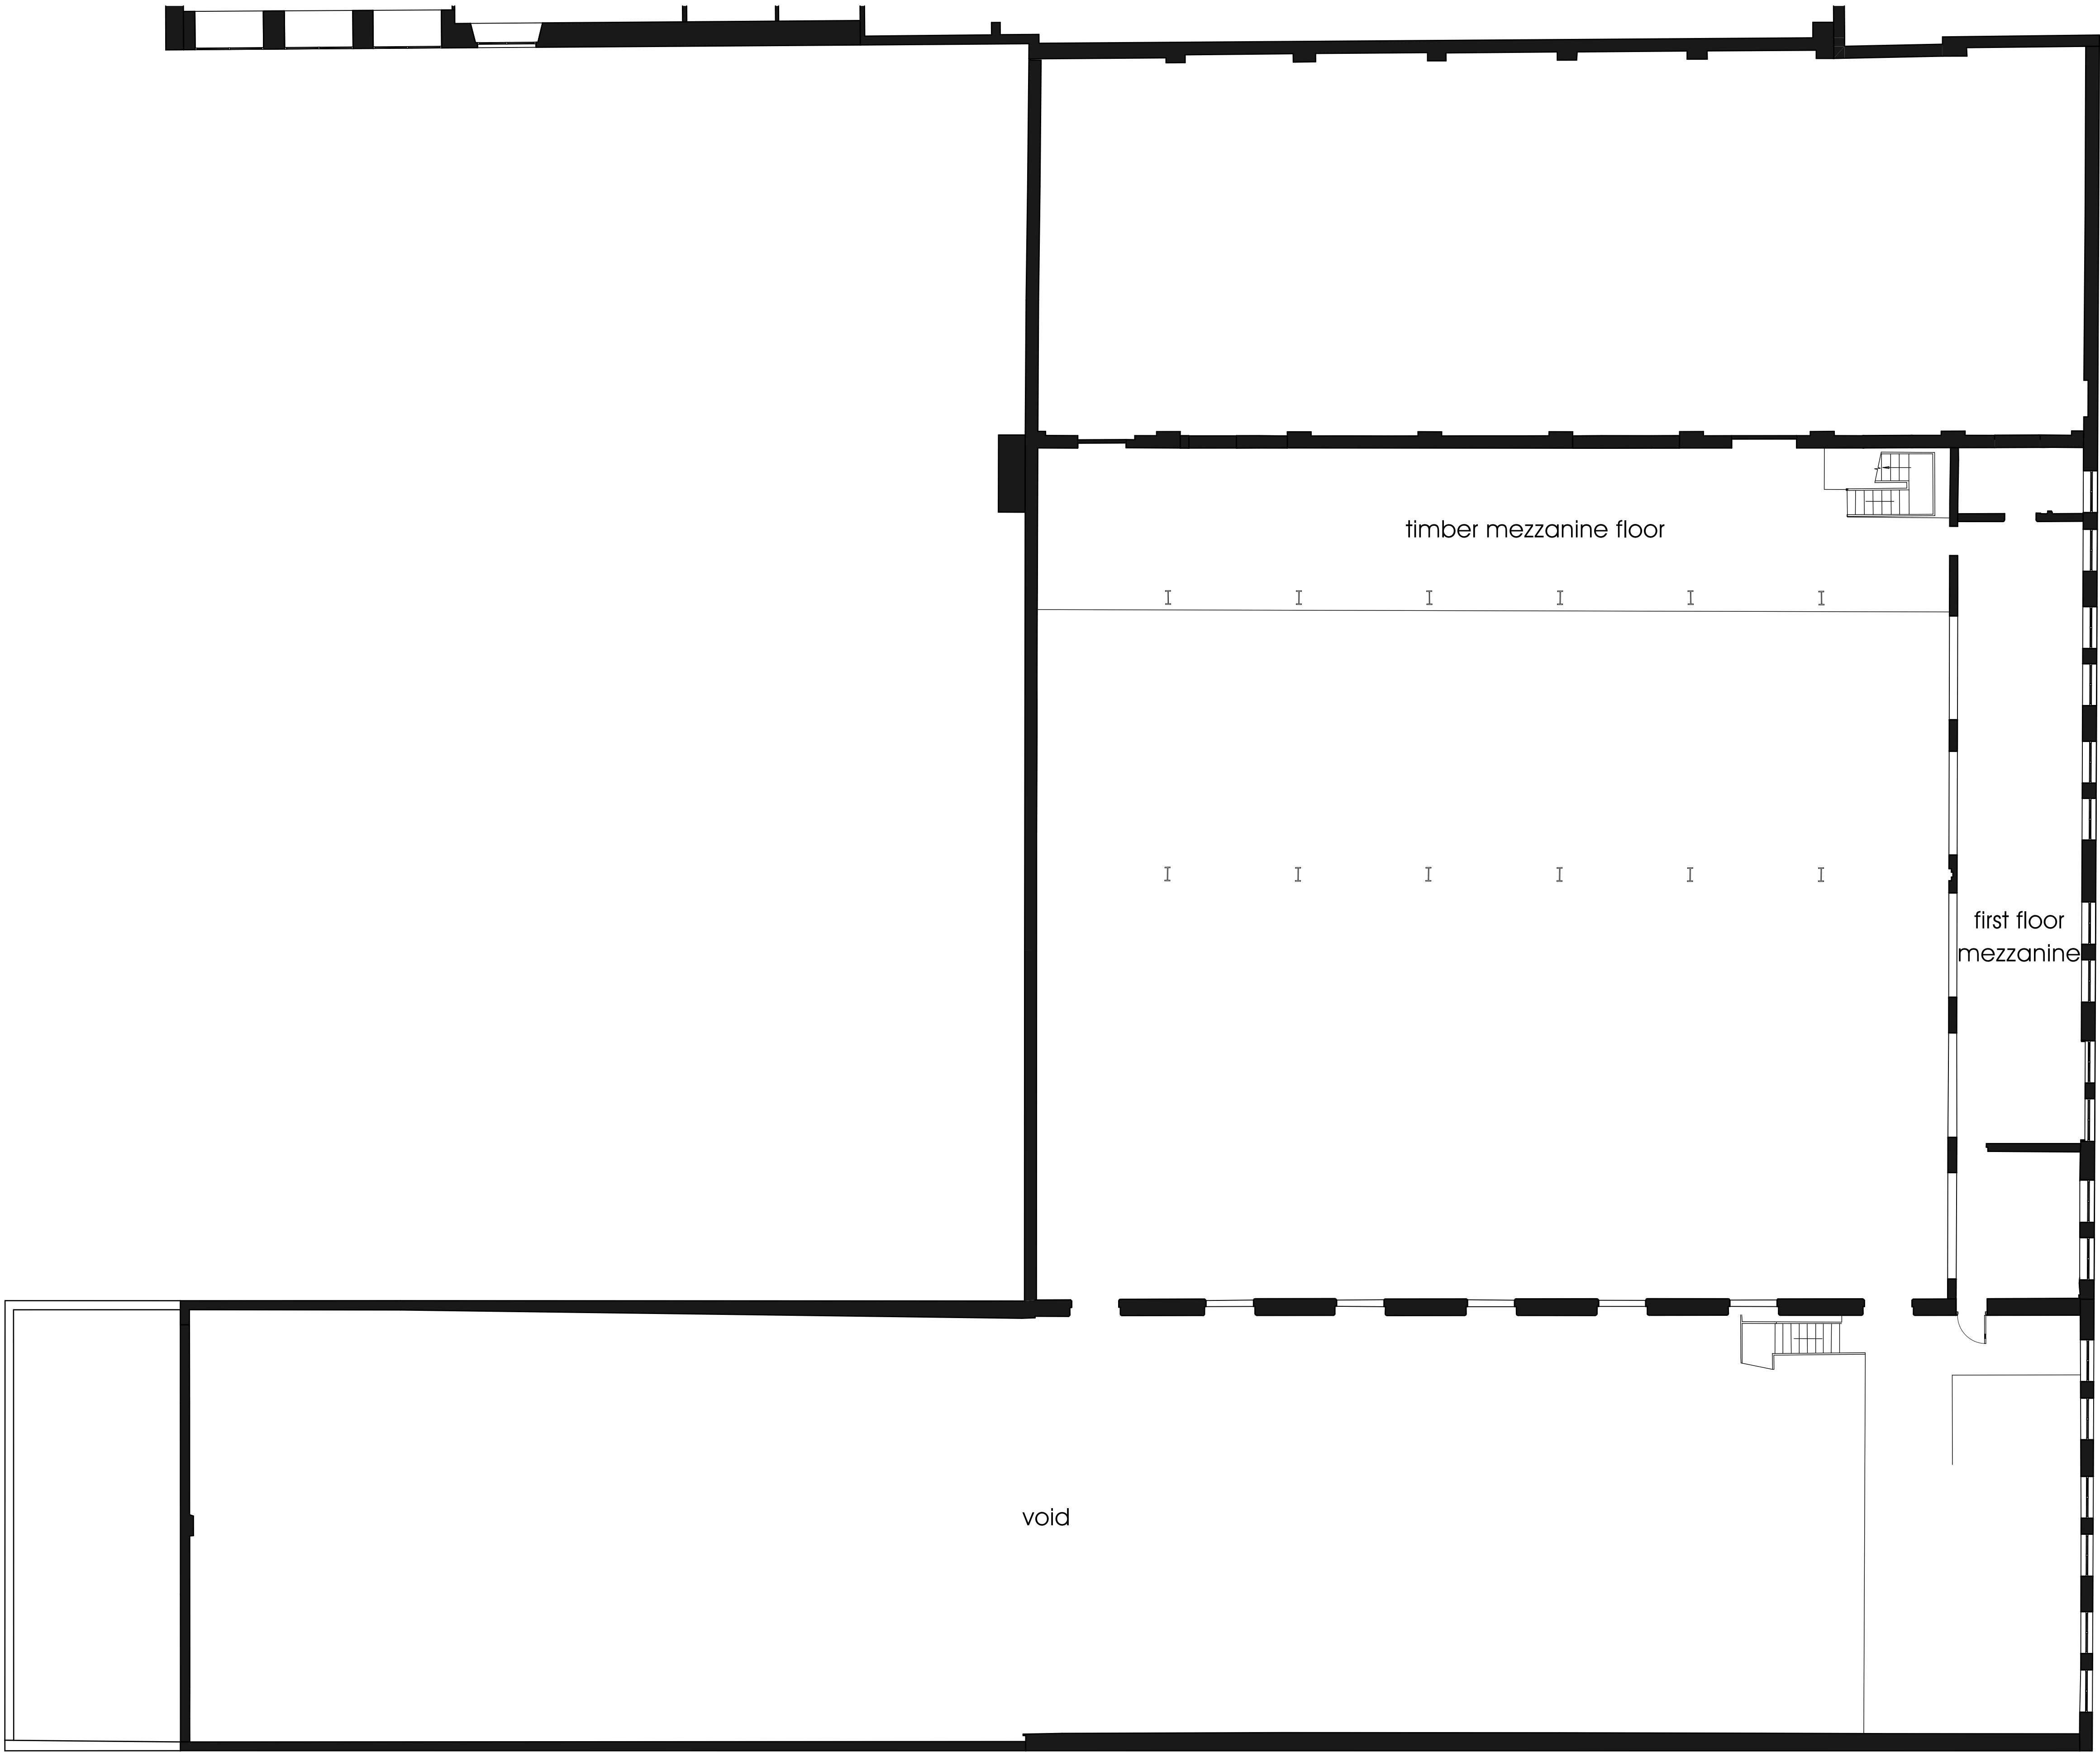

existing first floor plan 1:100

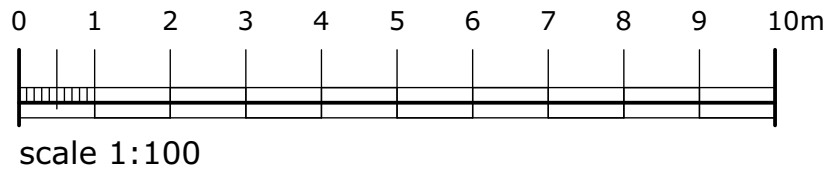

Issue: © copyright in this drawing is vested in Campbell Drive Partnership Limited

A: original issue

campbelldriverpartnership
architects

client: Faith in Nature

project: Faith in Nature

millar street, higher ainsworth, radcliffe

sheet: existing first floor plan

job no:	20.173.003	dwg no:	007	A
---------	------------	---------	-----	---

scale: 1:100 @ A1
date: capricorn park
blackwater road
blackburn bb1 5qr
t: 01254 297700
drawn: e: design@cdpartnership.co.uk