




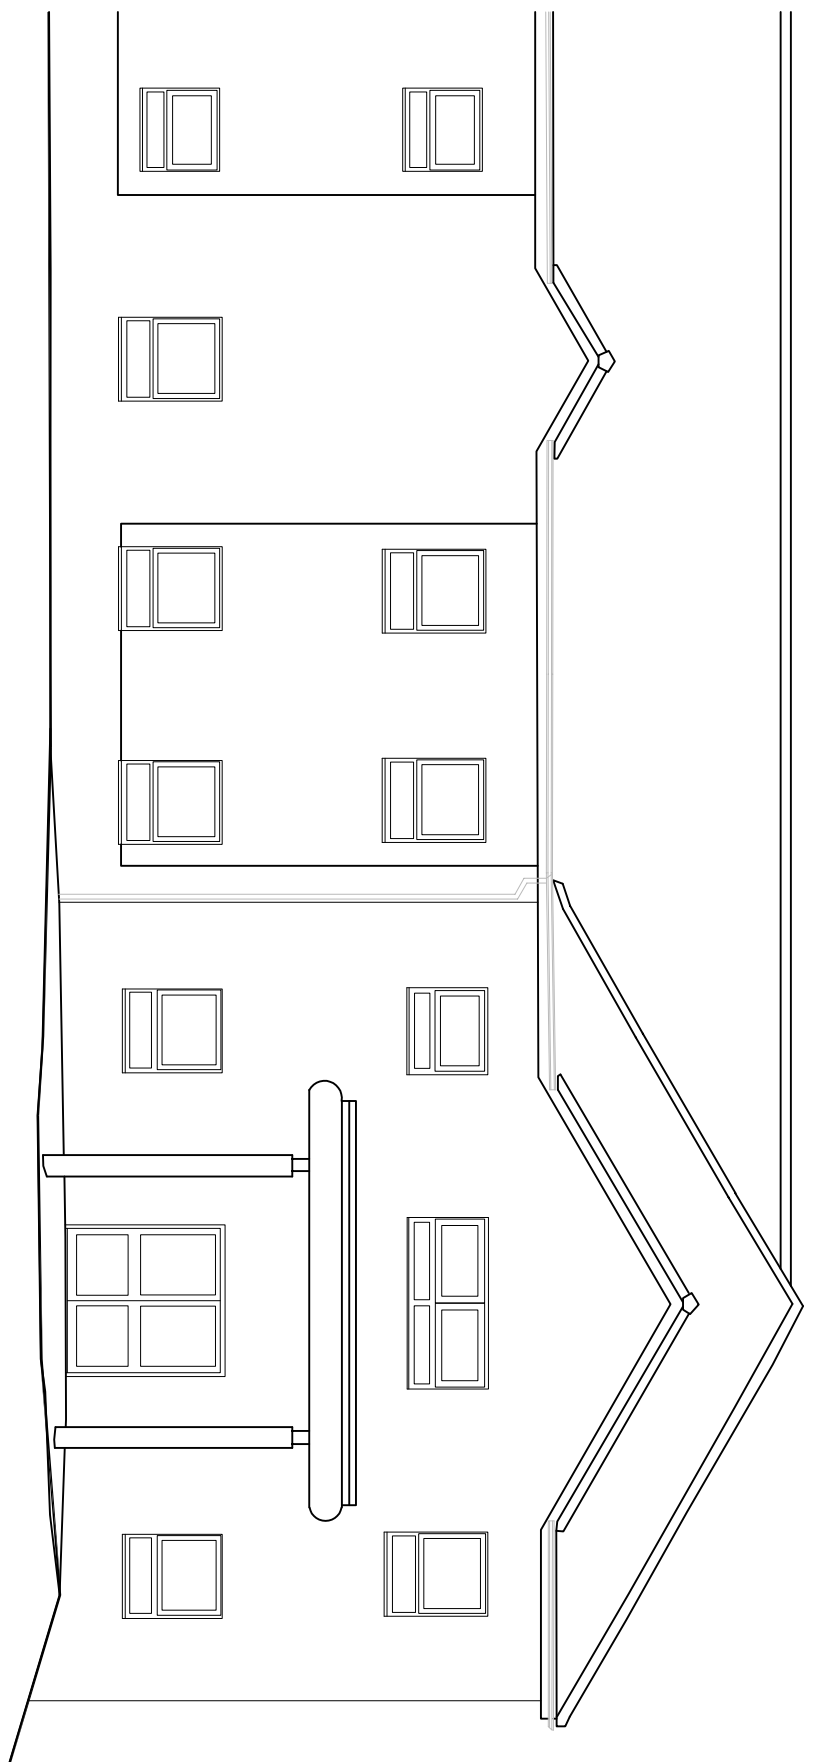


EXISTING FRONT ELEVATION | SCALE 1:100

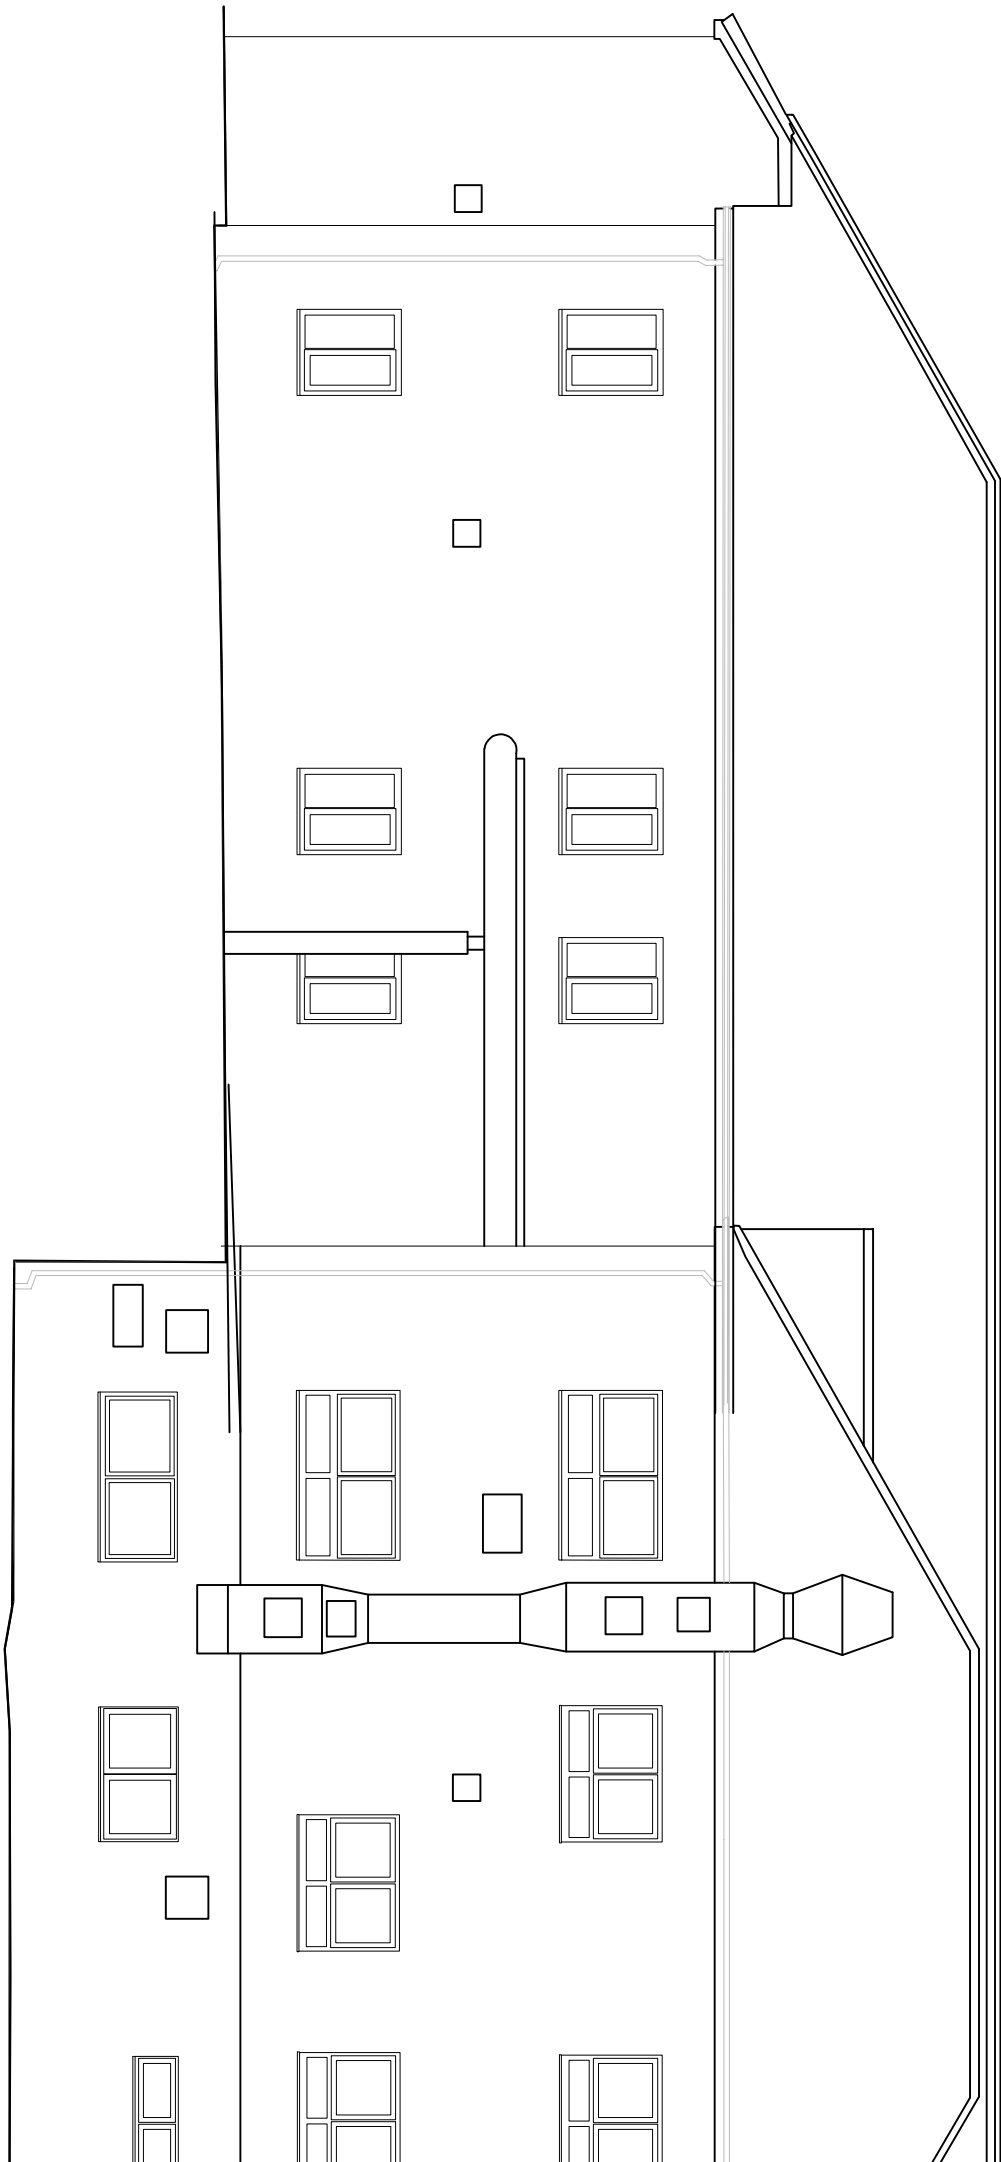


EXISTING SIDE ELEVATION 01 | SCALE 1:100

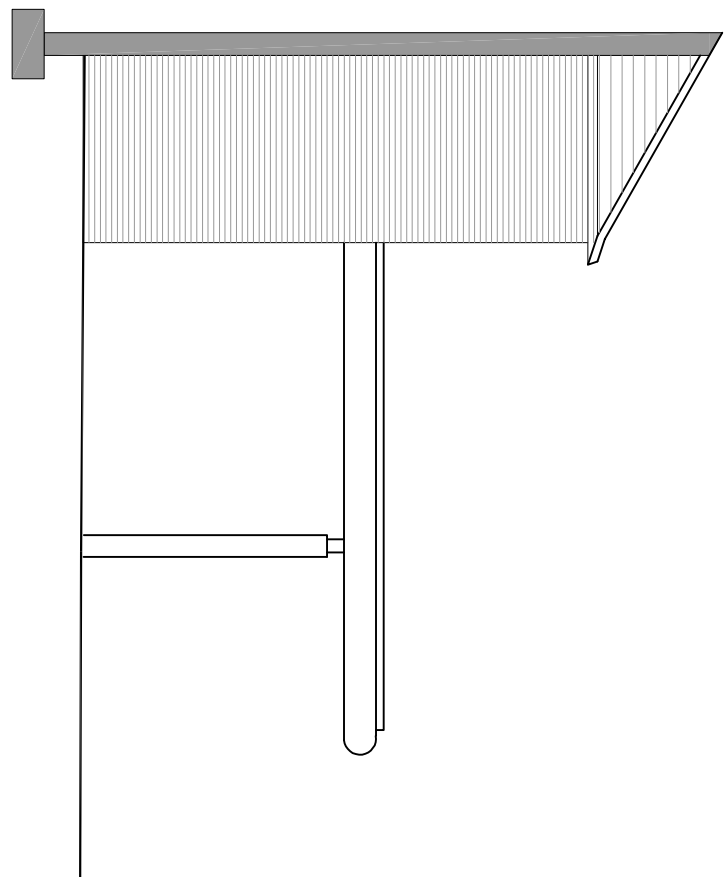


EXISTING SIDE ELEVATION 02 | SCALE 1:100

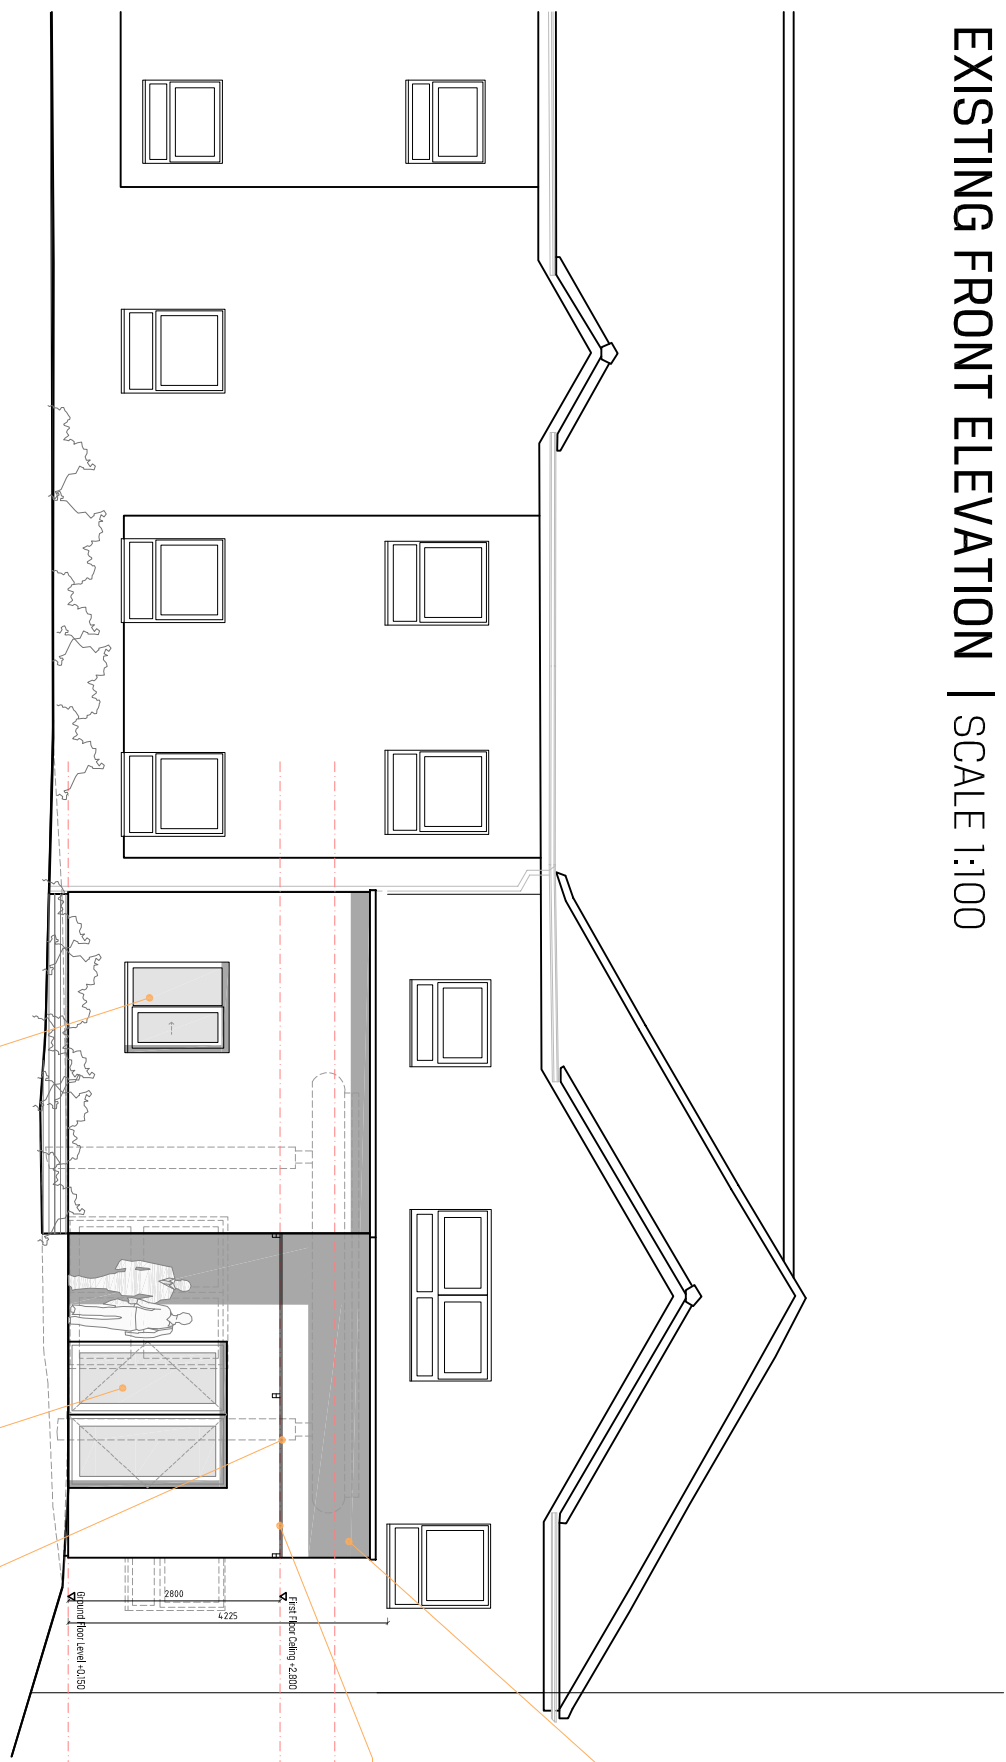

PROPOSED FRONT ELEVATION | SCALE 1:100

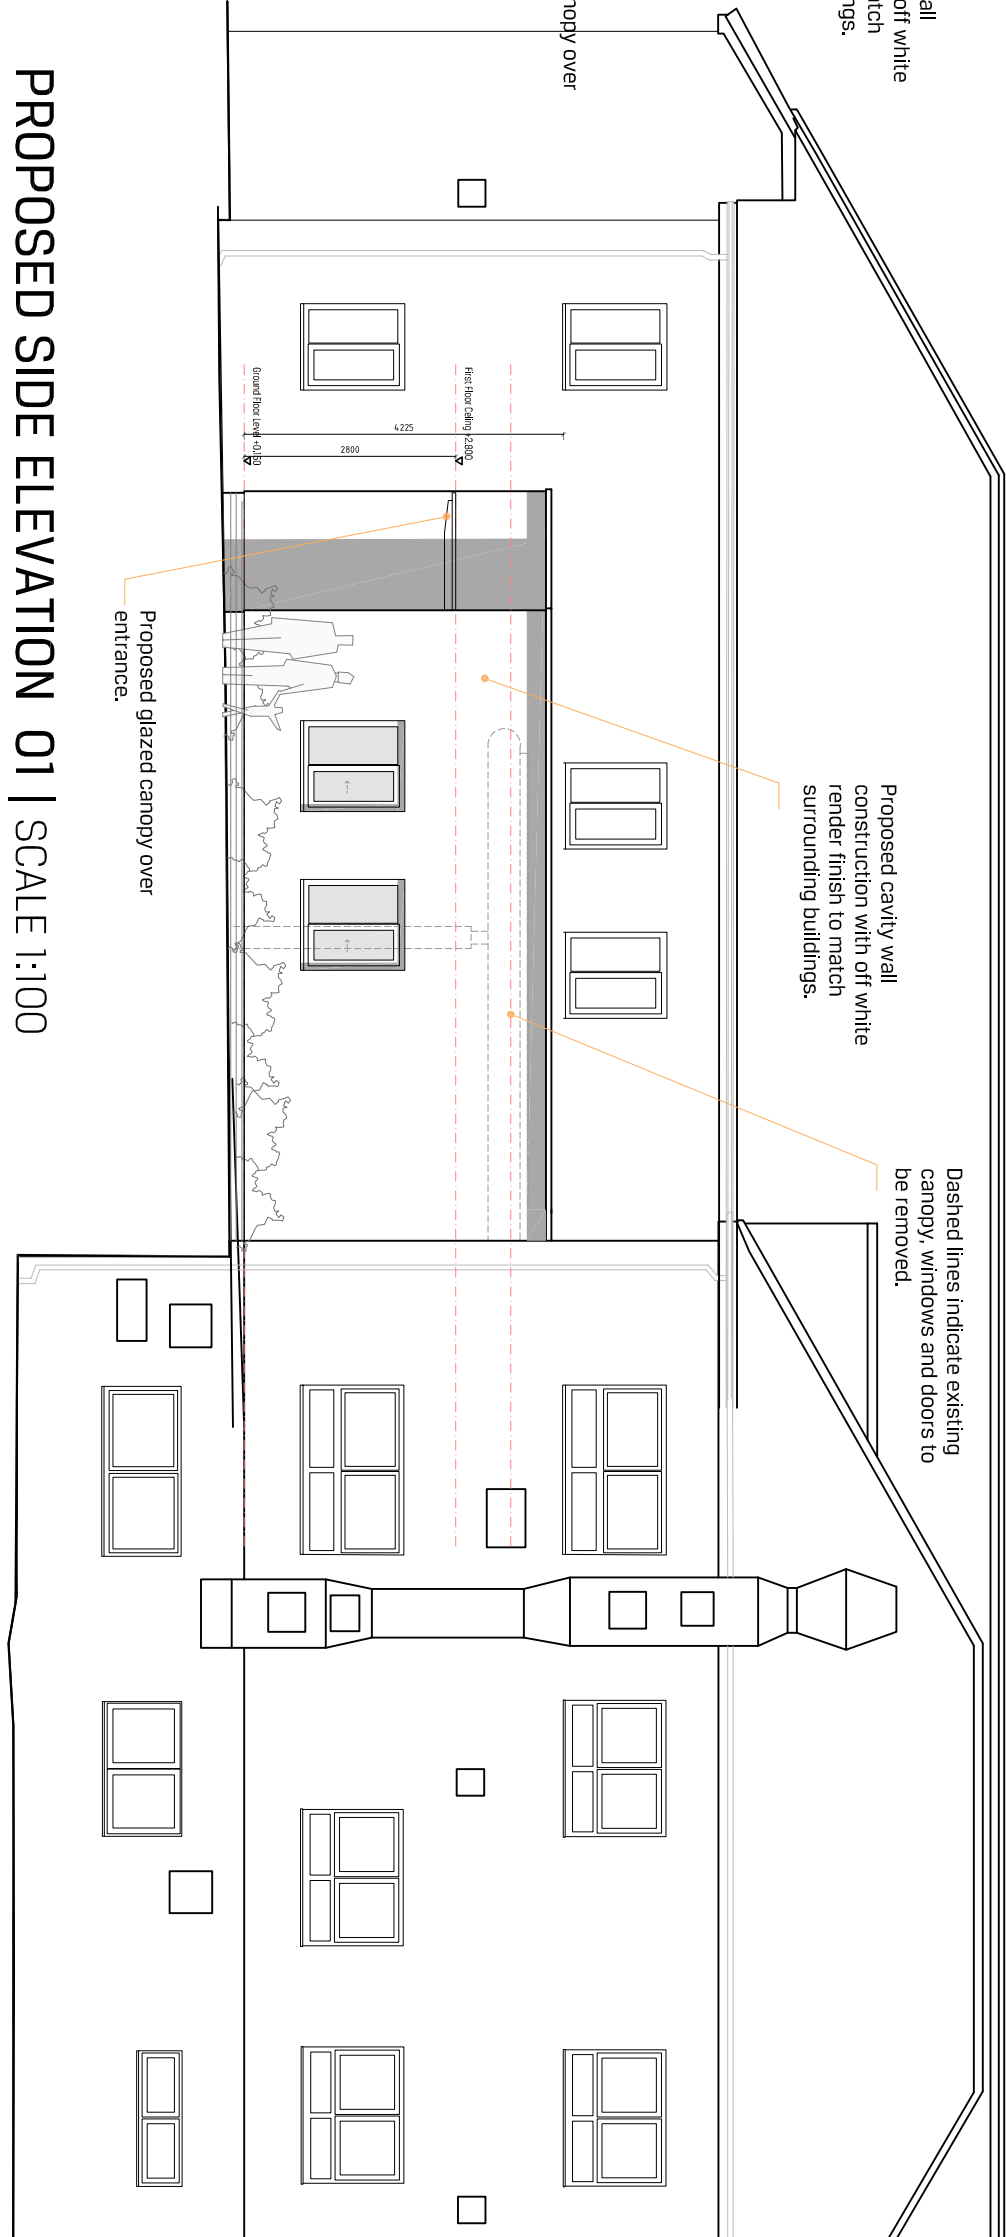


PROPOSED SIDE ELEVATION 01 | SCALE 1:100

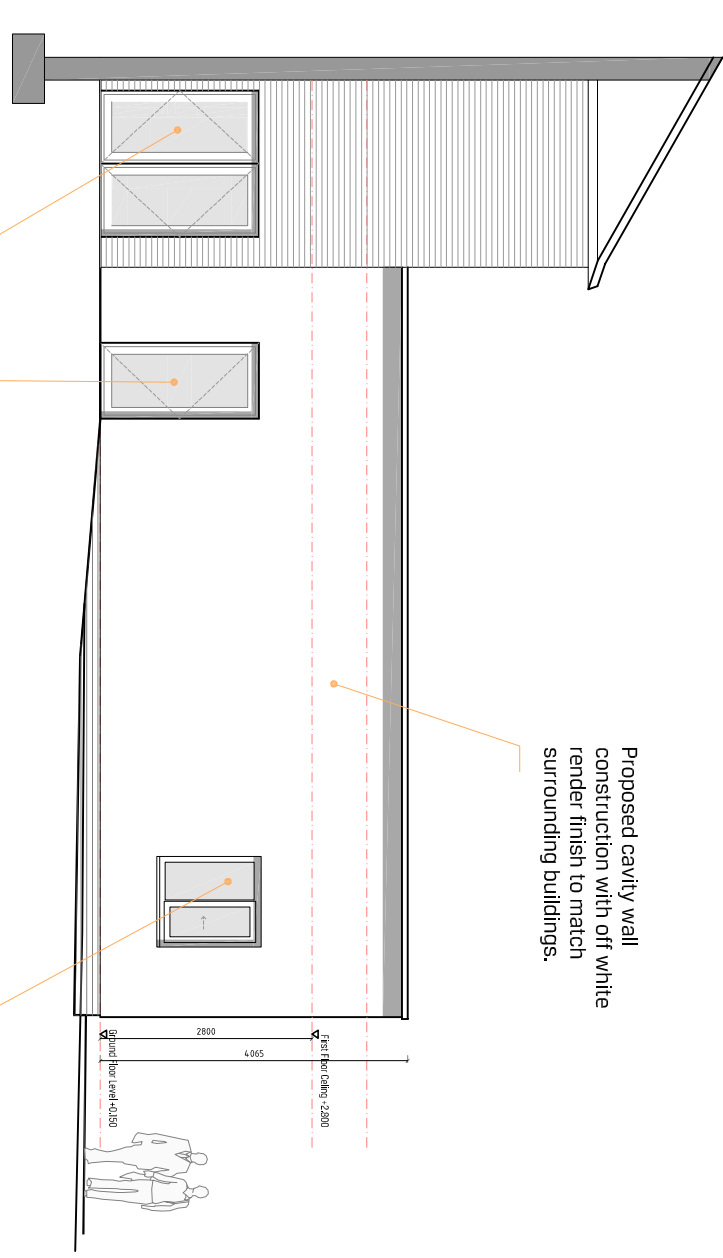


PROPOSED SIDE ELEVATION 02 | SCALE 1:100

STATUS				
PLANNING				
A-12 TRANSFORMED TO CLIENT SPACES		REVISION	BY	DATE
		DRAWN	CHECKED	DATE
				01/08/21

© Copyright SHACKARCHITECTURE. All rights reserved. On not scale this drawing. All dimensions are in millimetres unless stated otherwise. All dimensions must be checked on site prior to construction and any discrepancies reported to the architect.

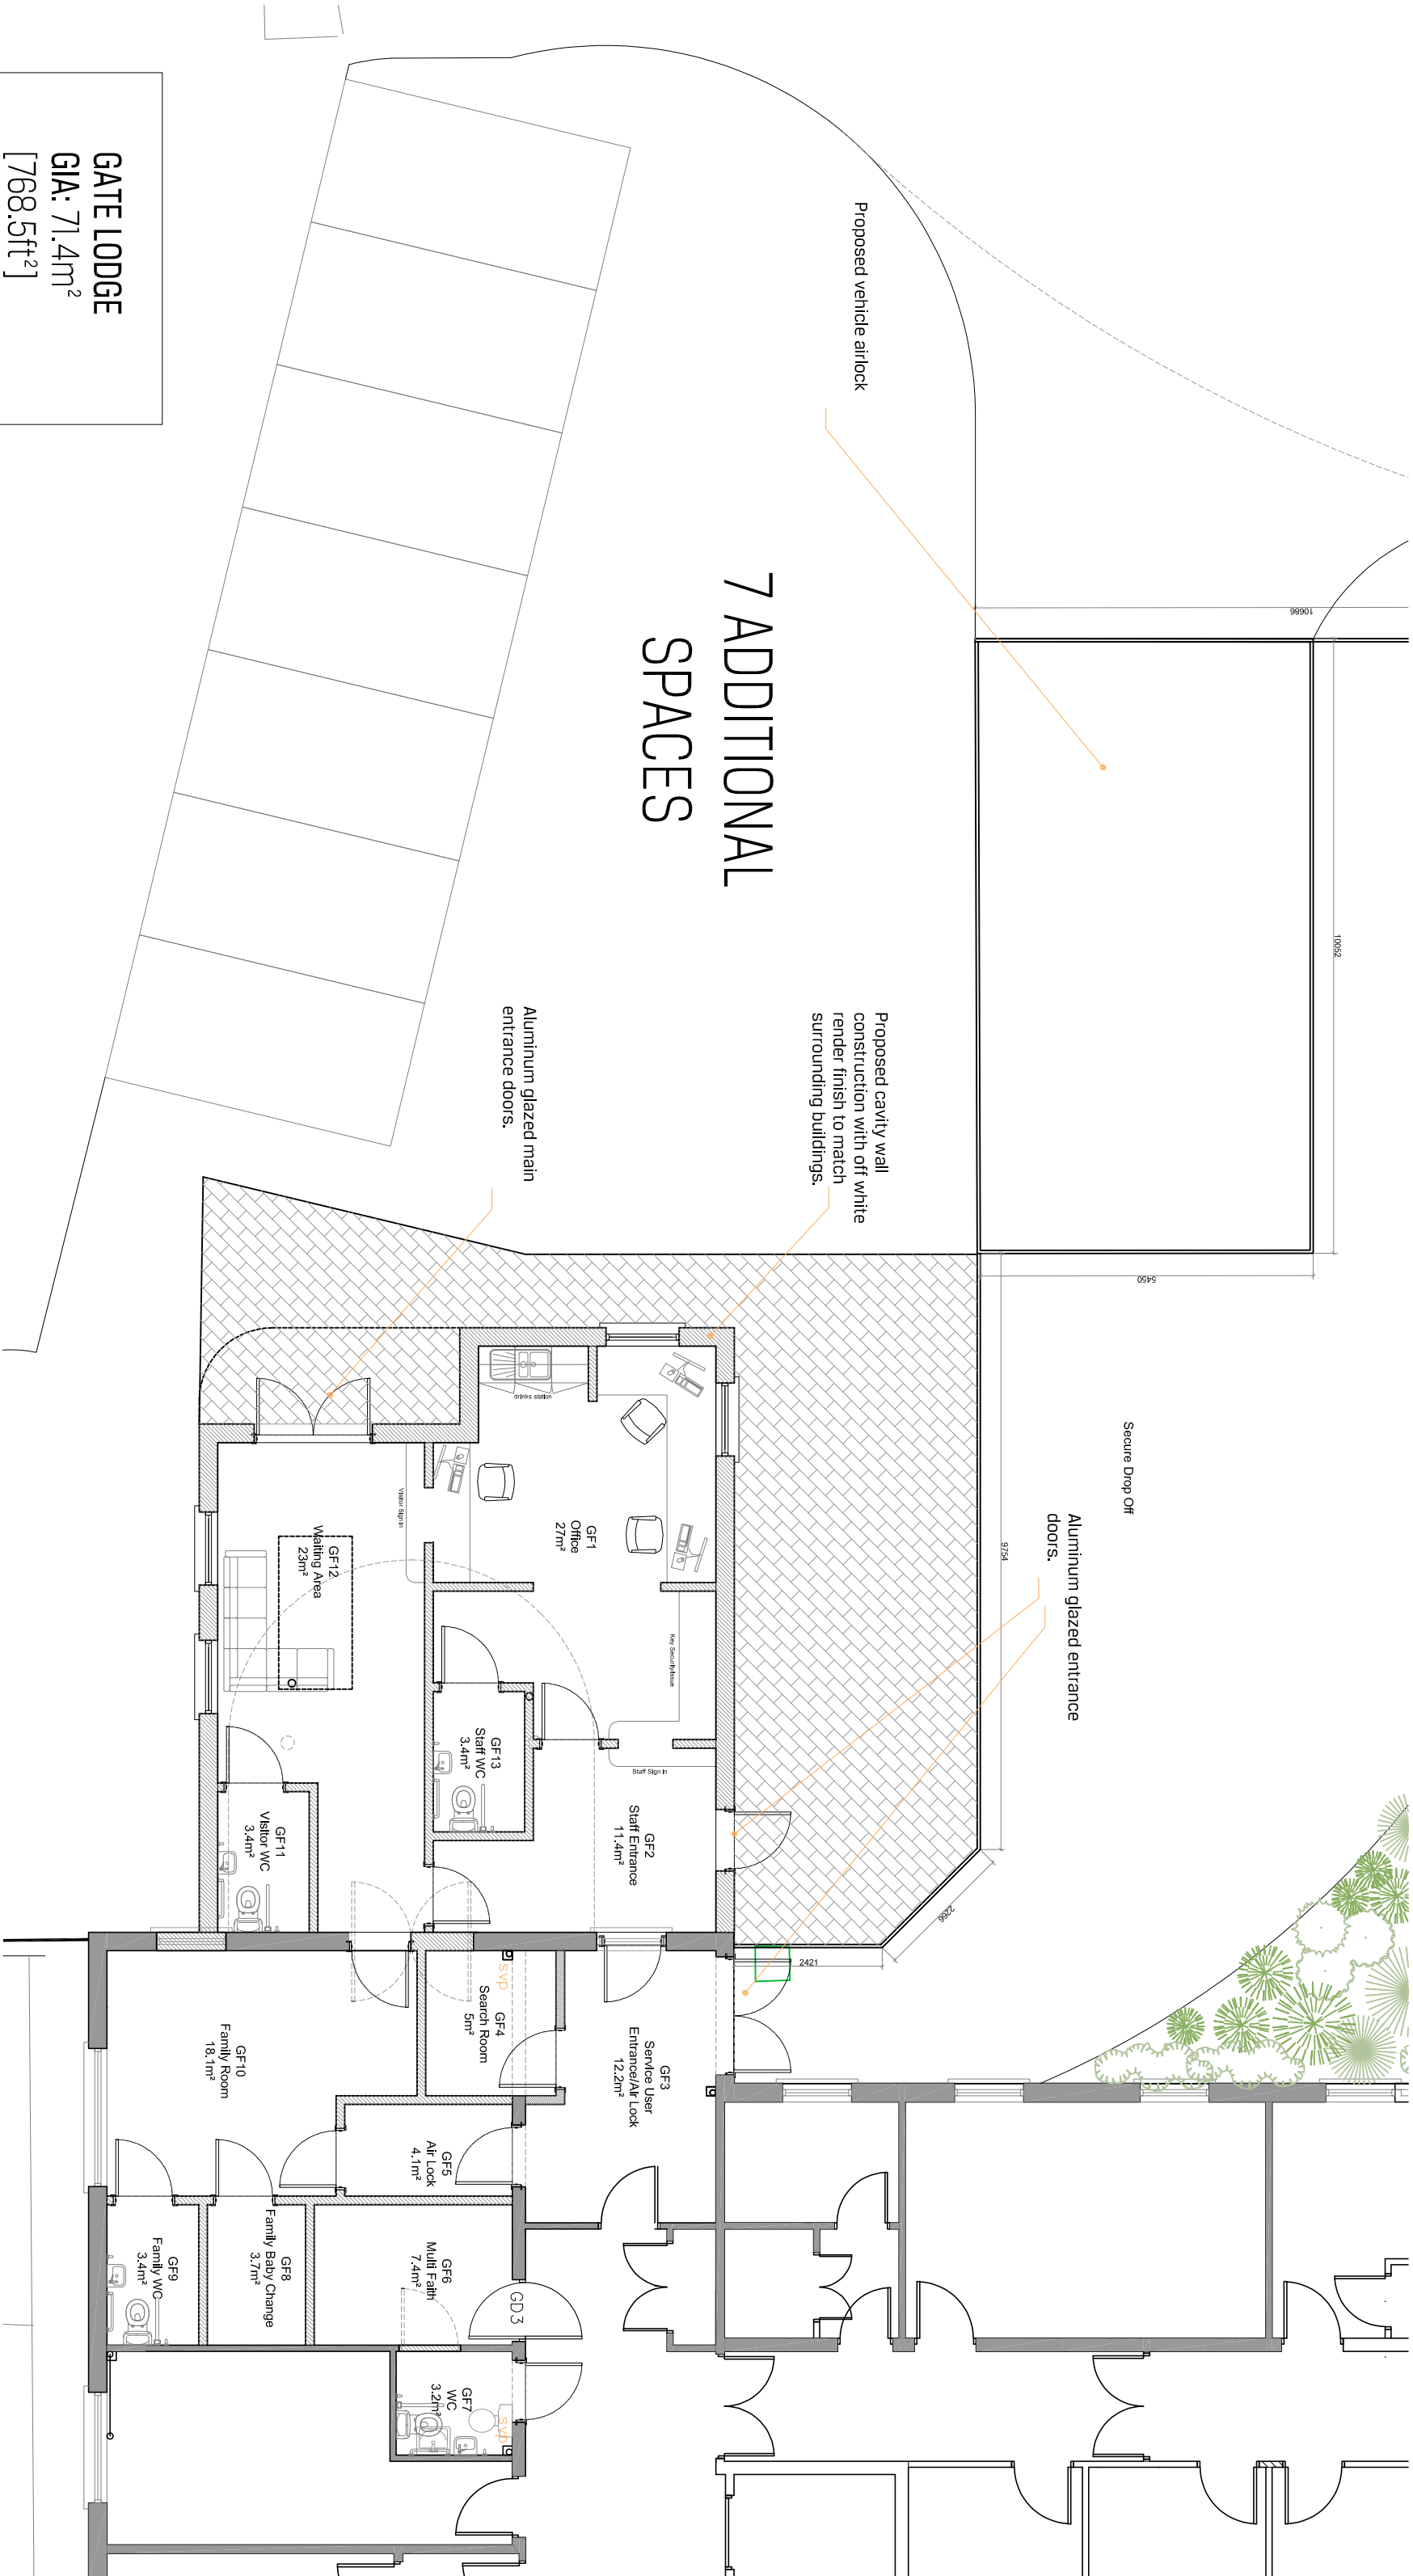

PROPOSED GROUND FLOOR PLAN | SCALE 1:50

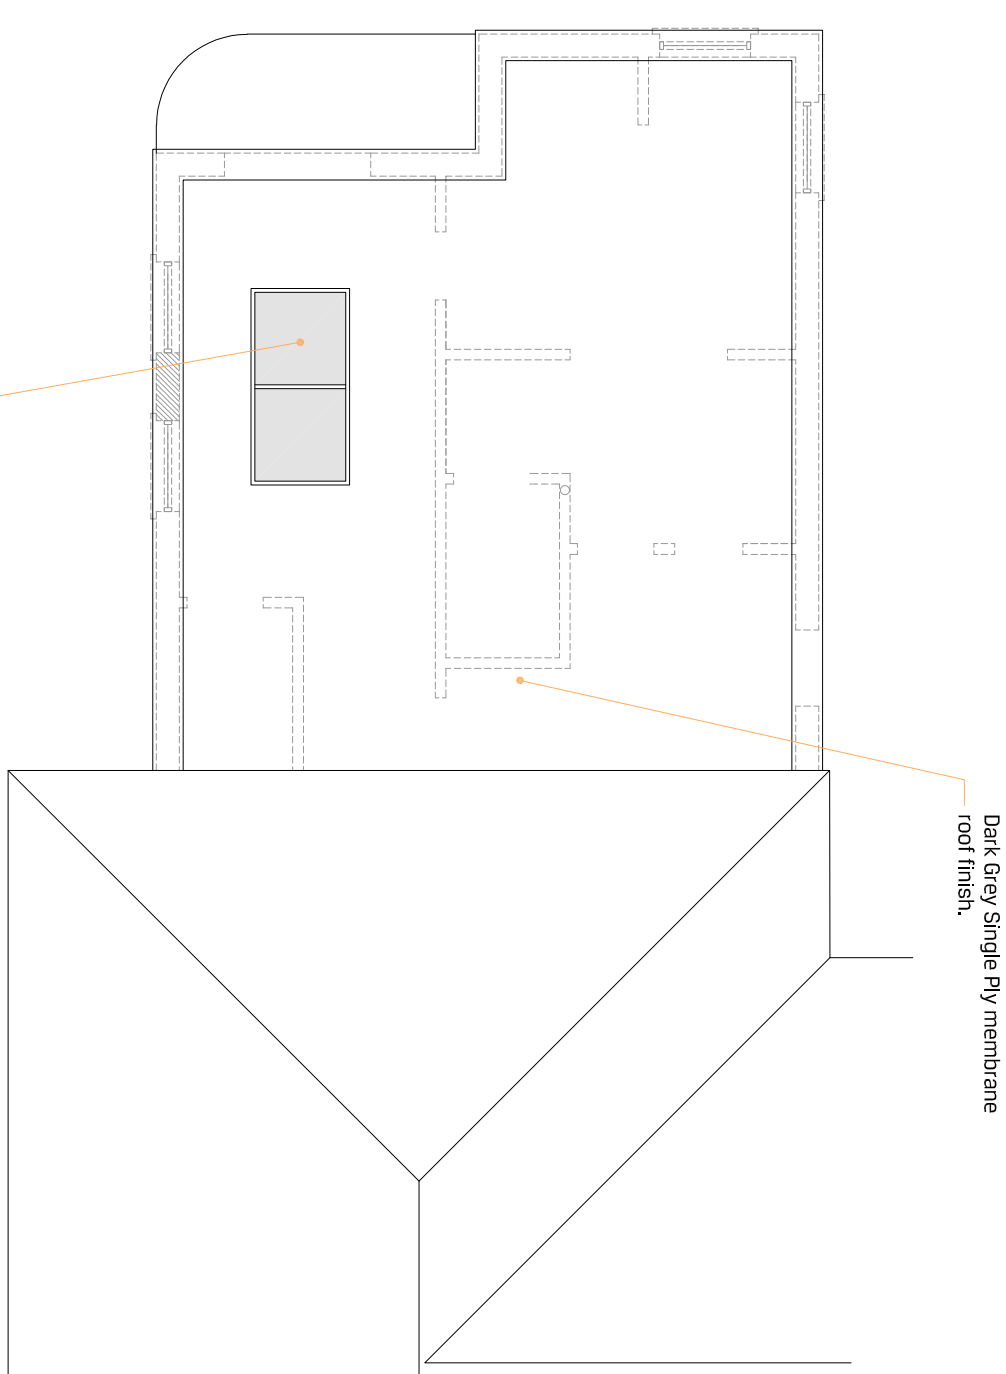

PROPOSED ROOF PLAN | SCALE 1:100

SHACKARCHITECTURE	
A Unit 5, The Curve, 159 Highbury Road, Heston, W9 1DB, UK T: +44(0)181 3442 8316 E: info@shackarchitecture.com W: www.shackarchitecture.com	
Client	CVGNET
Project	WHITE HOUSE, BURY
Title	THE GATE HOUSE PROPOSED FLOOR PLANS & ELEVATIONS
Scale	1:100@A1 Project No. SHACK370 Draw No. B201 Rev A