



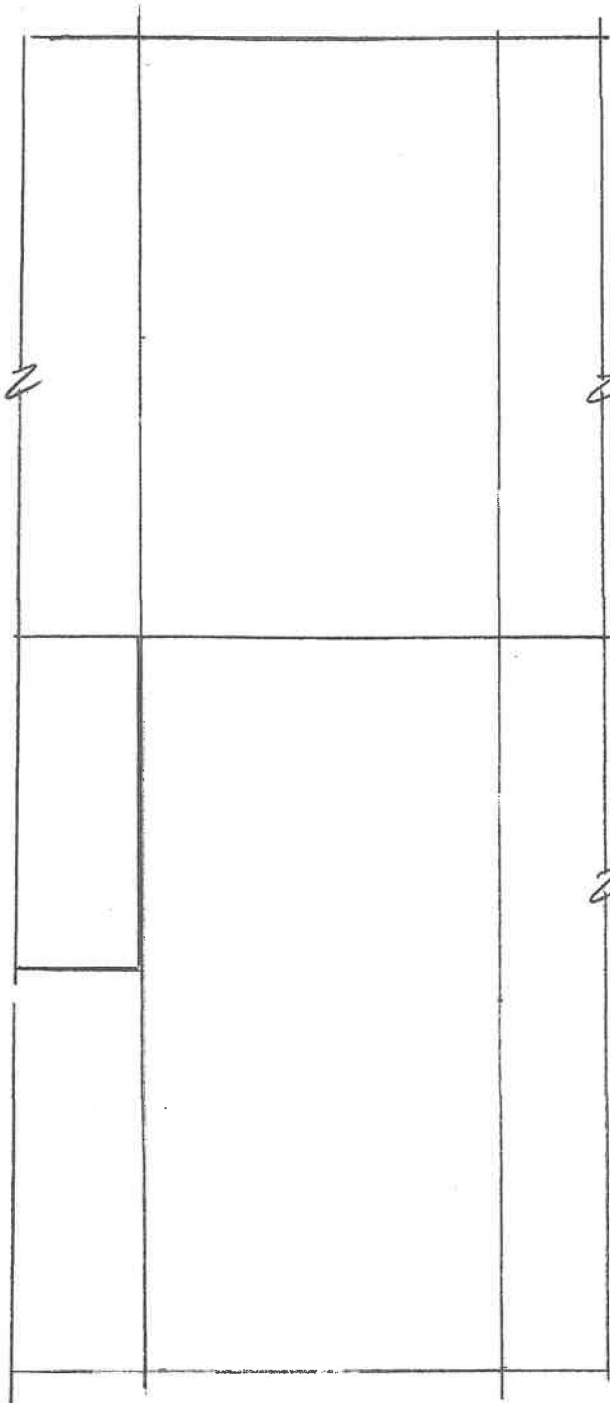

EXISTING SITE PLAN

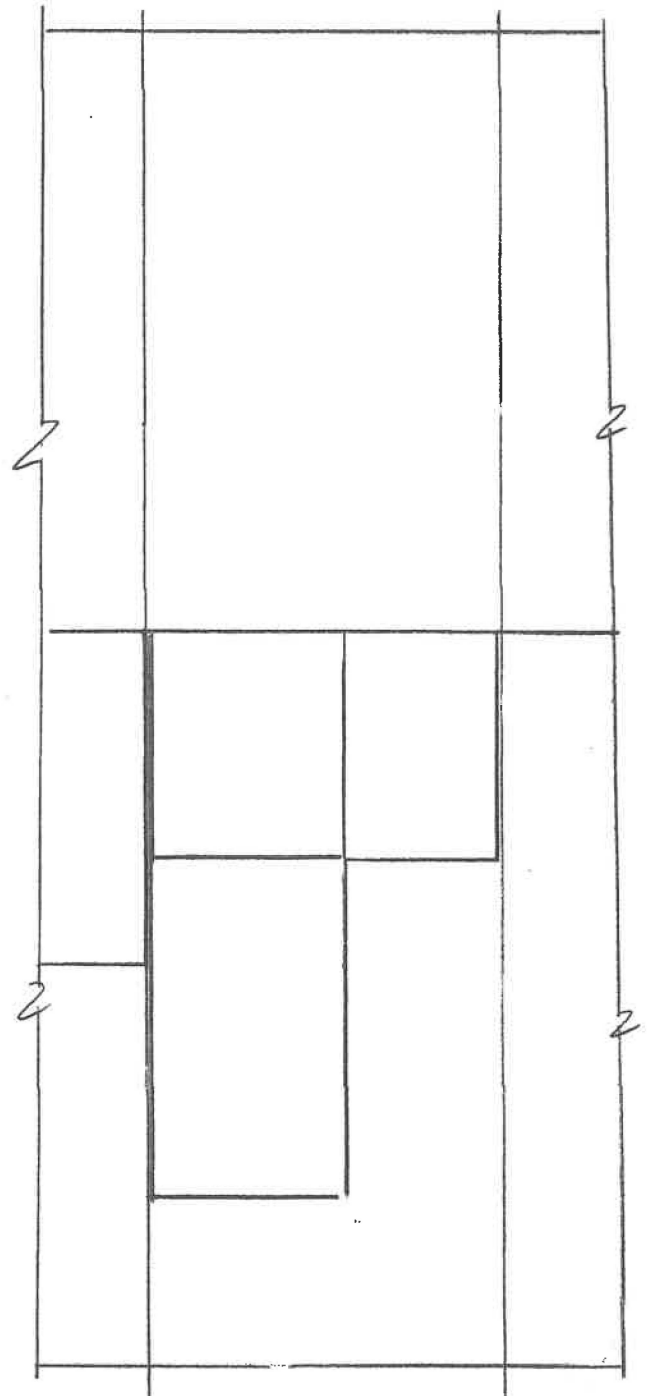

PROPOSED SITE PLAN



SCALE 1:100