

Contractors are to check all levels & dimensions on site prior to site works commencement, & report discrepancies to the Designers.


DO NOT SCALE THIS DRAWING




Existing Front Elevation
Scale @ 1 : 100



Existing Rear Elevation
Scale @ 1 : 100

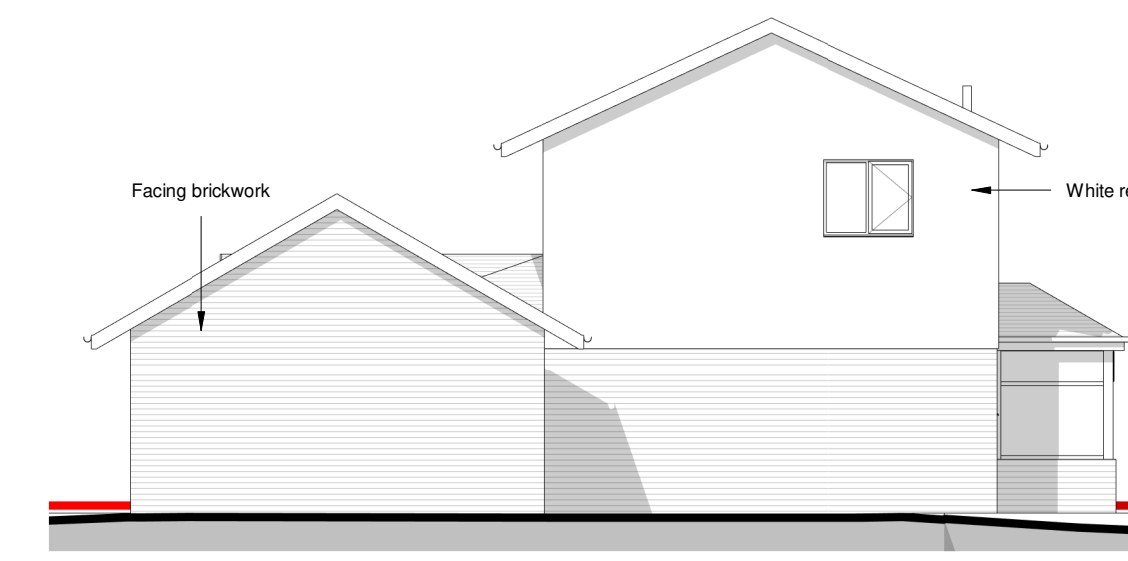

Existing Side Elevation (1)
Scale @ 1 : 100

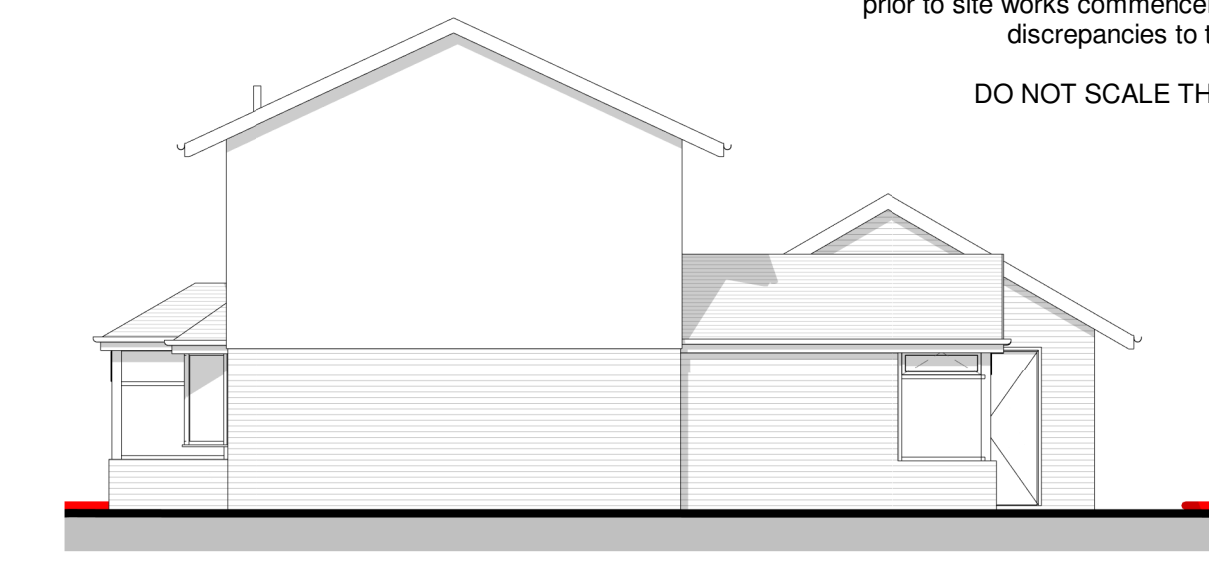


Existing Side Elevation (2)
Scale @ 1 : 100




Proposed Front Elevation
Scale @ 1 : 100




Proposed Rear Elevation
Scale @ 1 : 100

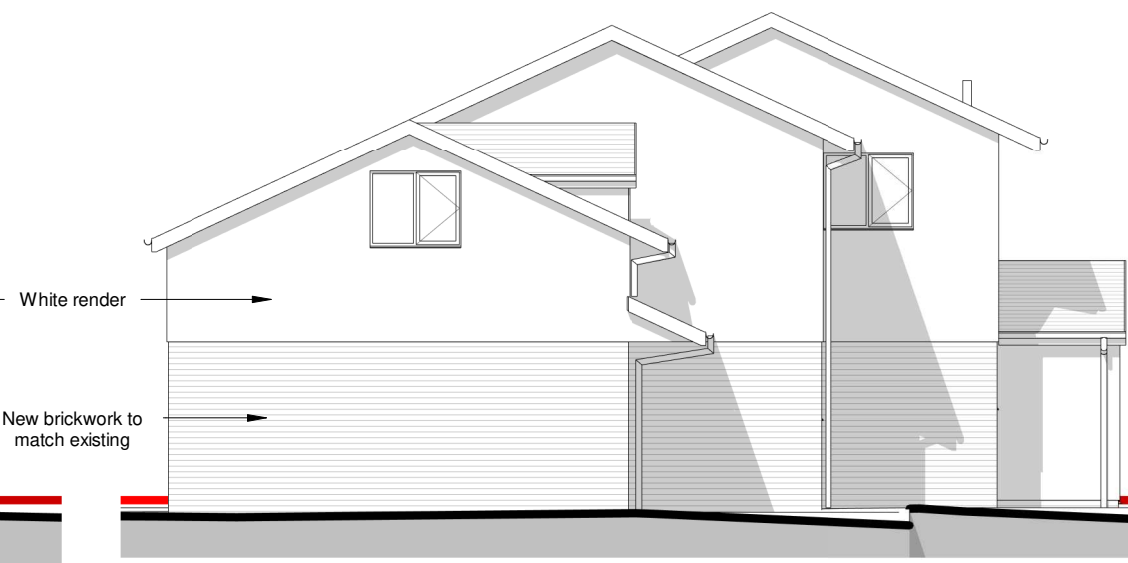


Proposed Side Elevation (1)
Scale @ 1 : 100

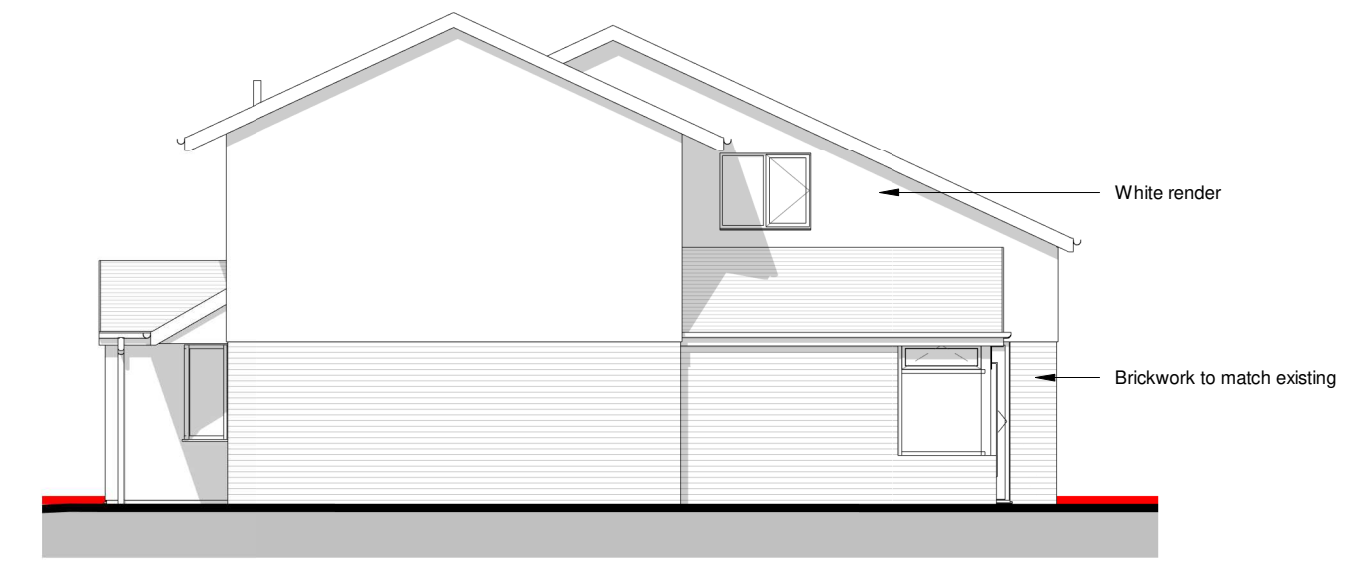


Proposed Side Elevation (2)
Scale @ 1 : 100

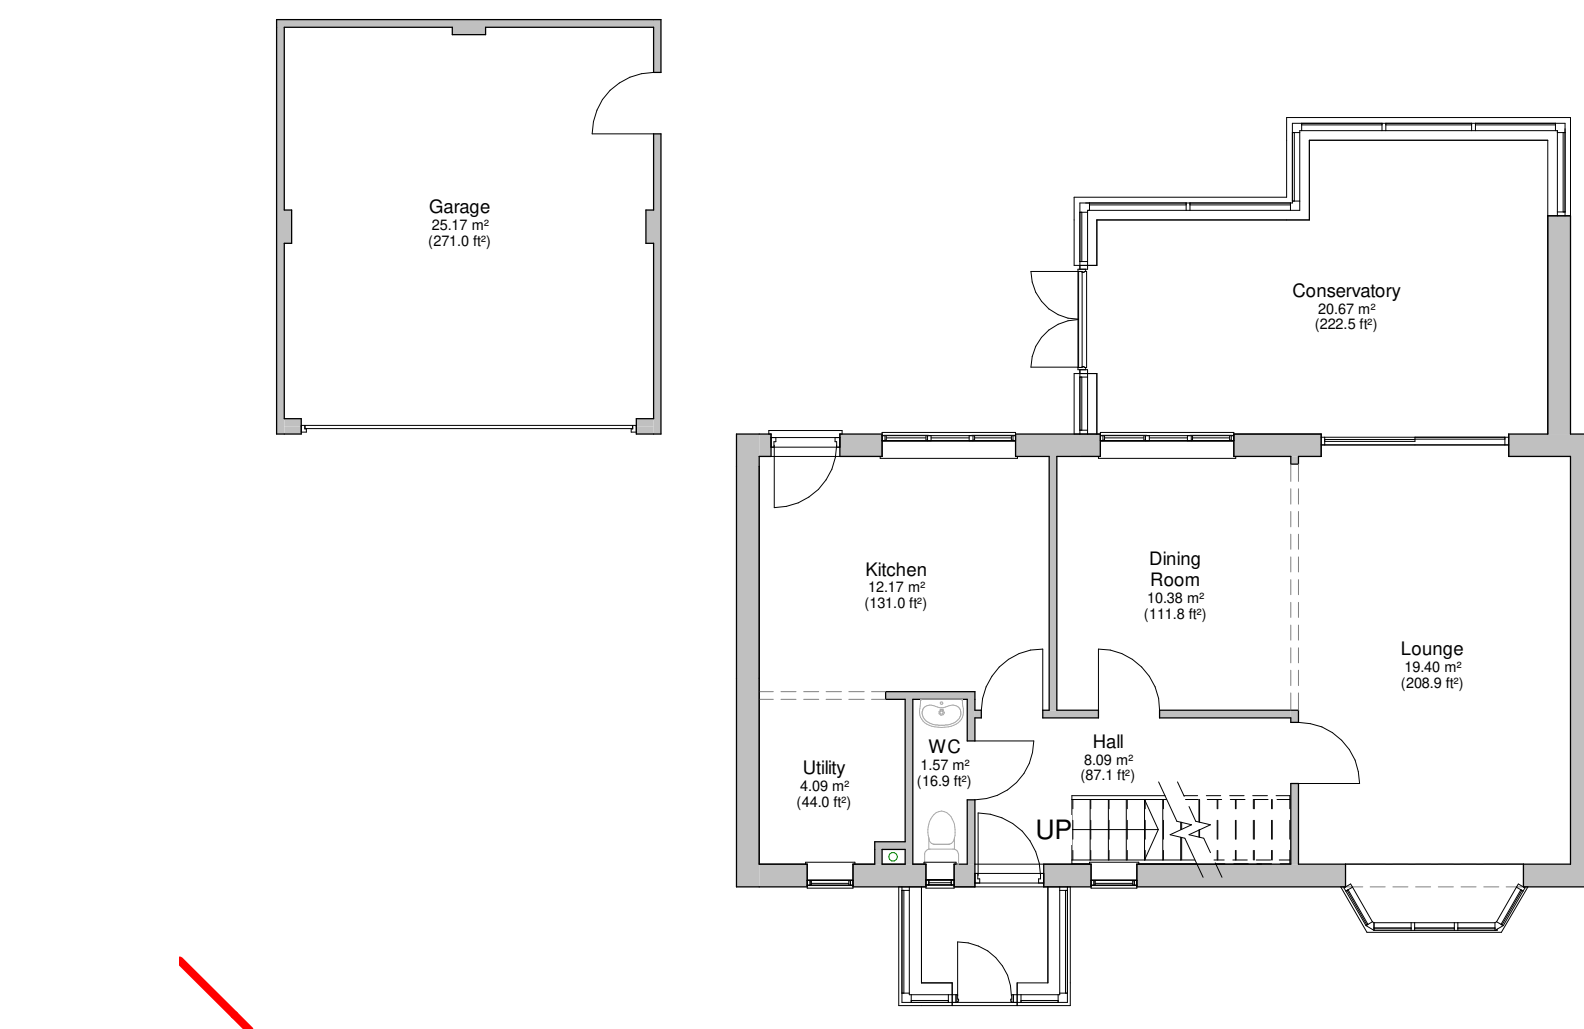

Existing Ground Floor Plan
Scale @ 1 : 100

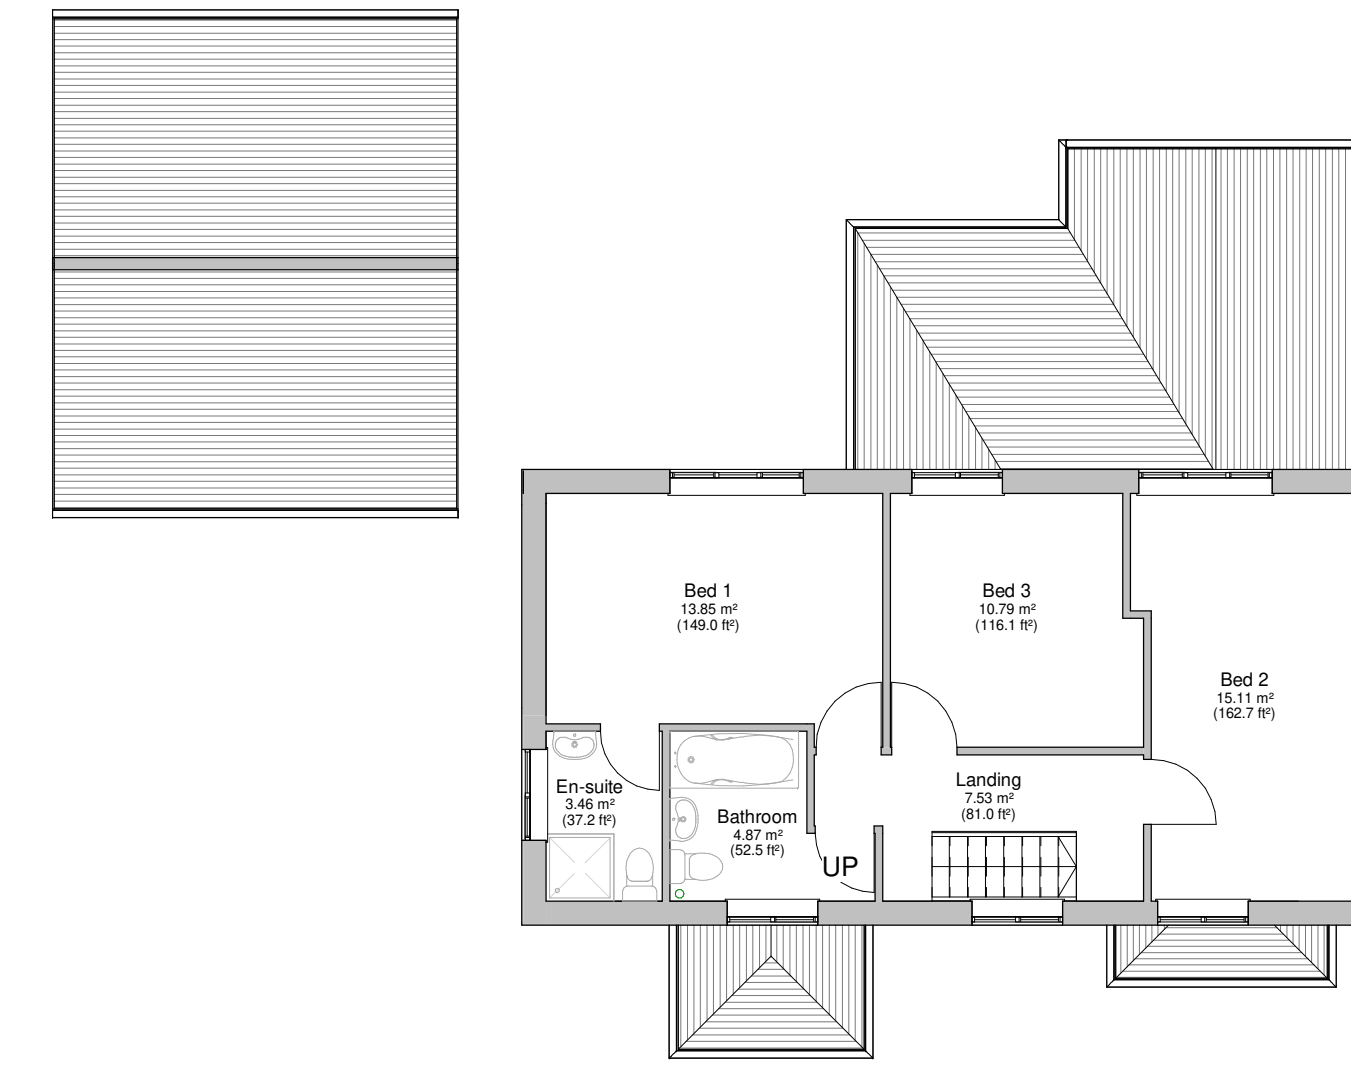


Existing First Floor Plan
Scale @ 1 : 100

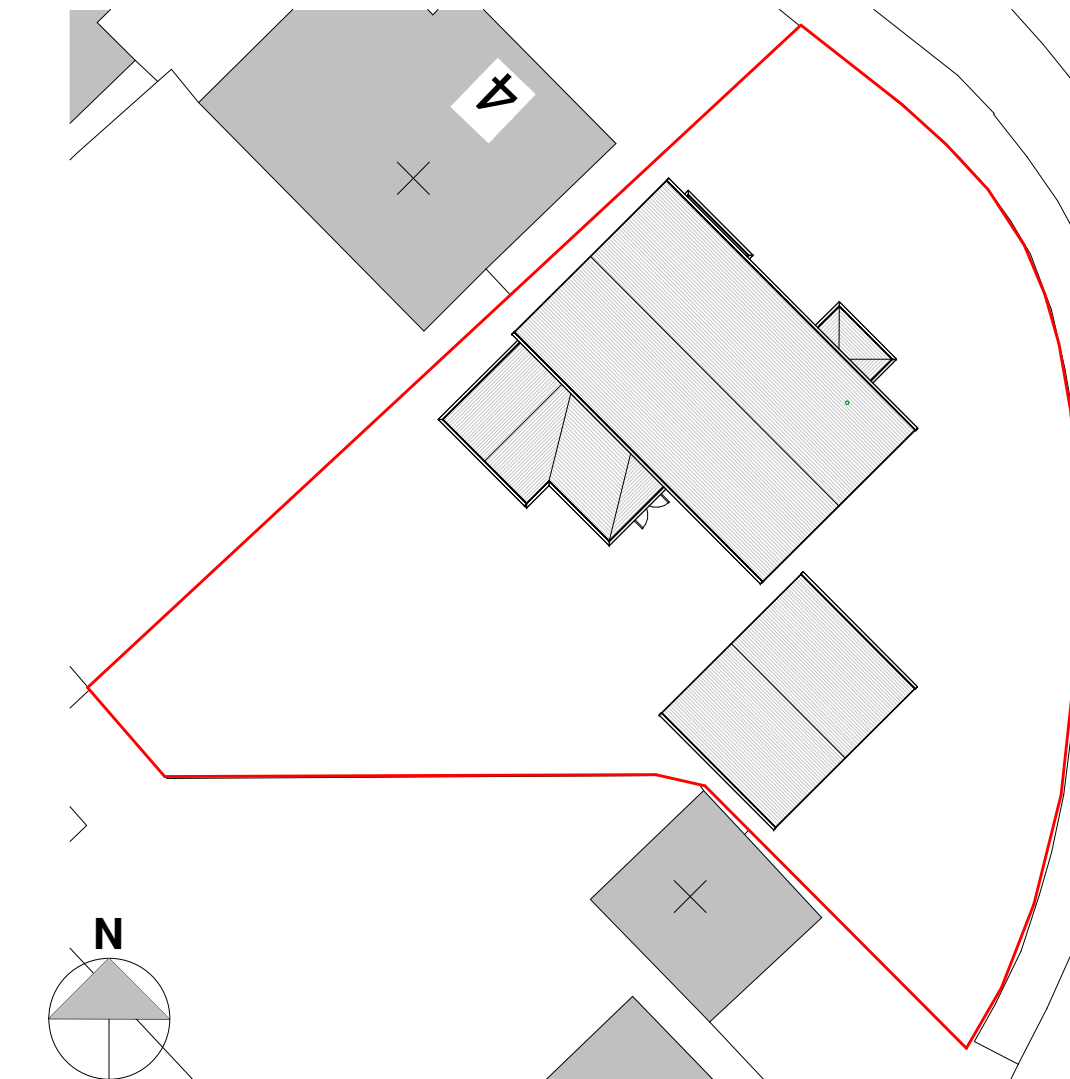


Existing Site Plan
Scale @ 1 : 250




3D View

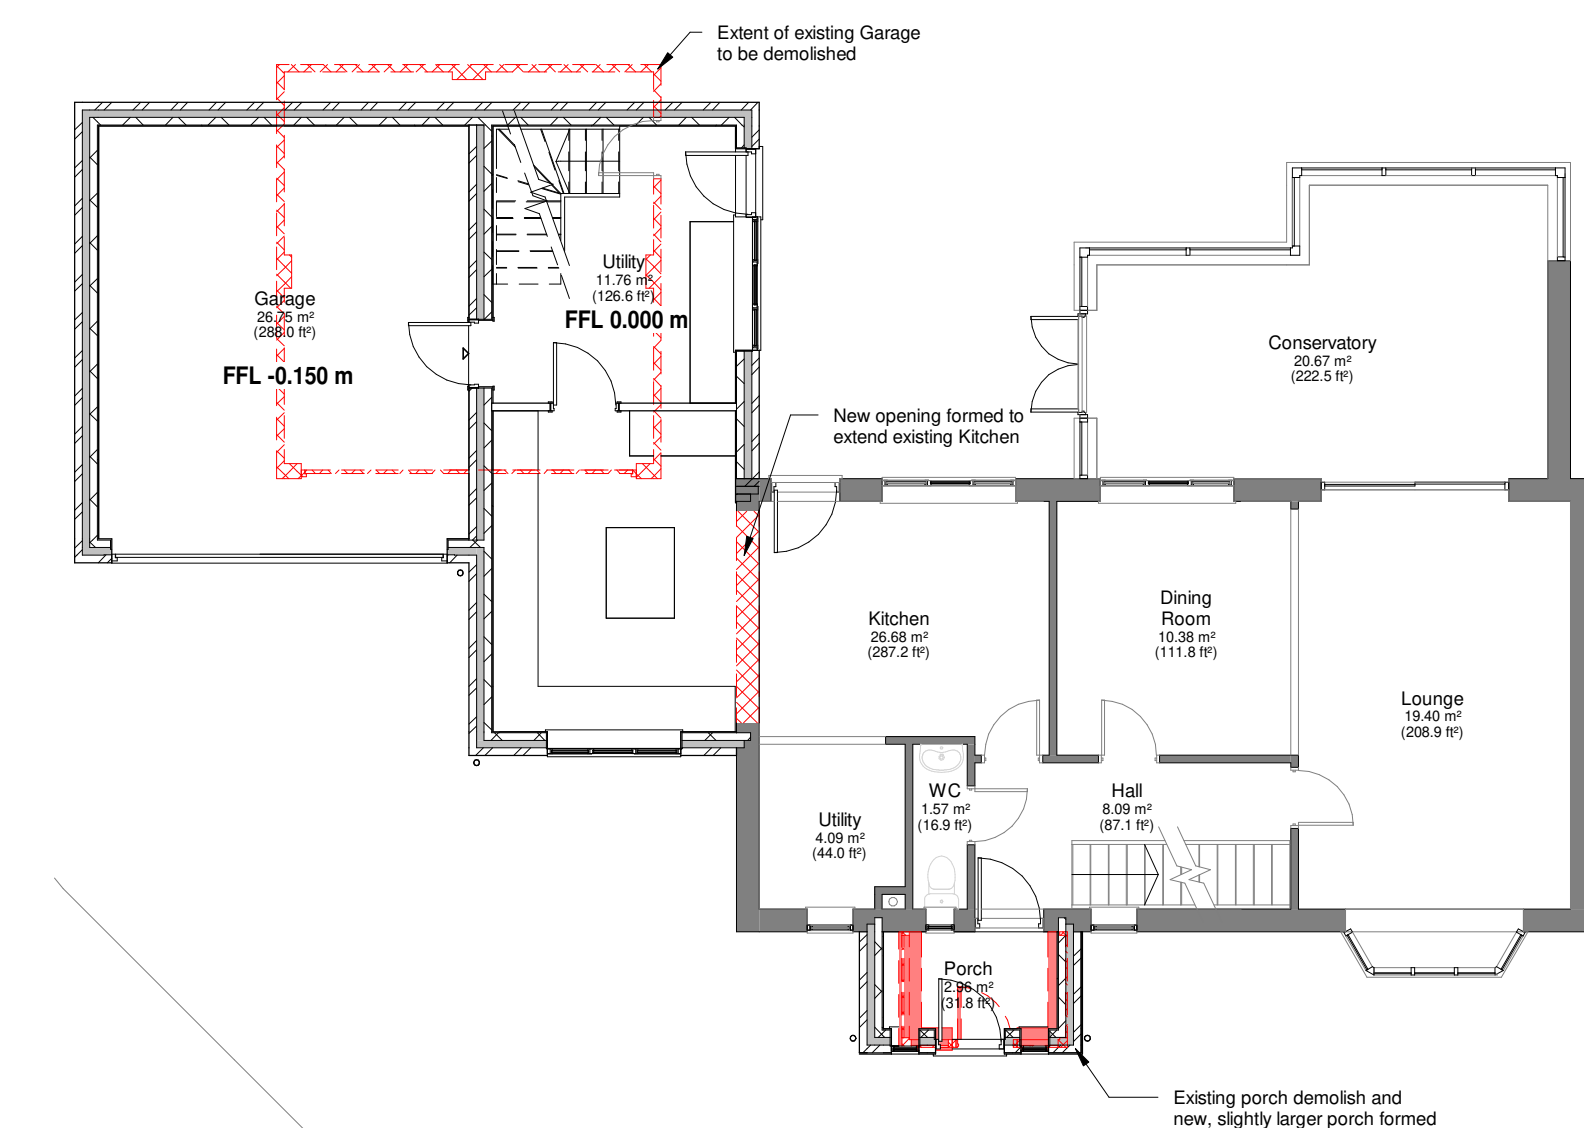


Proposed Ground Floor Plan
Scale @ 1 : 100

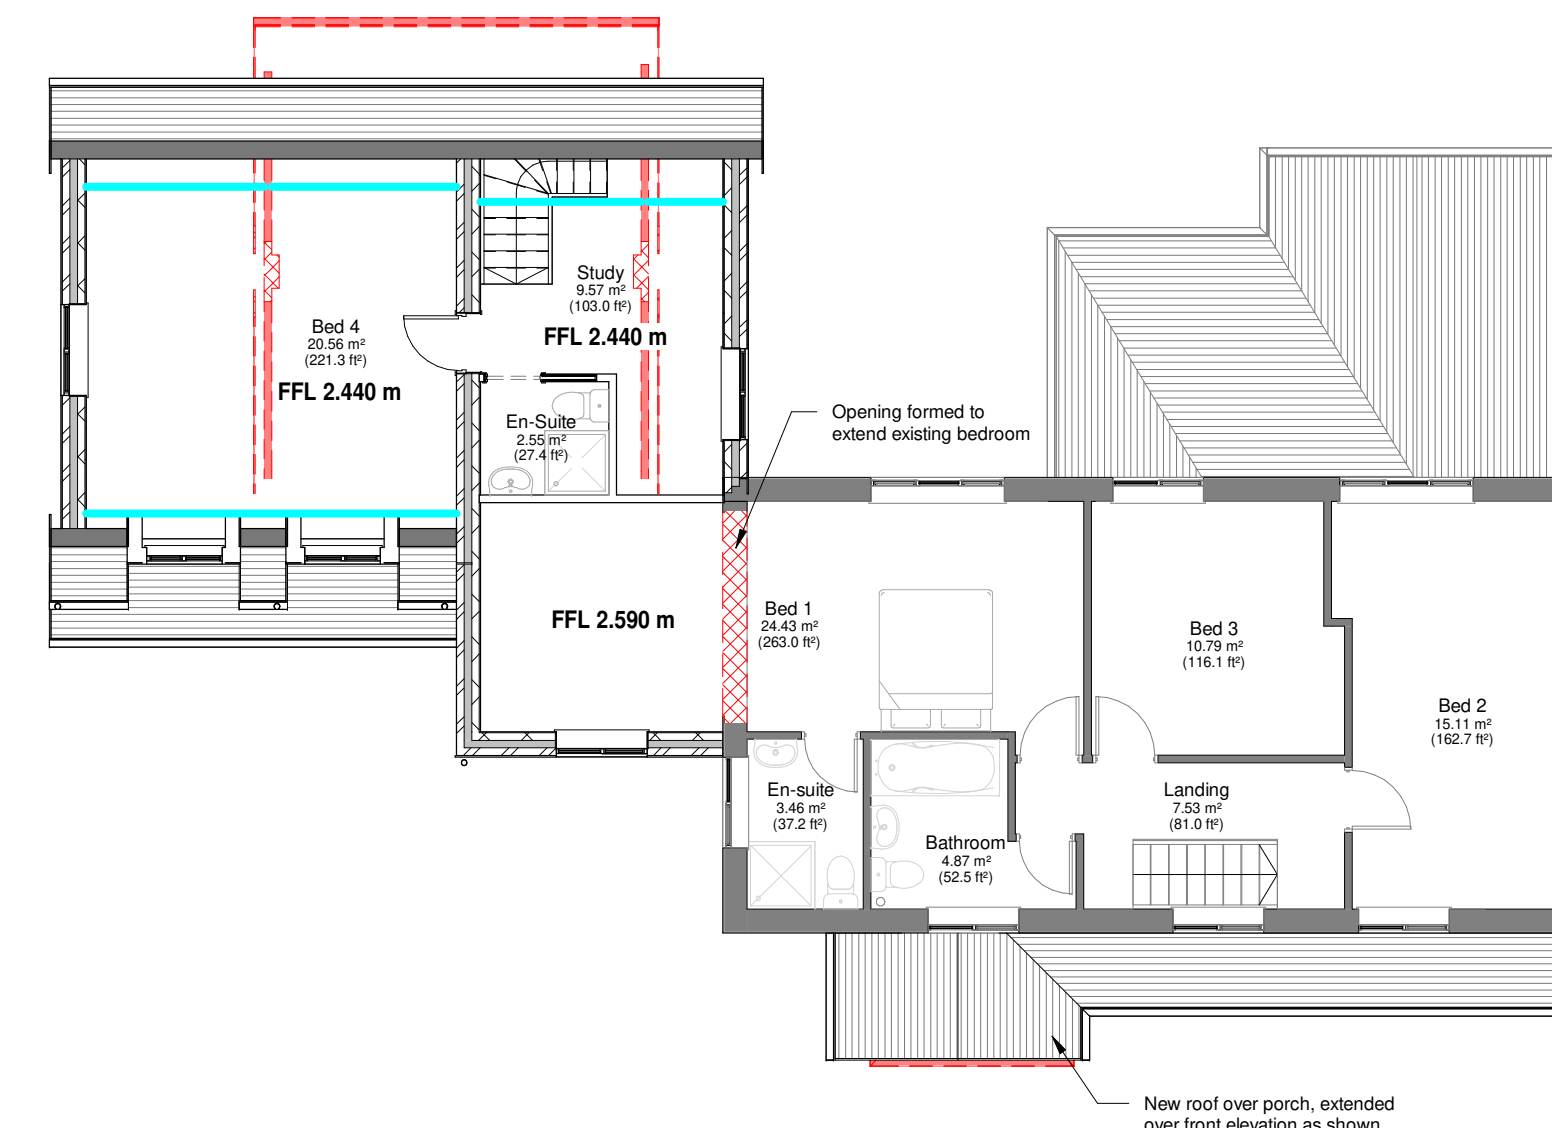

Proposed First Floor Plan
Scale @ 1 : 100

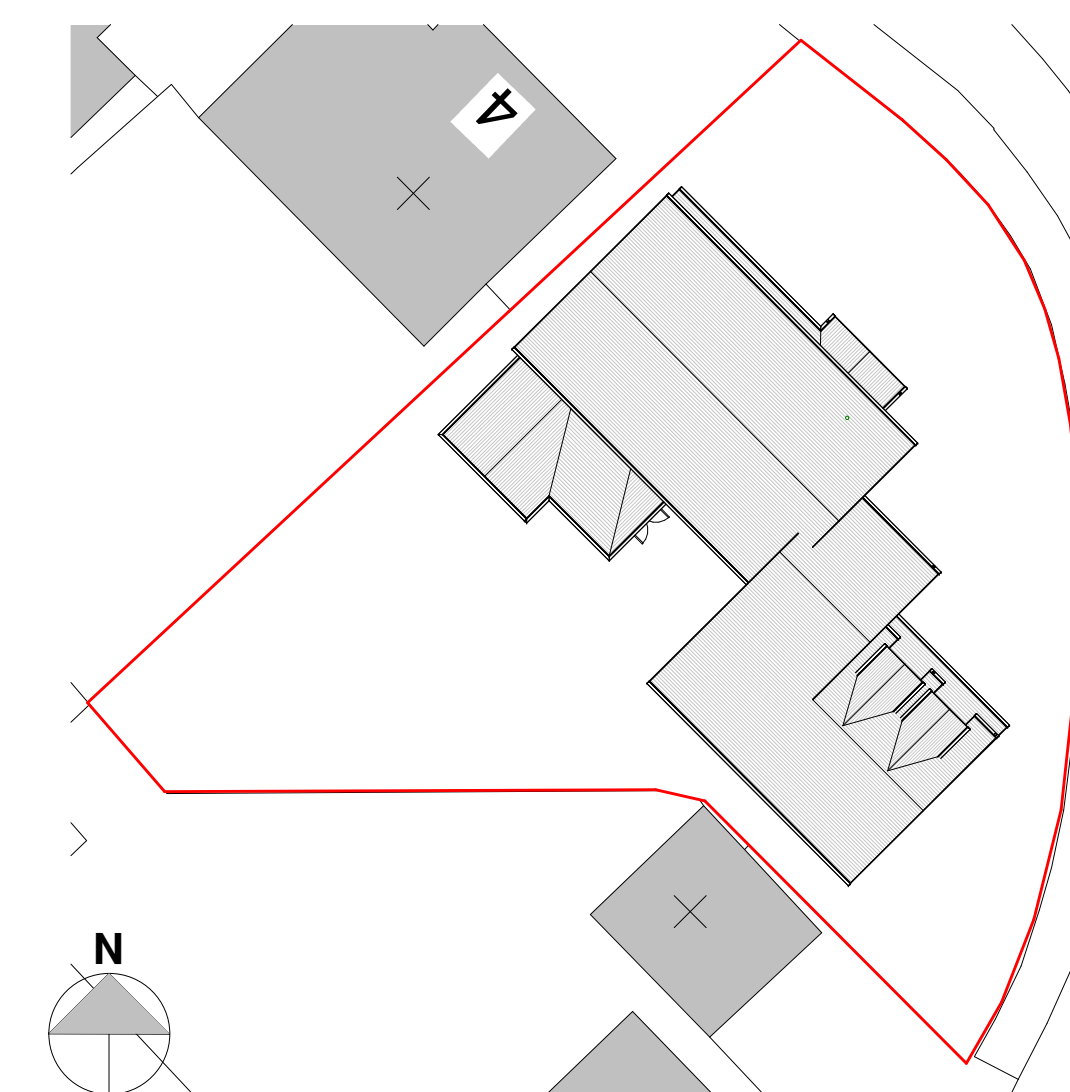

Proposed Site Plan
Scale @ 1 : 250

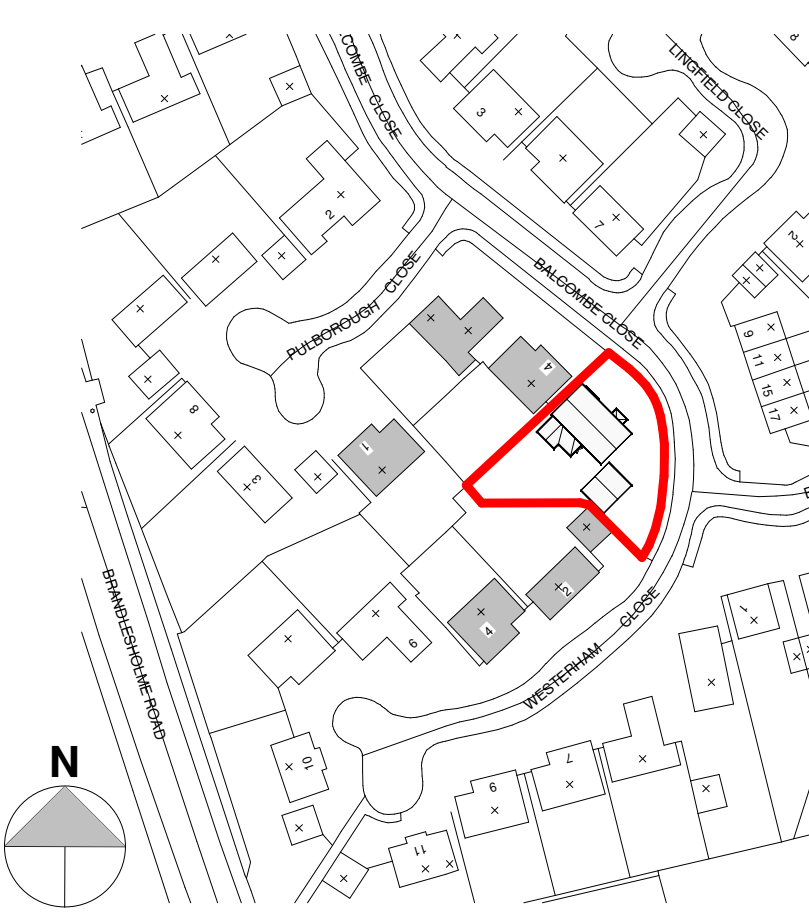

Location Plan
Scale @ 1 : 1250

P03	Additional Shower Room shown	11/04/2022
P02	Scheme updated to incorporate layout changes	29/03/2022
P01	Initial Drawing Issue	16/02/2022

Project: Extension to 6 Balcombe Close, Bury, BL8 4PL		
Sheet Name: Existing and Proposed Plans, Elevations and Sections		
Date February 2022		
Scale	As indicated	Size A1
6BC-01		