



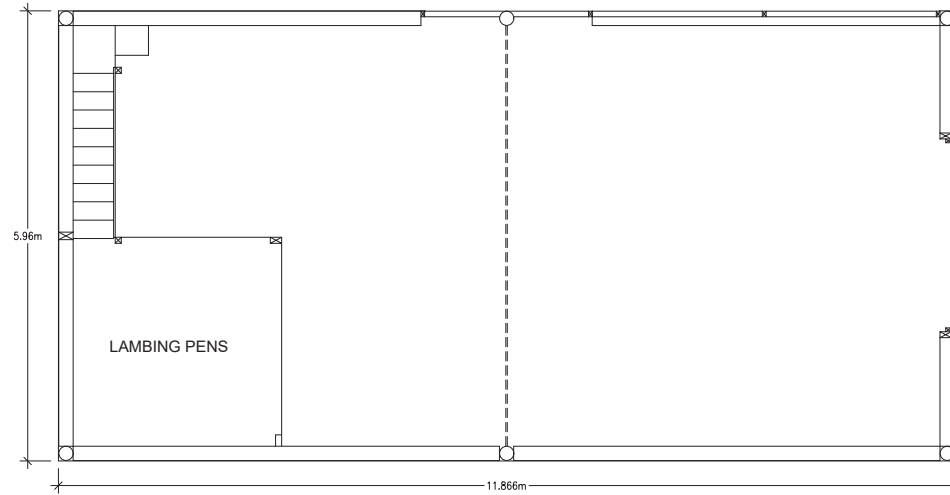

MEZZANINE PLAN - scale 1:50

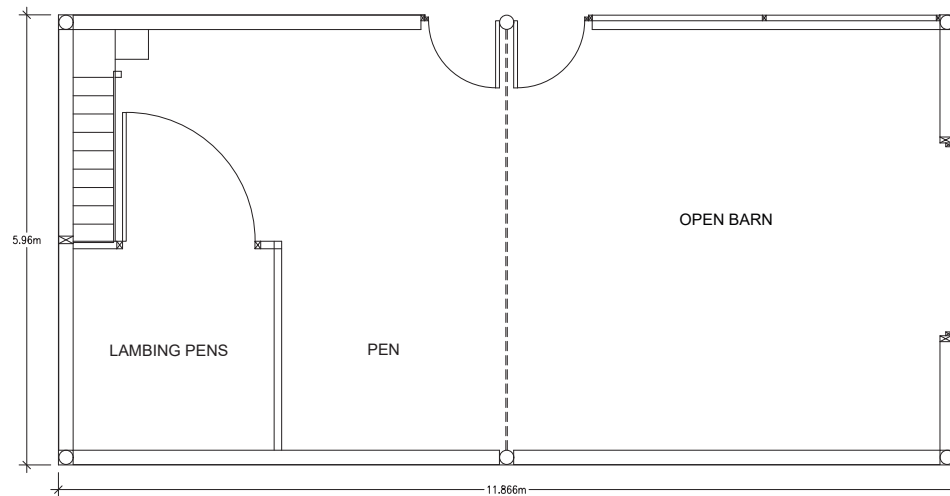

GROUND FLOOR PLAN - scale 1:50

Notes THIS DRAWING REMAINS THE PROPERTY OF JPE CONSULTANCY LIMITED AND MAY NOT BE COPIED WITHOUT PRIOR CONSENT.			
Amendments			
Project			
Title PRIOR APPROVAL FOR A PROPOSED CHANGE OF USE FROM AGRICULTURAL BUILDING TO ONE DWELLING, TO LAND TO THE SOUTH OF 344 BRADLEY FOLD ROAD, RADCLIFFE, BOLTON, BL2 6RL~			
Client MR BOOTH			
Dwg. No. 26/1339/102 - EXISTING FLOOR PLANS			
Date 05.02.2026	Plot Scale A2@1:50	Drawn by JPE	Status PLANNING