



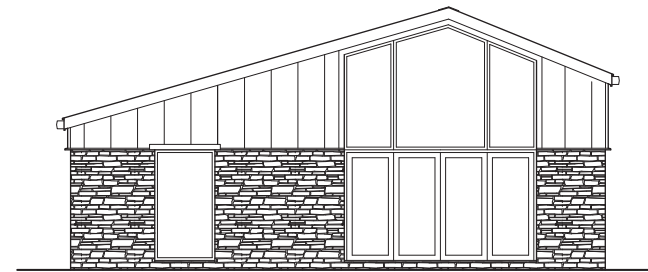


PROPOSED FRONT/ SOUTH ELEVATION - 1:100 scale



PROPOSED SIDE/ WEST ELEVATION - scale 1:100

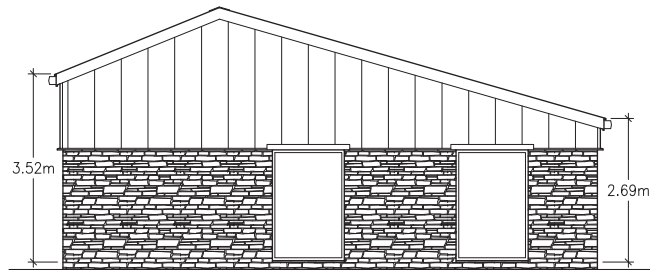

PROPOSED SIDE/ EAST ELEVATION - scale 1:100

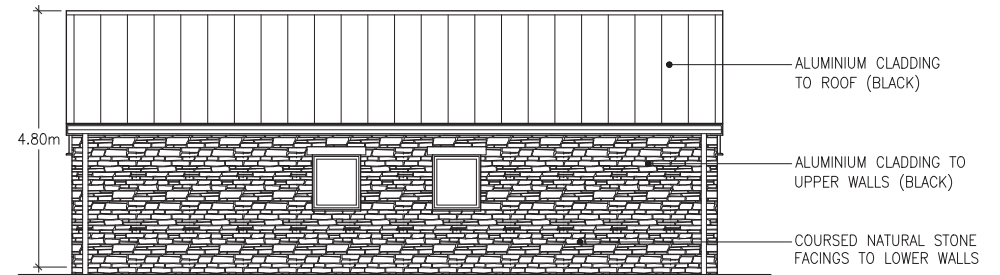

PROPOSED REAR/ NORTH ELEVATION - scale 1:100

© THIS DRAWING REMAINS THE PROPERTY OF JPE CONSULTANCY LIMITED AND MAY NOT BE COPIED WITHOUT PRIOR CONSENT.

Notes	Notes	Amendments	Project
		A 16.03.26 JPE AMENDMENT TO CLADDING DETAIL AND FEATURE WINDOW (SIDE/WEST ELEVATION) AT CLIENT'S REQUEST. B 16.03.26 JPE SIDE WINDOW REMOVED TO BEDROOM 2 AT CLIENT'S REQUEST.	Title PRIOR APPROVAL FOR A PROPOSED CHANGE OF USE FROM AGRICULTURAL BUILDING TO ONE DWELLING, TO LAND TO THE SOUTH OF 344 BRADLEY FOLD ROAD, RADCLIFFE, BOLTON, BL2 6RL~ Client MR BOOTH Dwg. No. 26/1339/204B – PROPOSED ELEVATIONS Date 05.02.2026 Plot Scale A3@1:100 Drawn by JPE Status PLANNING JPE CONSULTANCY LIMITED ARCHITECTURAL DESIGN & PLANNING 9 Woodend Drive, Stalybridge, Cheshire. SK15 2SF Telephone 07875 627 988 jim@jpeconsultancy.co.uk