


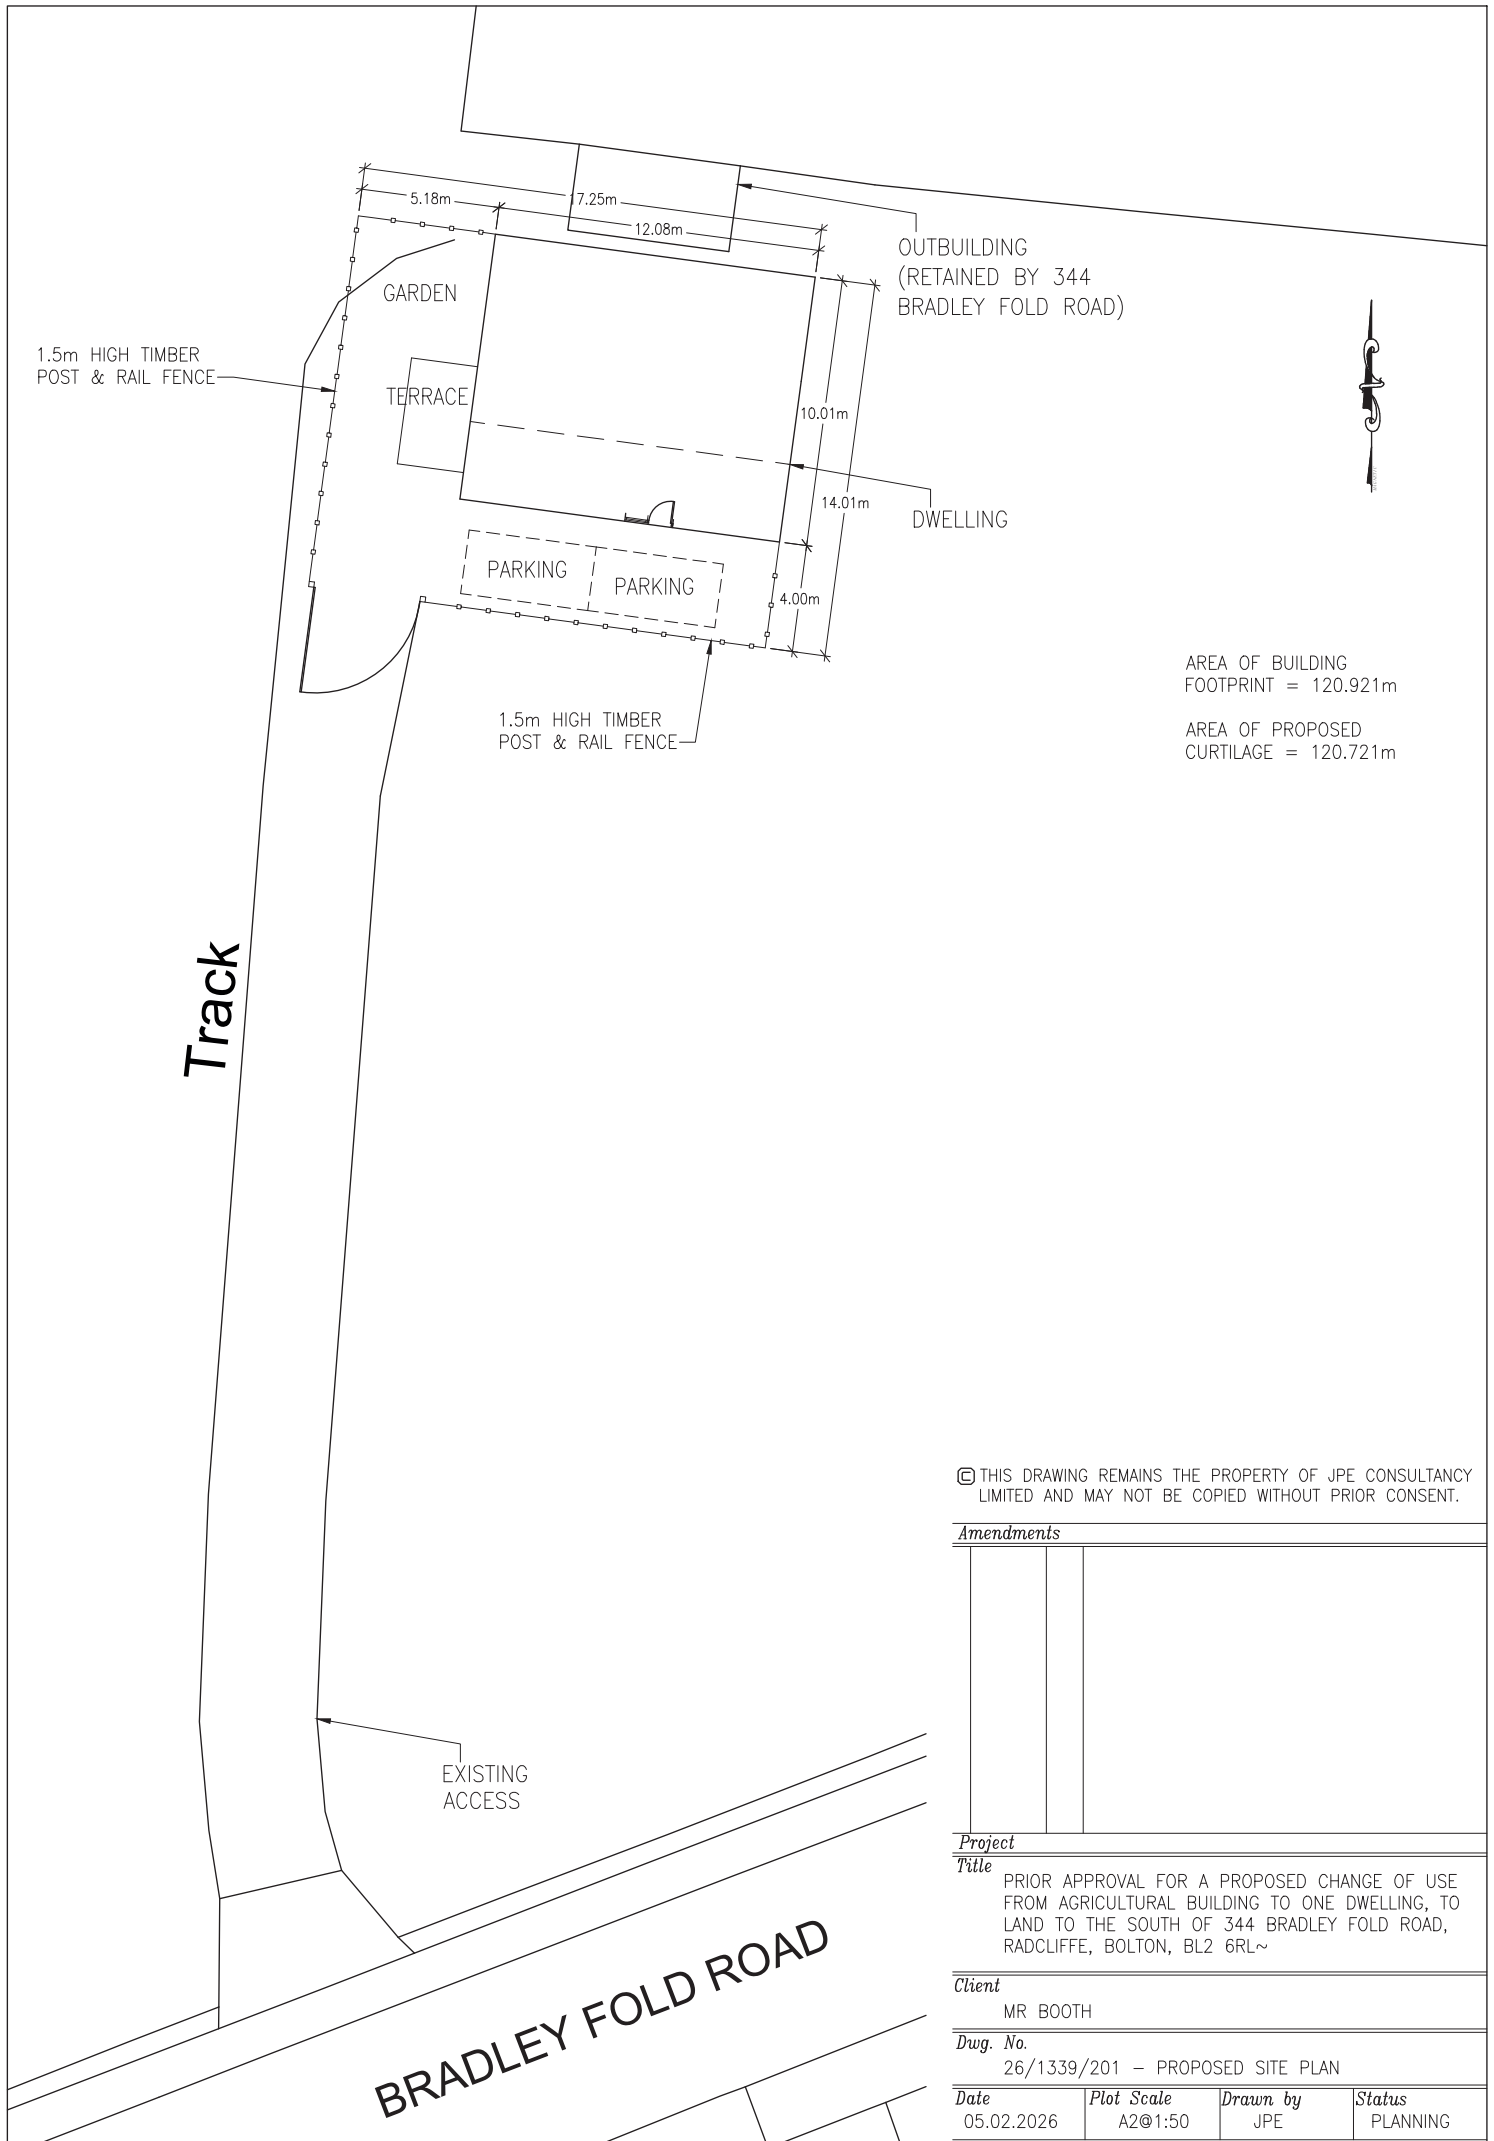

© THIS DRAWING REMAINS THE PROPERTY OF JPE CONSULTANCY LIMITED AND MAY NOT BE COPIED WITHOUT PRIOR CONSENT.

Amendments			
Project Title			
PRIOR APPROVAL FOR A PROPOSED CHANGE OF USE FROM AGRICULTURAL BUILDING TO ONE DWELLING, TO LAND TO THE SOUTH OF 344 BRADLEY FOLD ROAD, RADCLIFFE, BOLTON, BL2 6RL~			
Client			
MR BOOTH			
Dwg. No.			
26/1339/201 – PROPOSED SITE PLAN			
Date	Plot Scale	Drawn by	Status
05.02.2026	A2@1:50	JPE	PLANNING