


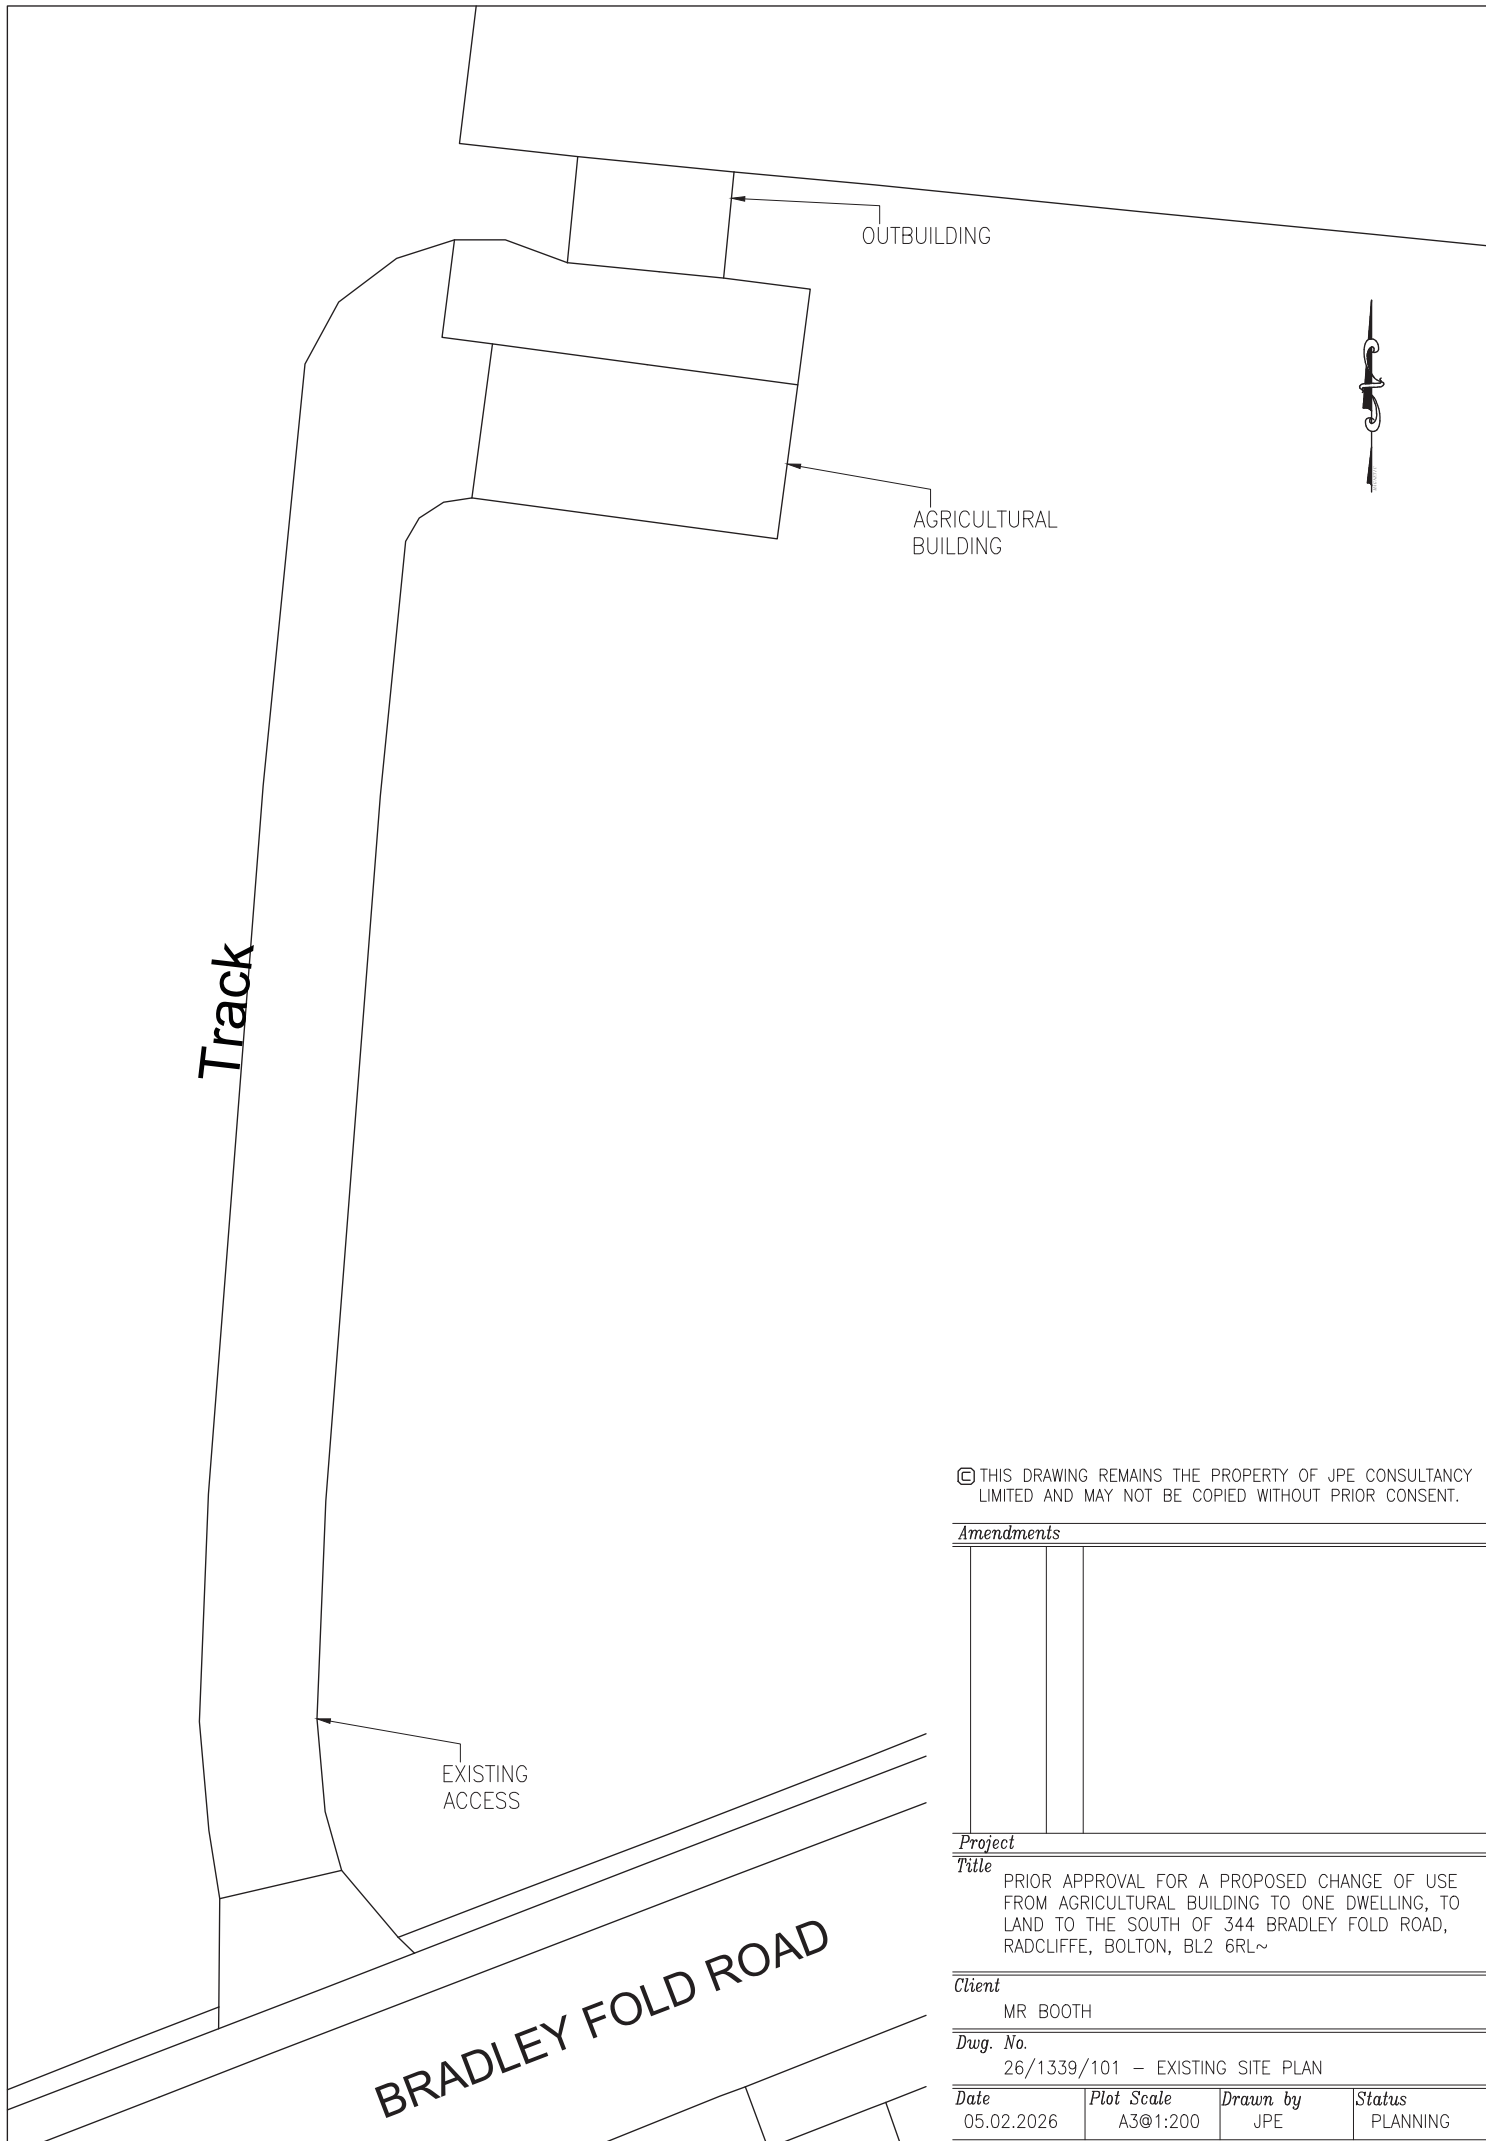

Amendments

--	--	--

Project Title

PRIOR APPROVAL FOR A PROPOSED CHANGE OF USE FROM AGRICULTURAL BUILDING TO ONE DWELLING, TO LAND TO THE SOUTH OF 344 BRADLEY FOLD ROAD, RADCLIFFE, BOLTON, BL2 6RL~

Client

MR BOOTH

Dwg. No. 26/1339/101 – EXISTING SITE PLAN

Date	Plot Scale	Drawn by	Status
05.02.2026	A3@1:200	JPE	PLANNING