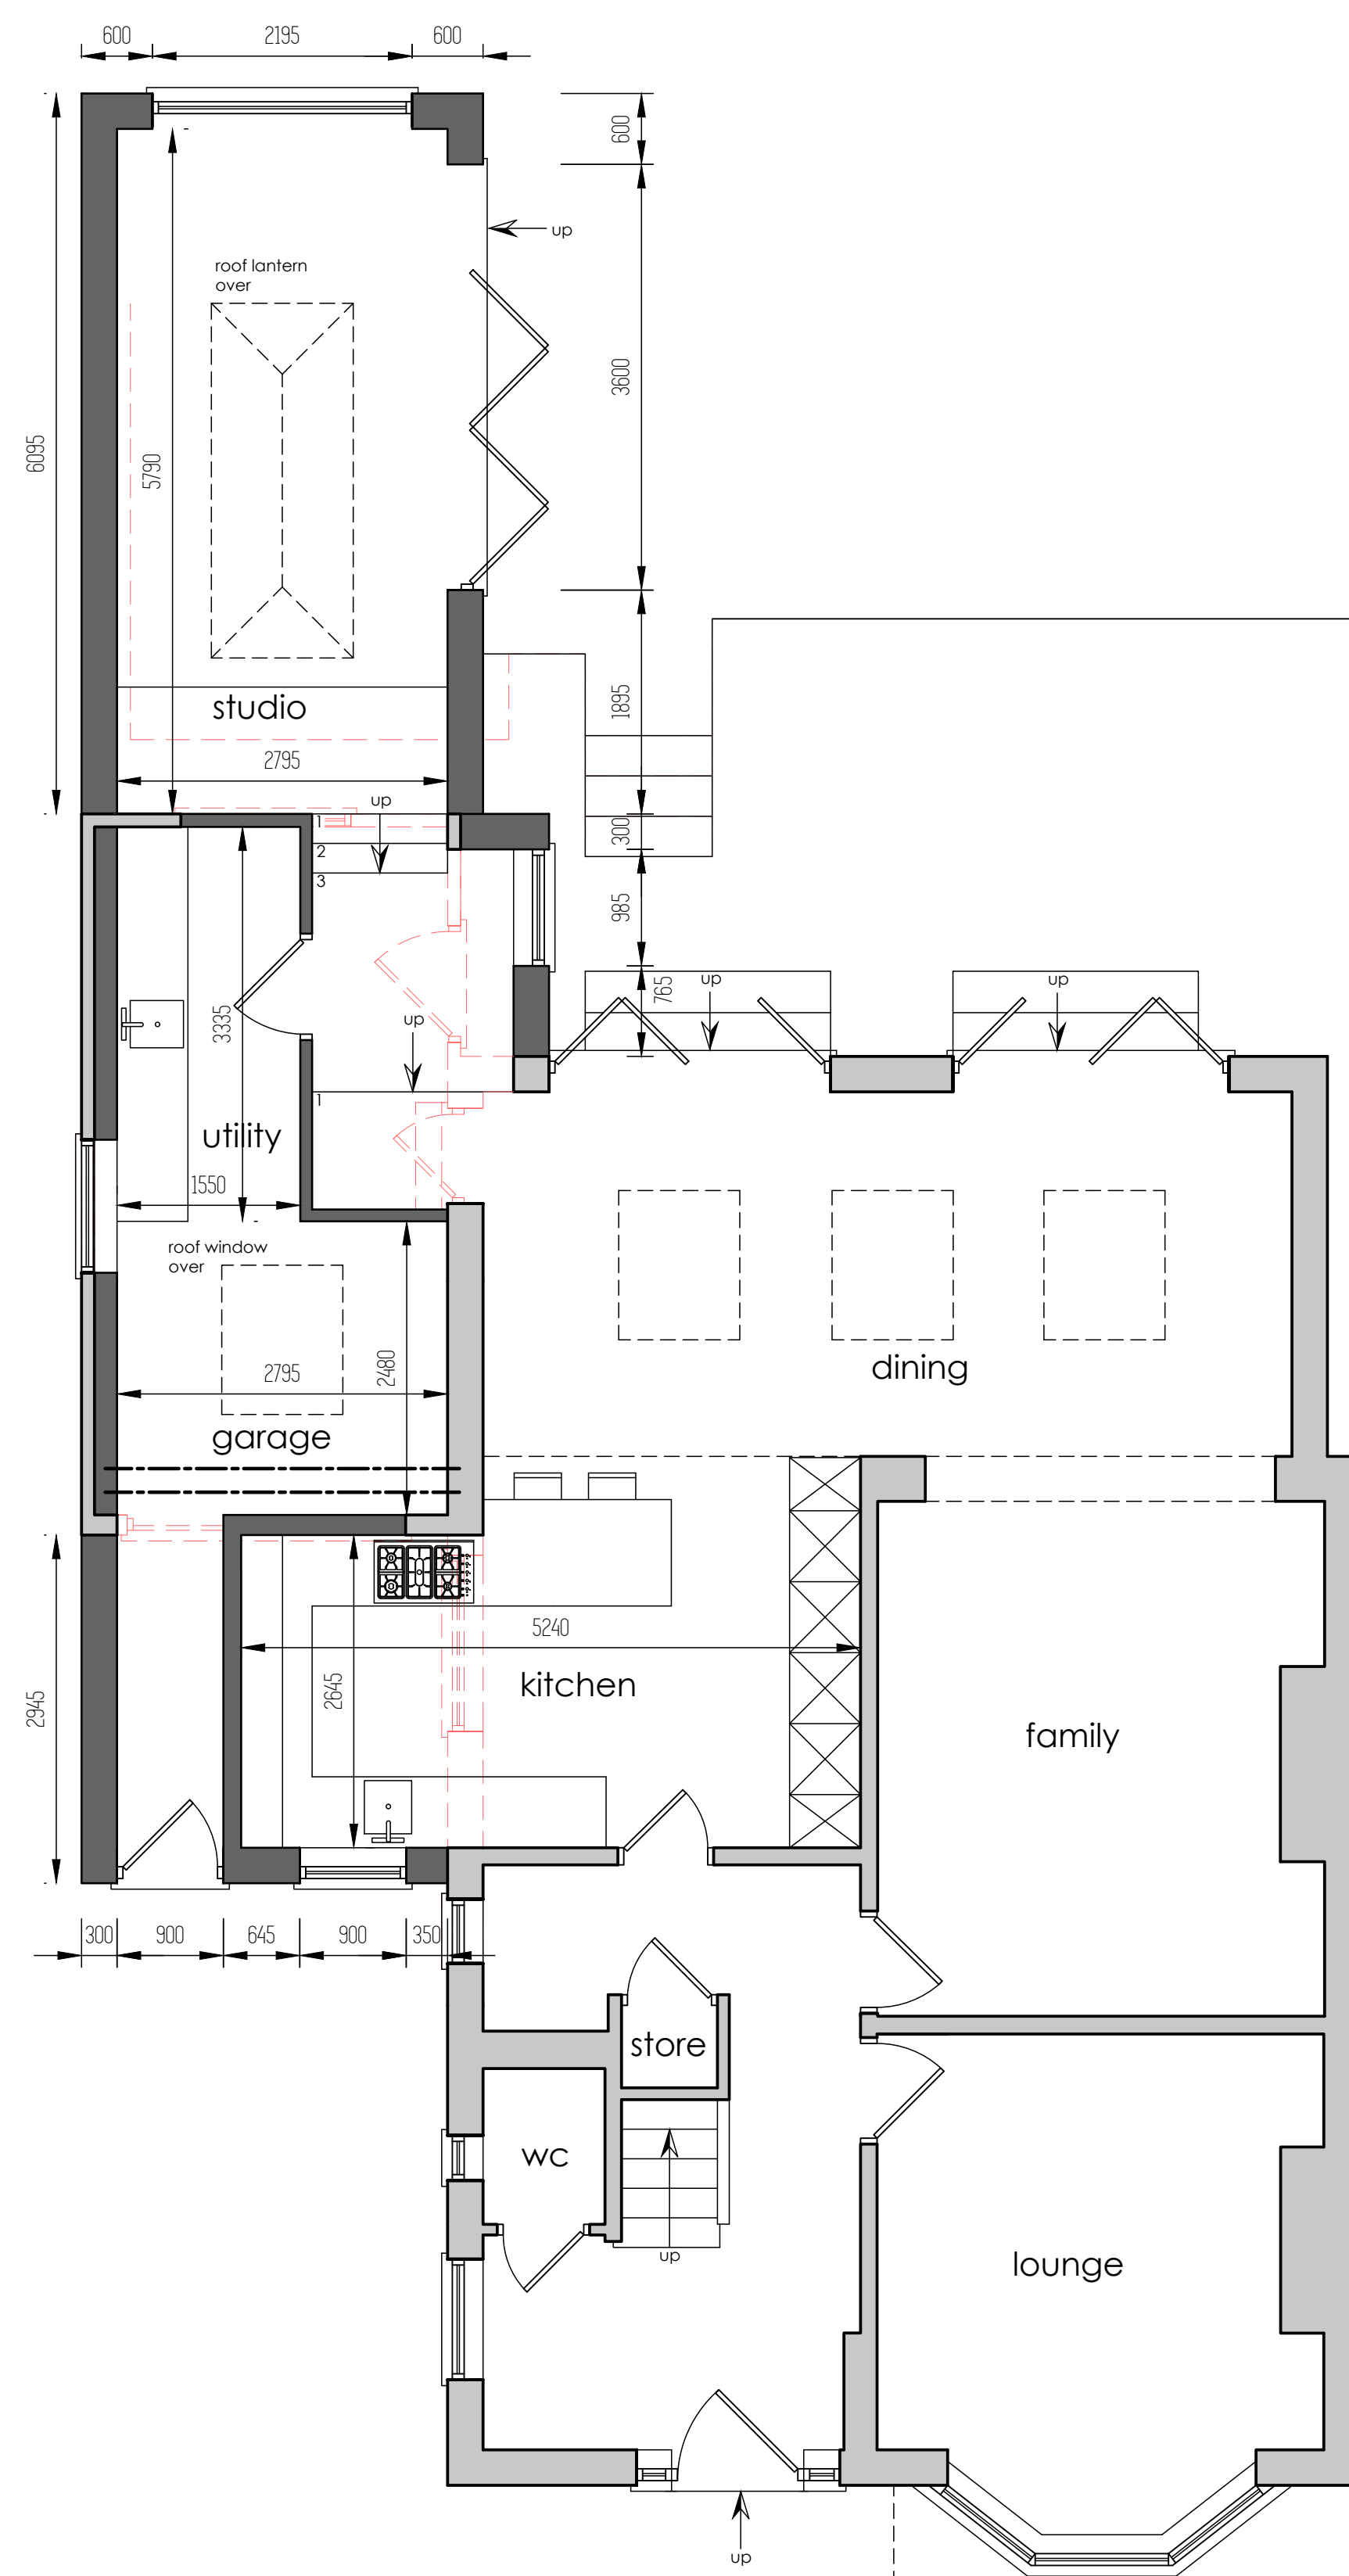
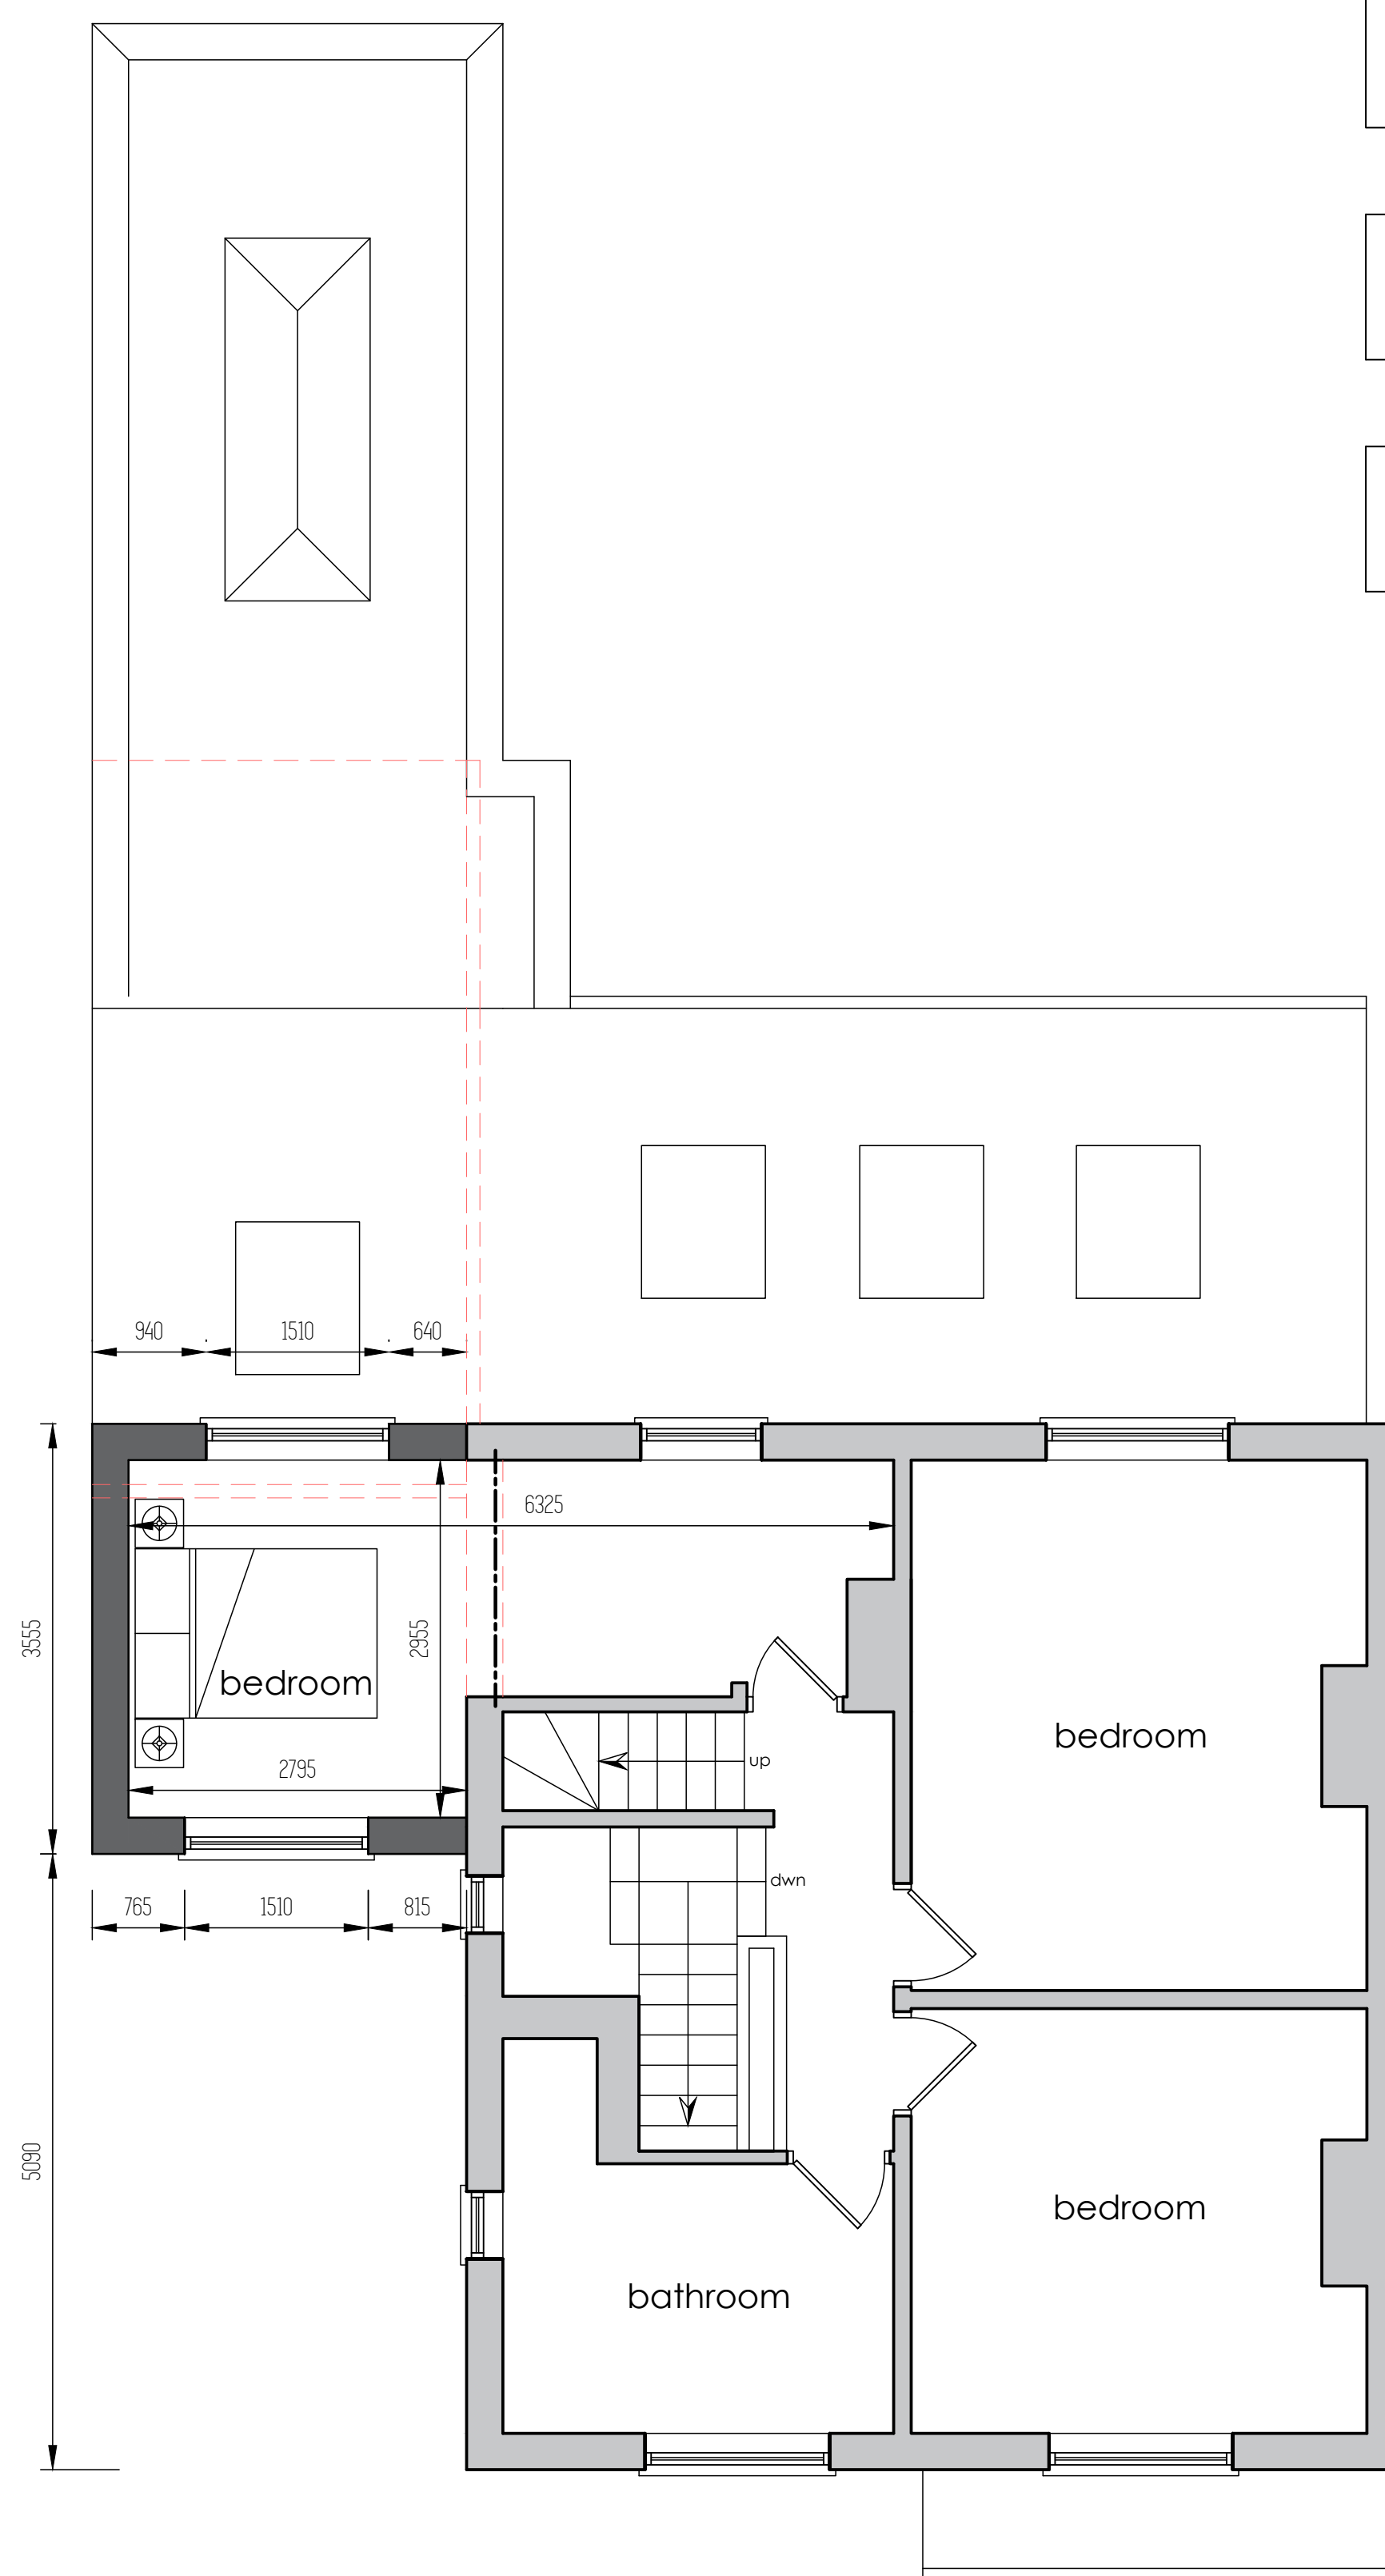




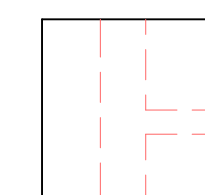
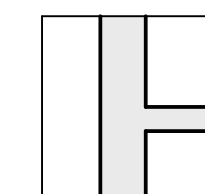
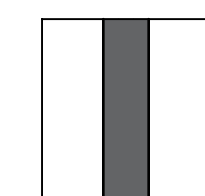
proposed ground
floor plan



proposed first
floor plan



key

proposed
extension/alterations

existing footprint

to be demolished

notes

this drawing is the copyright of
35 the studio limited and not
to be copied or used without
prior consent.

dimensions indicated to be followed in preference to scale.

all dimensions to be checked on site prior to the commencement of any work being carried out. any discrepancies to be reported & resolved prior to work commencing.

client
thomas brandrick

project
18 + 16 mayfield road,
ramsbottom,
bl0 9tb

drawing title
proposed floor plans

drawing no. brandrick/03 rev.

drawn by	scale	date
a.k.	1:50@A1	nov 2021

35 the studio limited
35 mayfield avenue,
adlington, chorley,
PR6 9QE

t: 01257 475556
e: info@35thestudio.co.uk
w: www.35thestudio.co.uk

