



notes
this drawing is the copyright of 35 the studio limited and not to be copied or used without prior consent.

dimensions indicated to be followed in preference to scale.

all dimensions to be checked on site prior to the commencement of any work being carried out. any discrepancies to be reported & resolved prior to work commencing.

design ideas + styles



flat roof extension with parapet detailing, patio doors and corner glazing



large roof lantern




proposed front elevation



proposed side elevation



proposed rear elevation

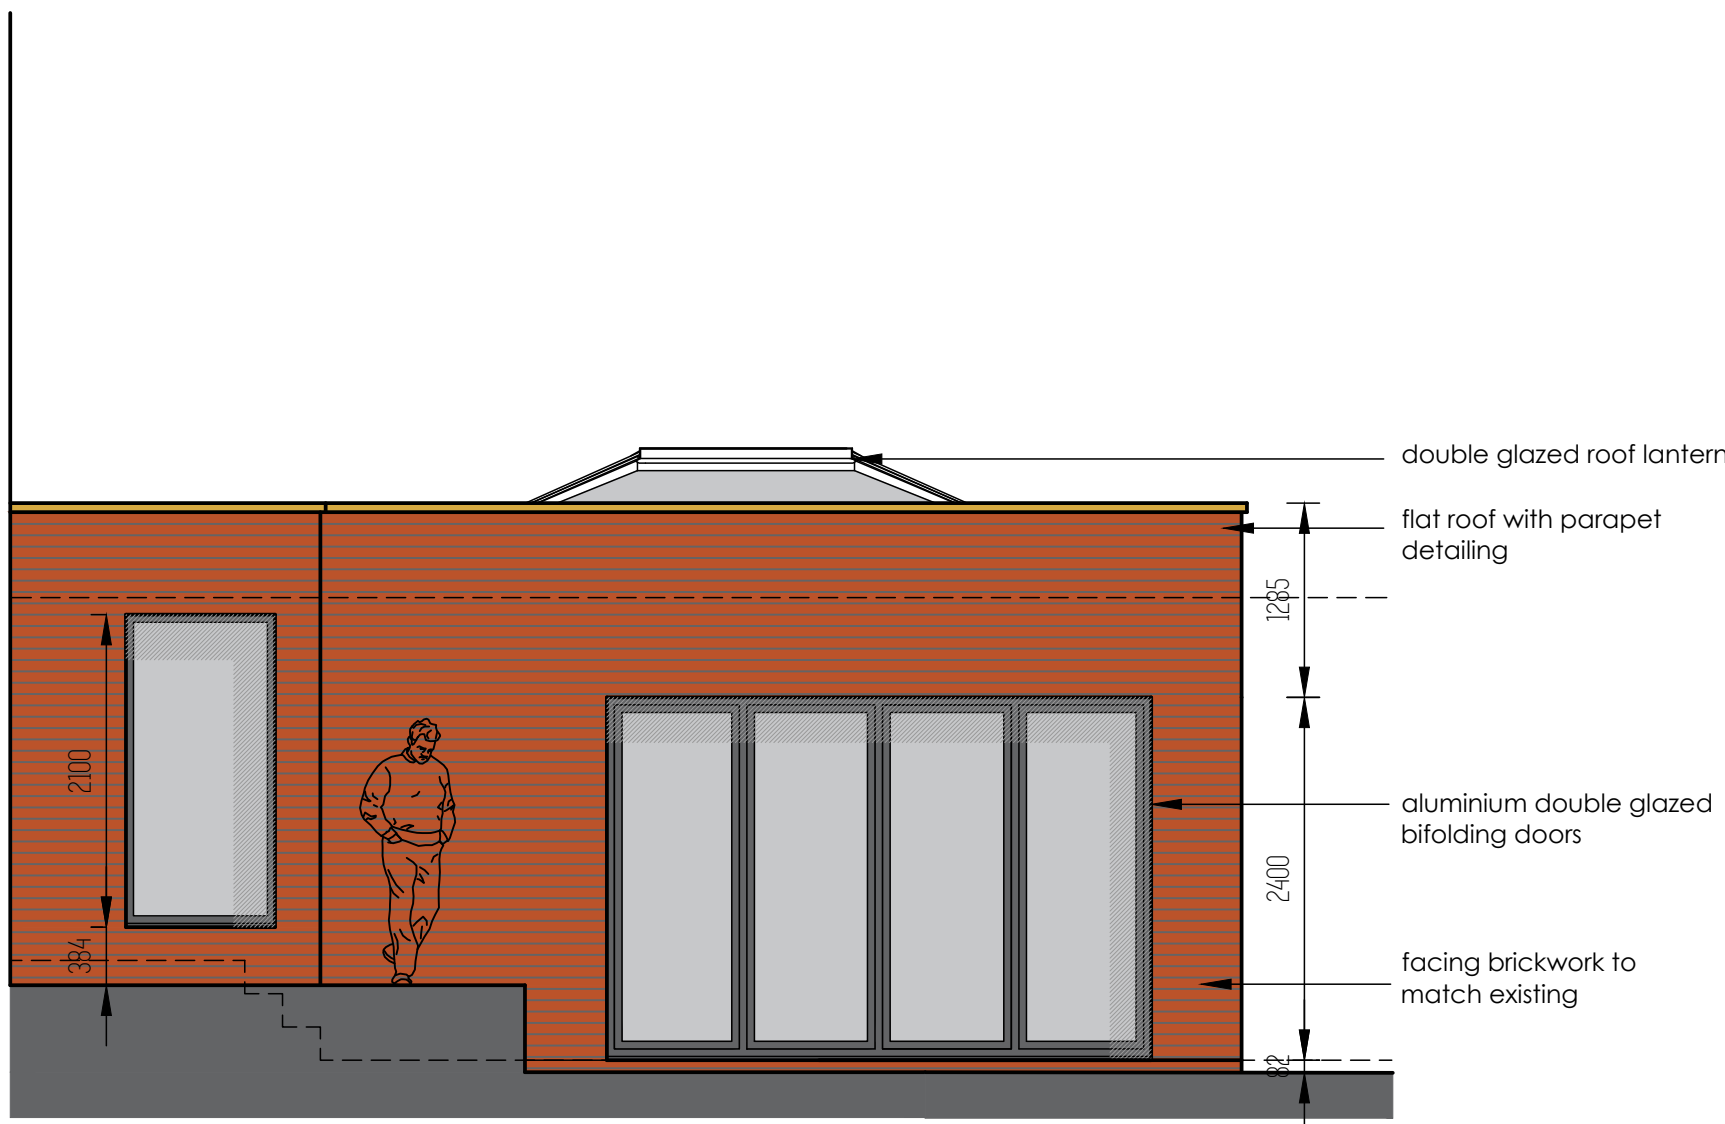

proposed side elevation

client
thomas brandrick

project
16 mayfield road,
ramsbottom,
b10 9tb

drawing title
proposed elevations

drawing no. rev.
brandrick/04

drawn by scale date
a.k. 1:50@A1 nov 2021

35 the studio limited
35 mayfield avenue,
adlington, chorley,
PR6 9QE

t: 01257 475556
e: info@35thestudio.co.uk
w: www.35thestudio.co.uk

