

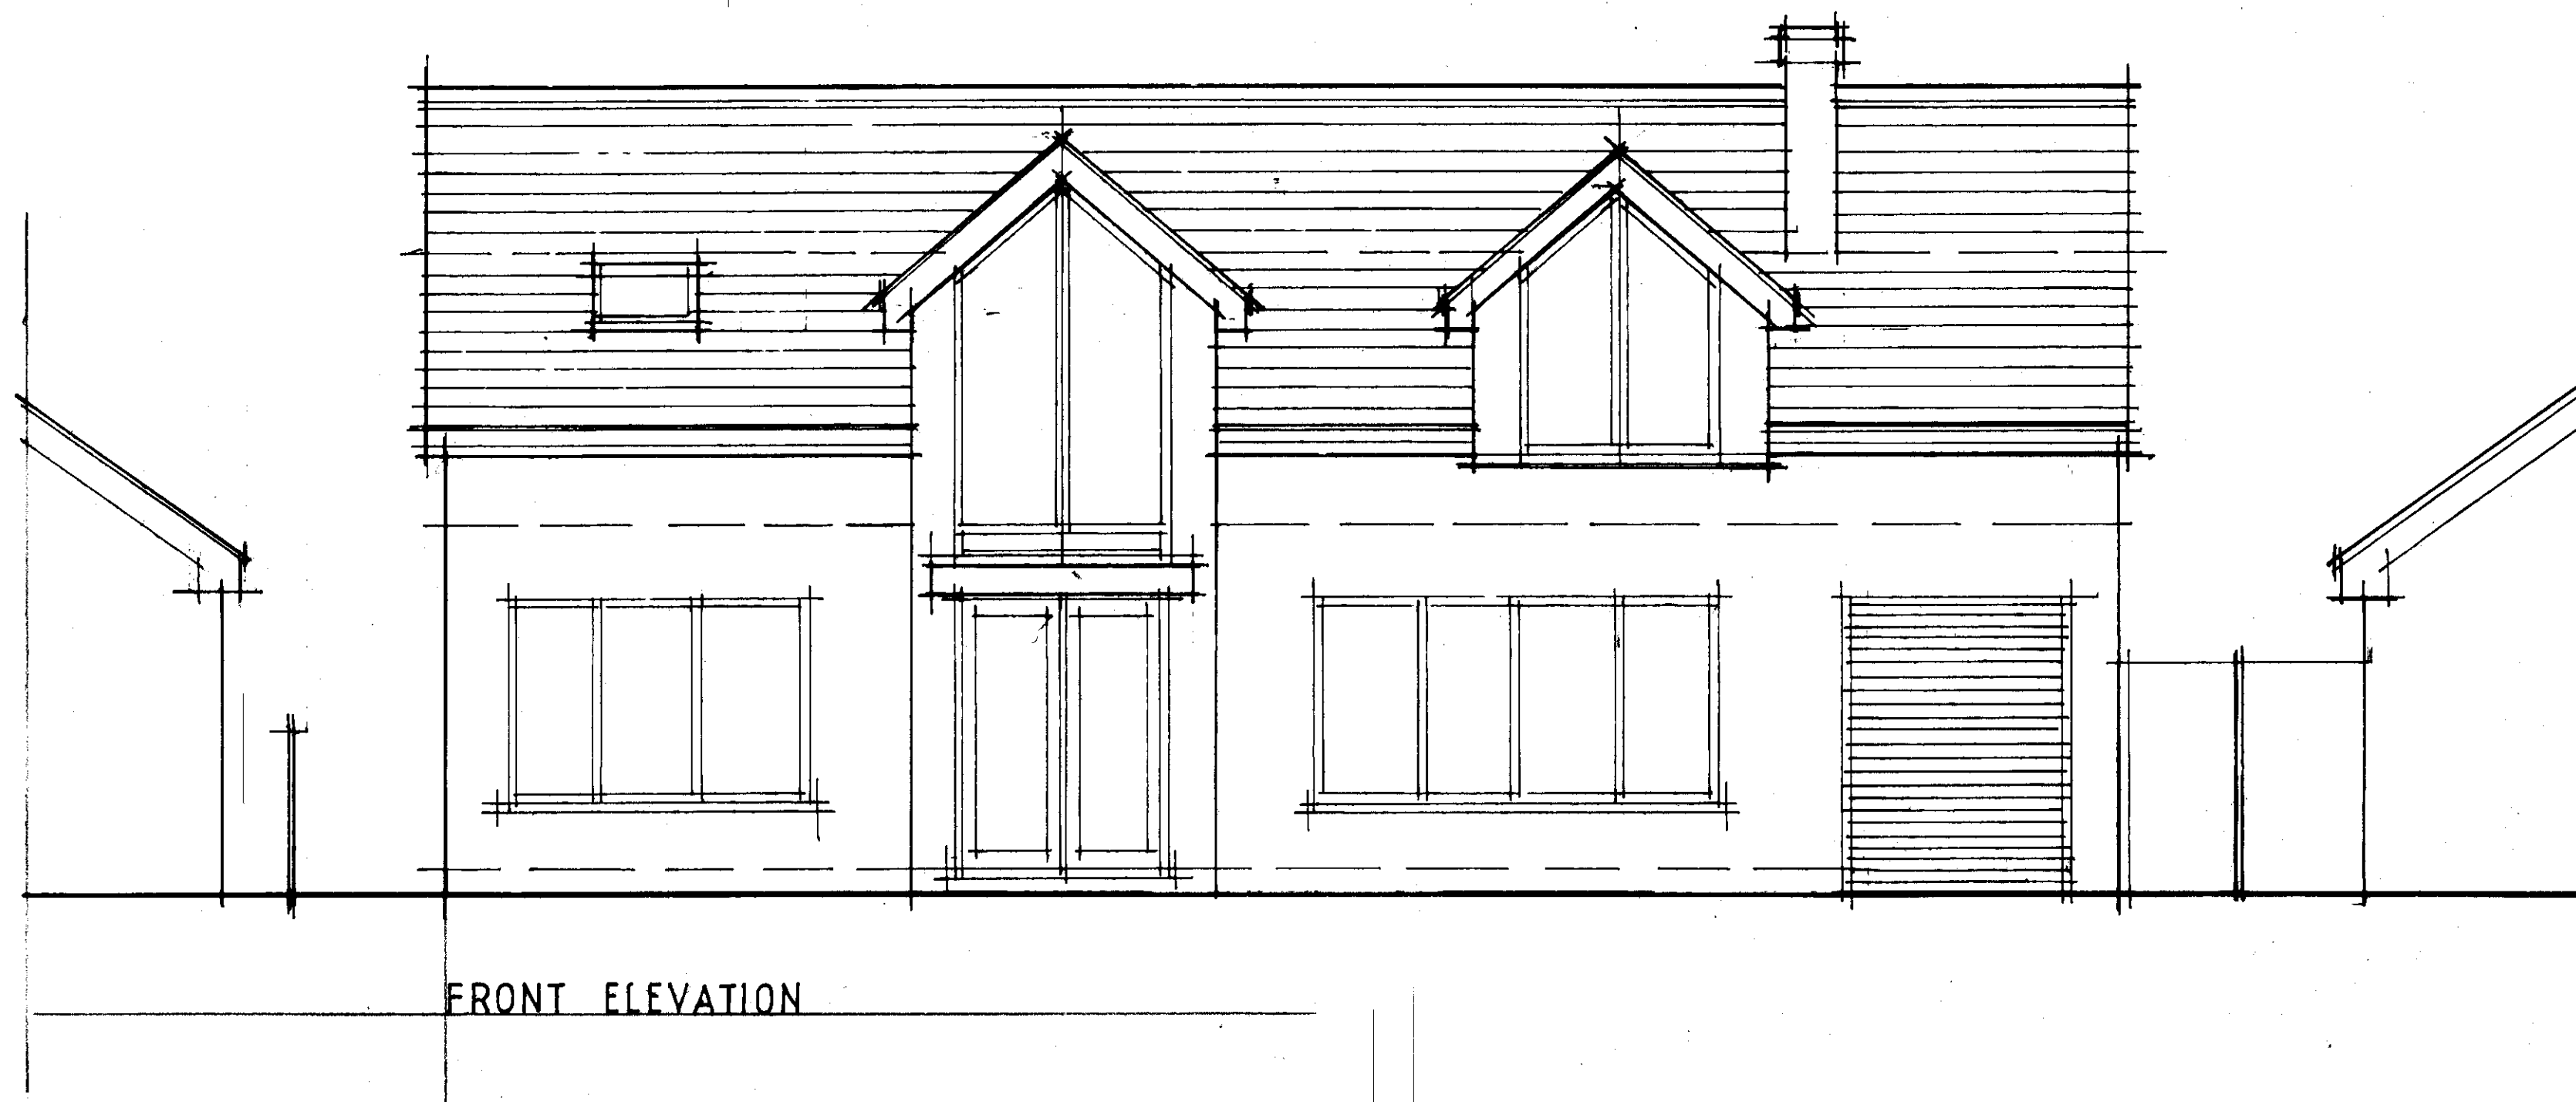
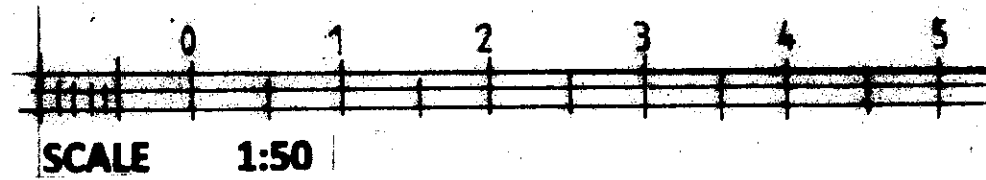
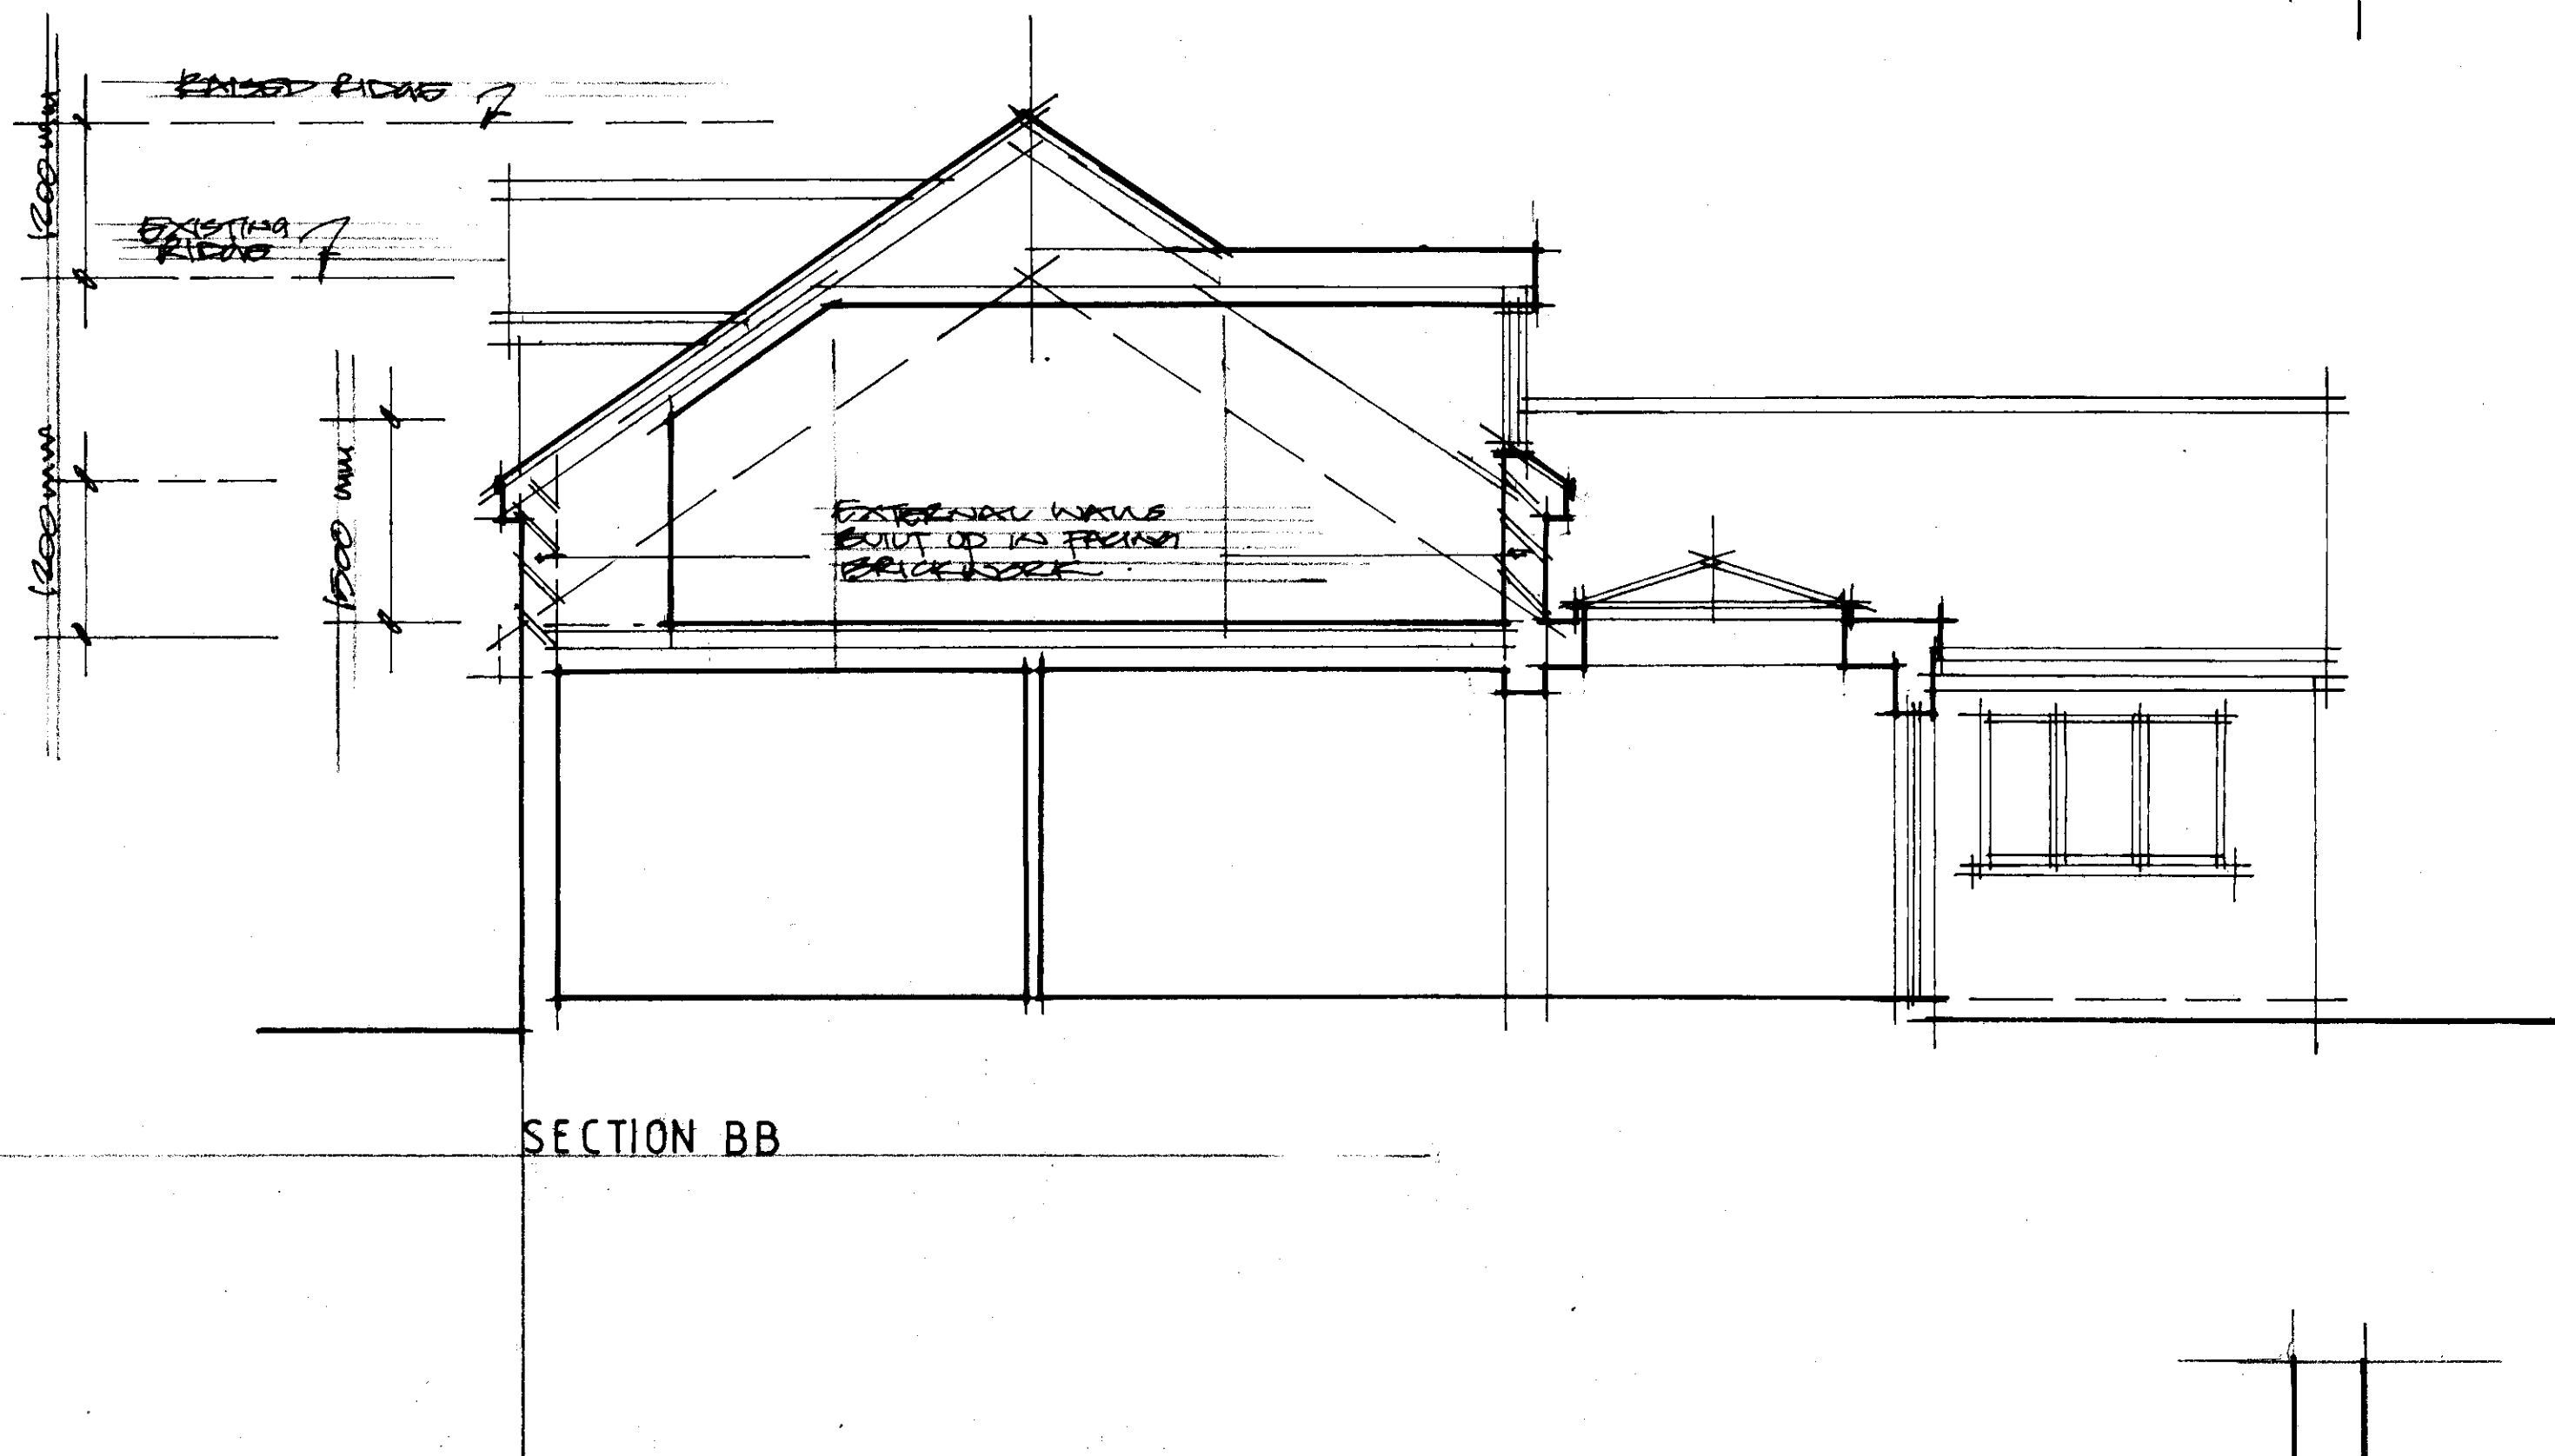


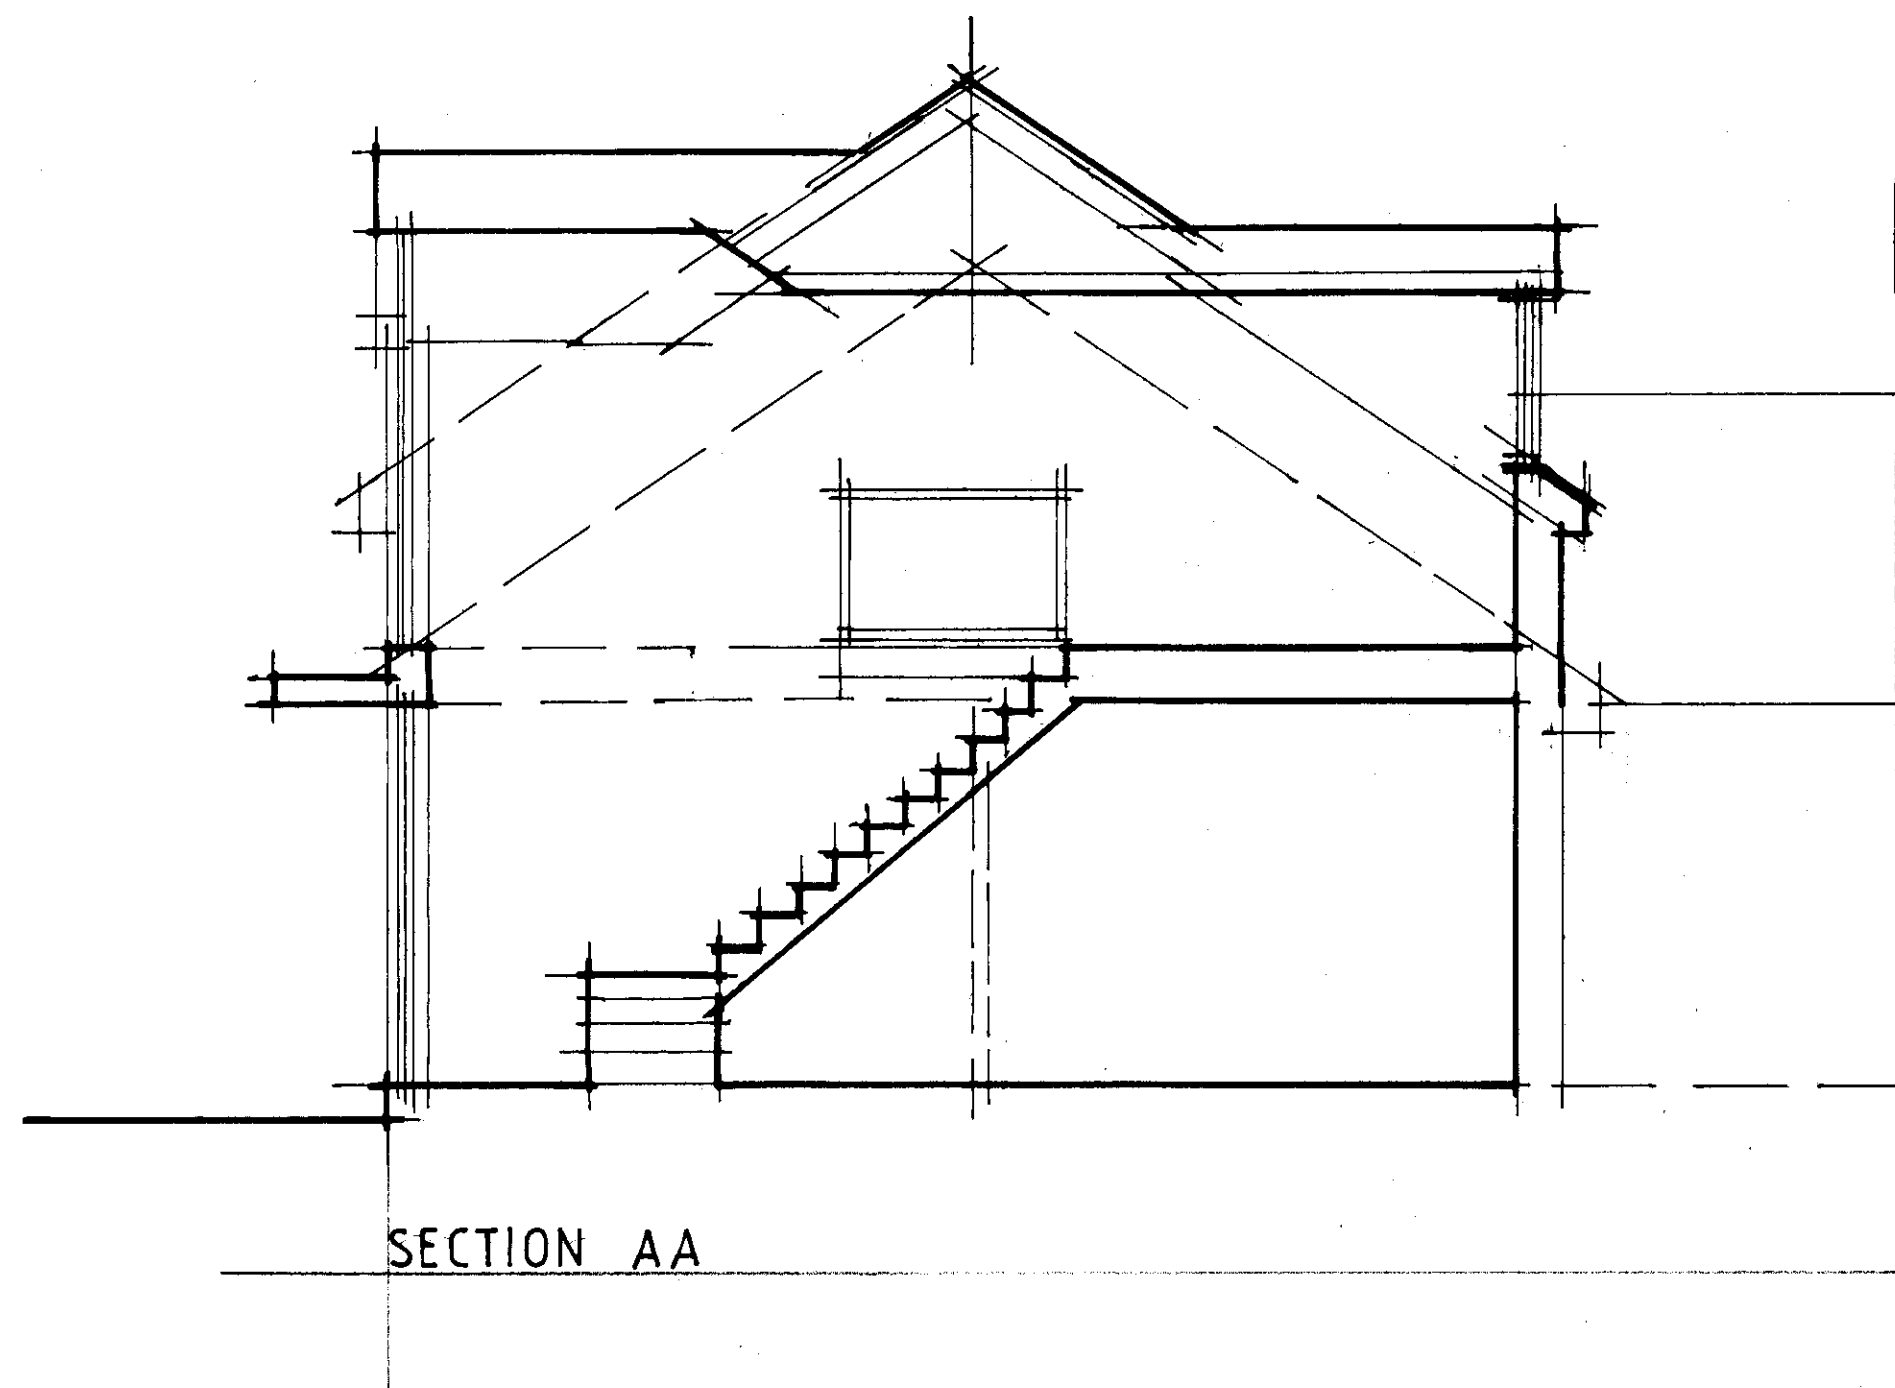

DESCRIPTION	DATE	REV

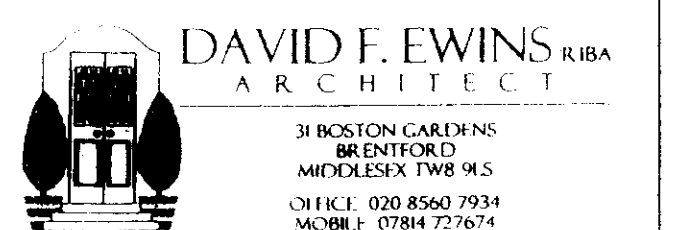

CLIENT

JOB
51 WOODHALL AVENUE
WHITEFIELD

DRAWING TITLE
AS PROPOSED
front elevation+sections

DATE *20/08/2014* DRAWN *DE*

SCALE 1:50

JOB No	DRAWING No	REVISION
1732	106	