




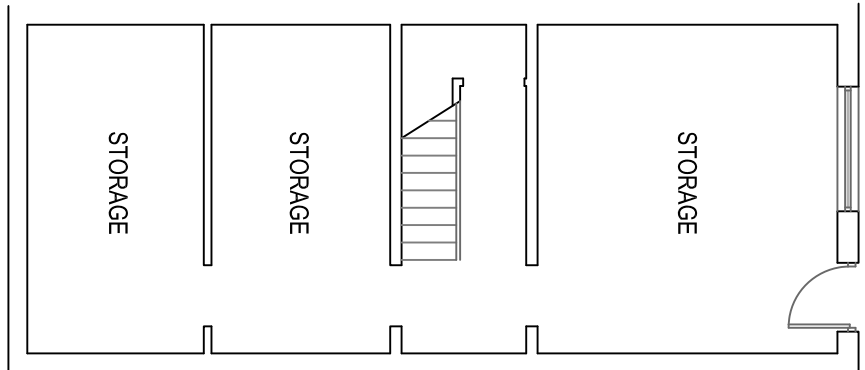


EXISTING BF PLAN 1:100

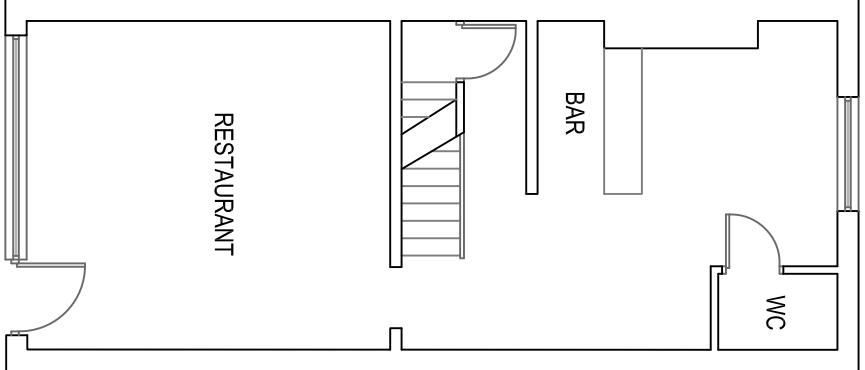


EXISTING GF PLAN 1:100

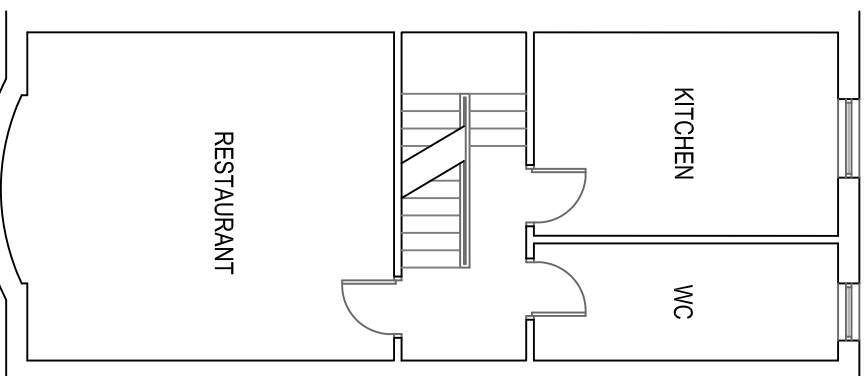


EXISTING FF PLAN 1:100

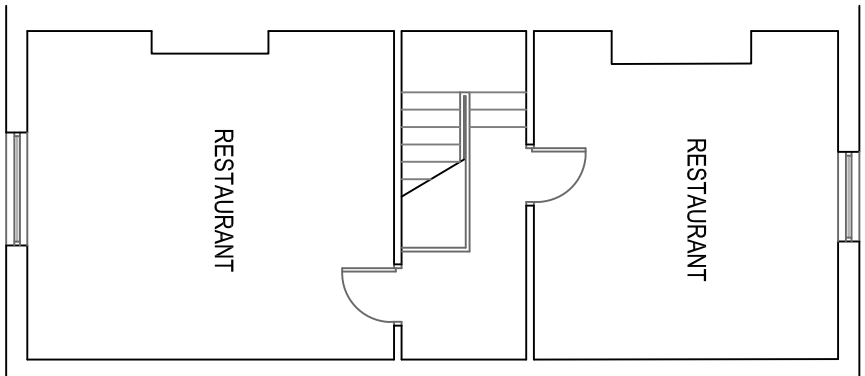


EXISTING SF PLAN 1:100

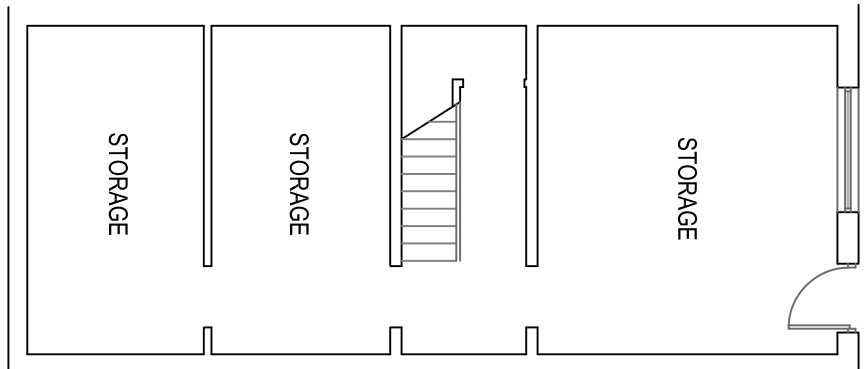


PROPOSED BF PLAN 1:100

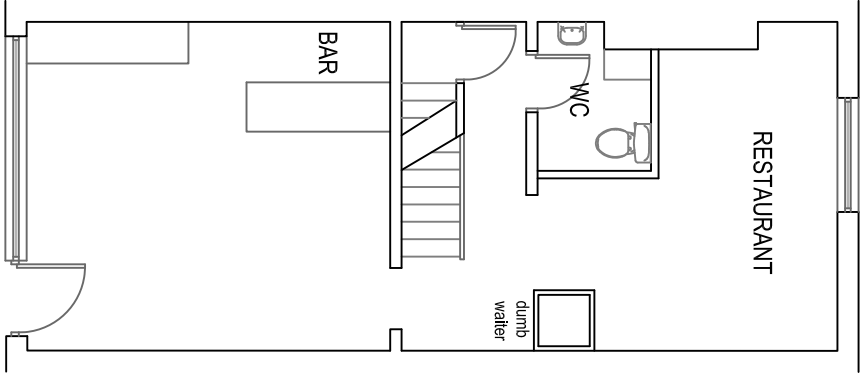


PROPOSED GF PLAN 1:100

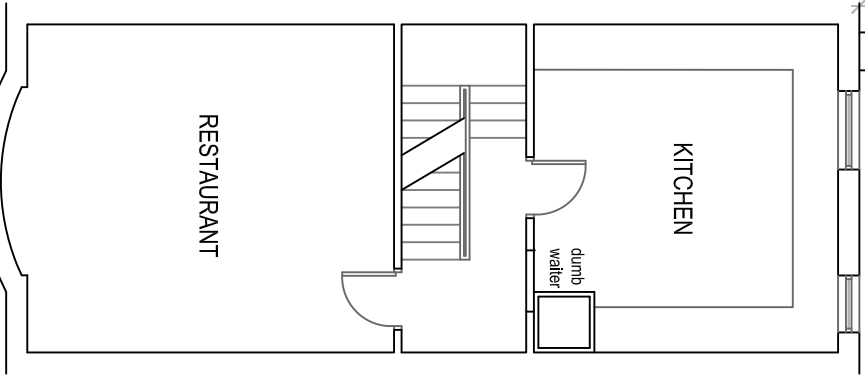


PROPOSED FF PLAN 1:100

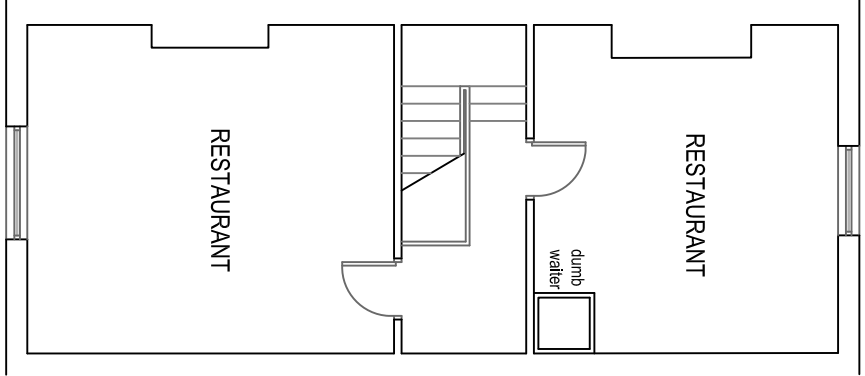


PROPOSED SF PLAN 1:100

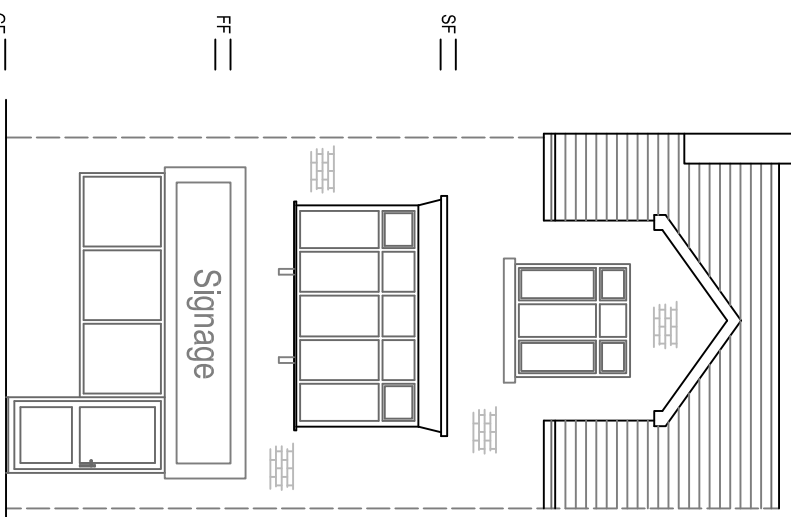


EXISTING FRONT ELEVATION 1:100

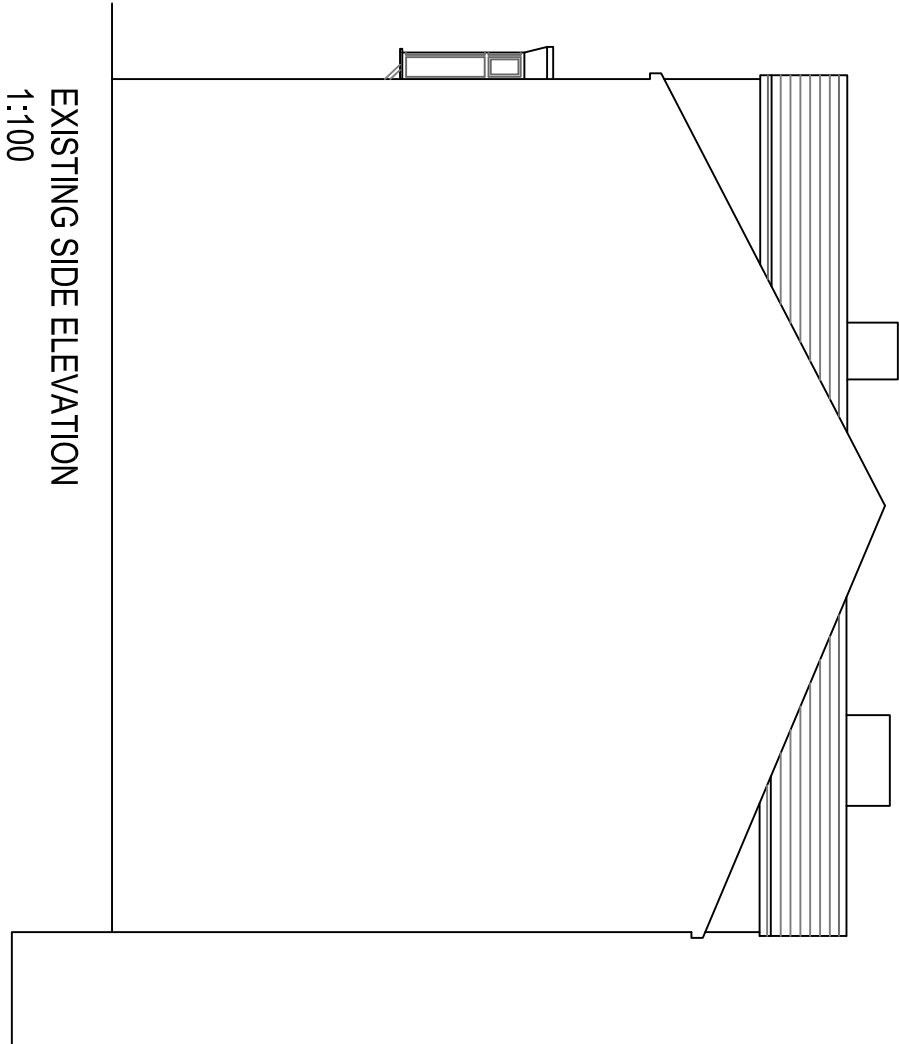


EXISTING SIDE ELEVATION 1:100

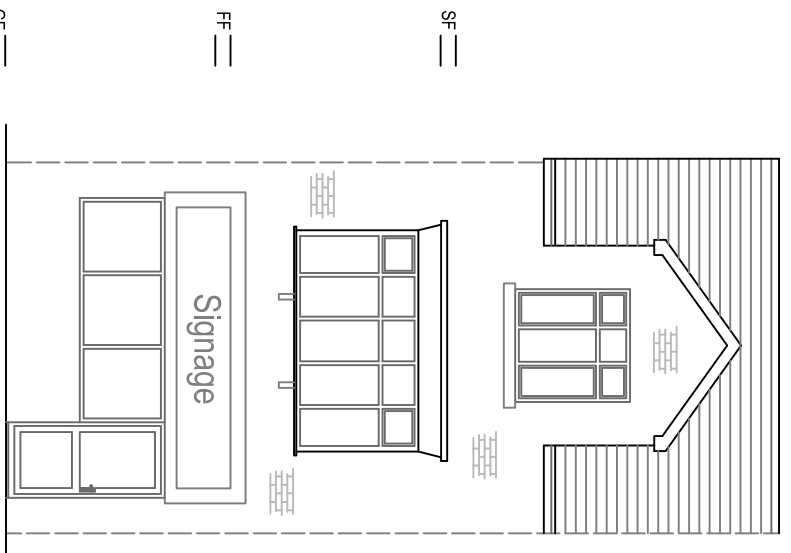


PROPOSED FRONT ELEVATION 1:100

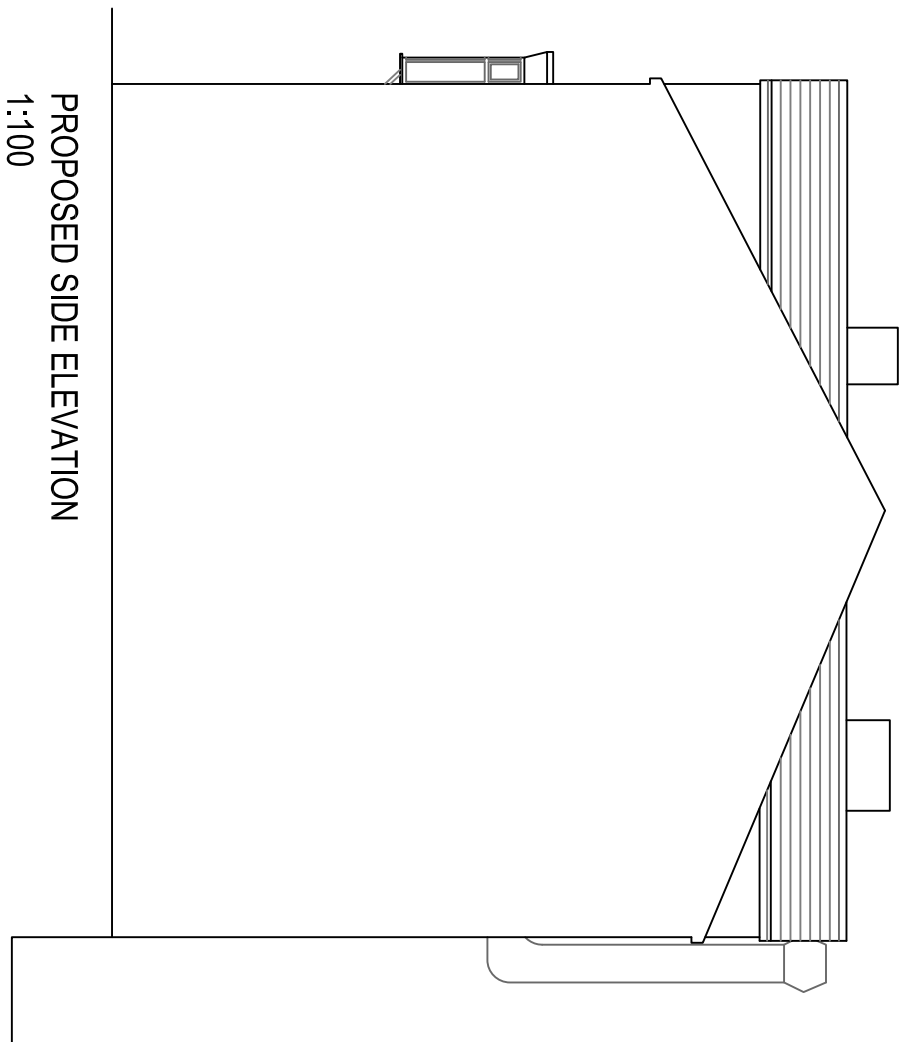


PROPOSED SIDE ELEVATION 1:100

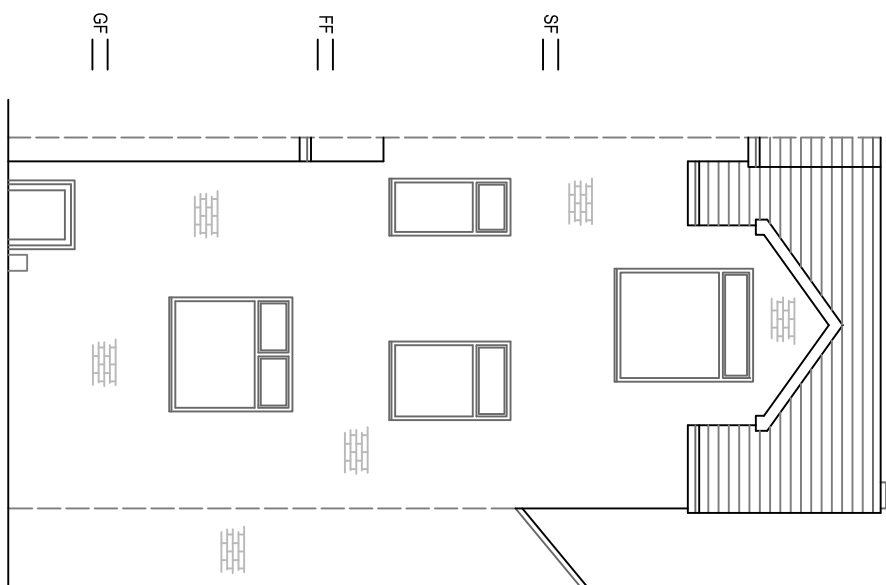


EXISTING REAR ELEVATION 1:100

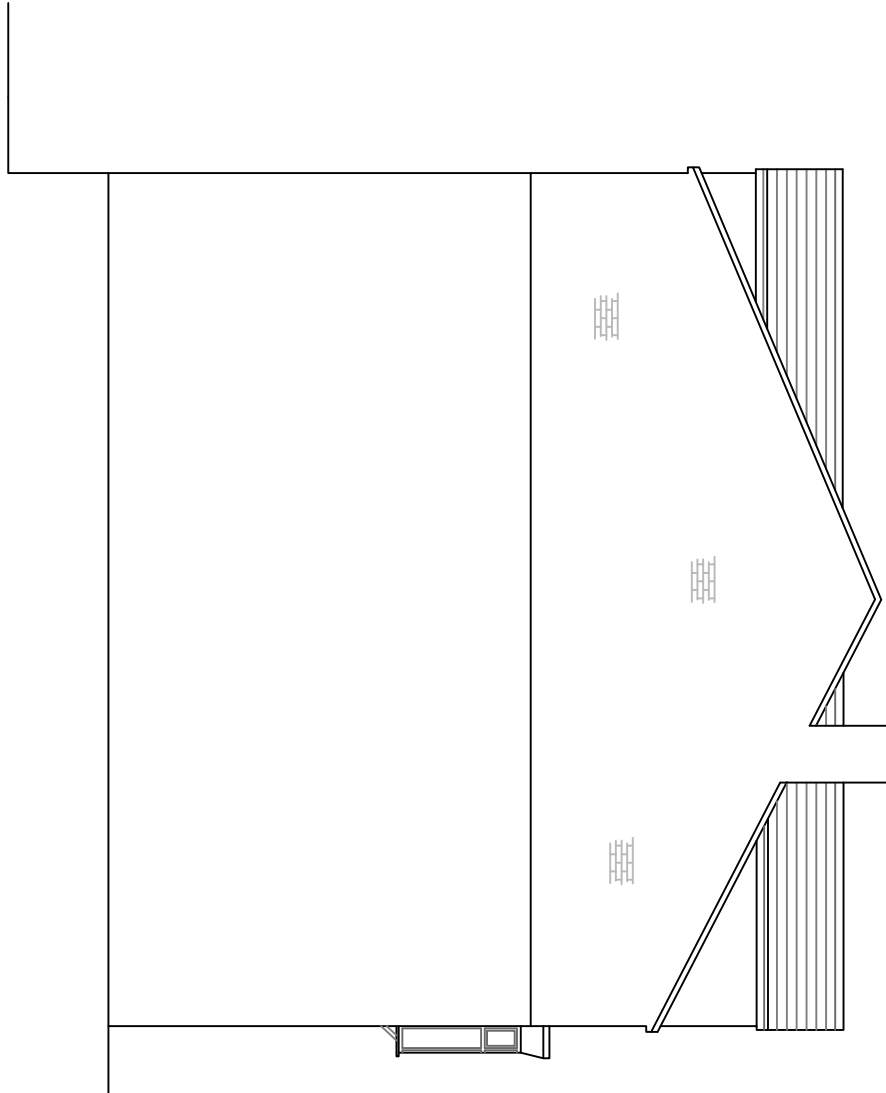


EXISTING SIDE ELEVATION 1:100

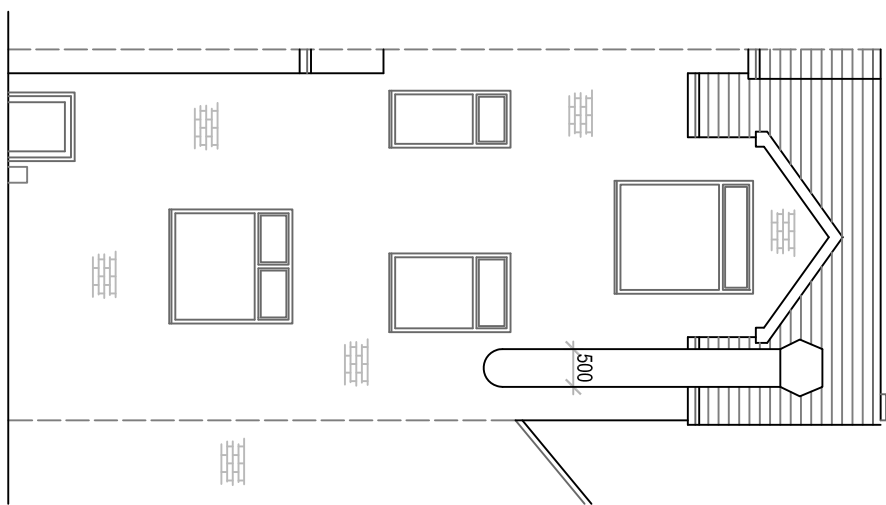

PROPOSED REAR ELEVATION 1:100


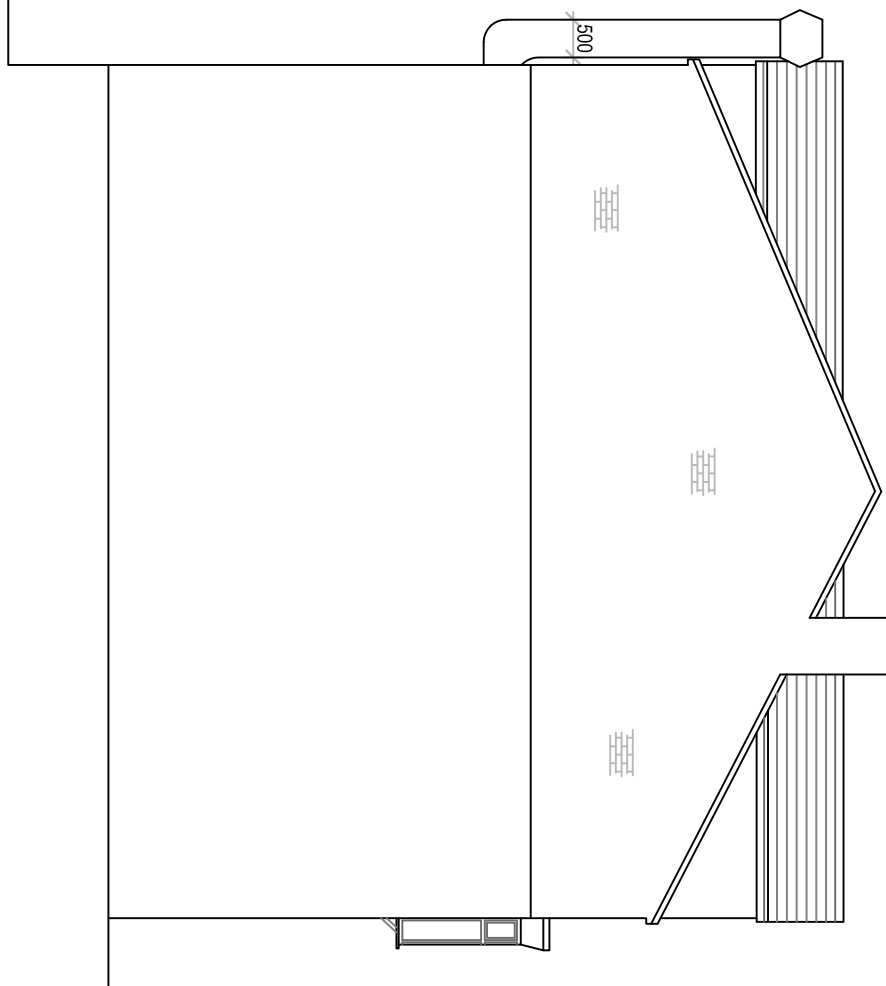


PROPOSED SIDE ELEVATION 1:100

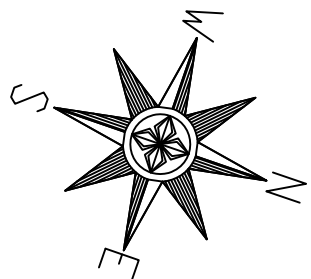


SCALE 0 2 4 6 8 10
0M 10M

EXISTING SITE PLAN 1:200

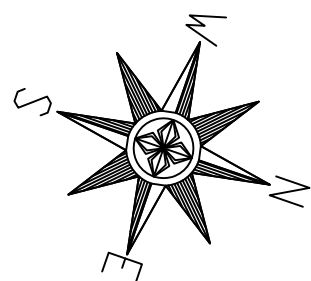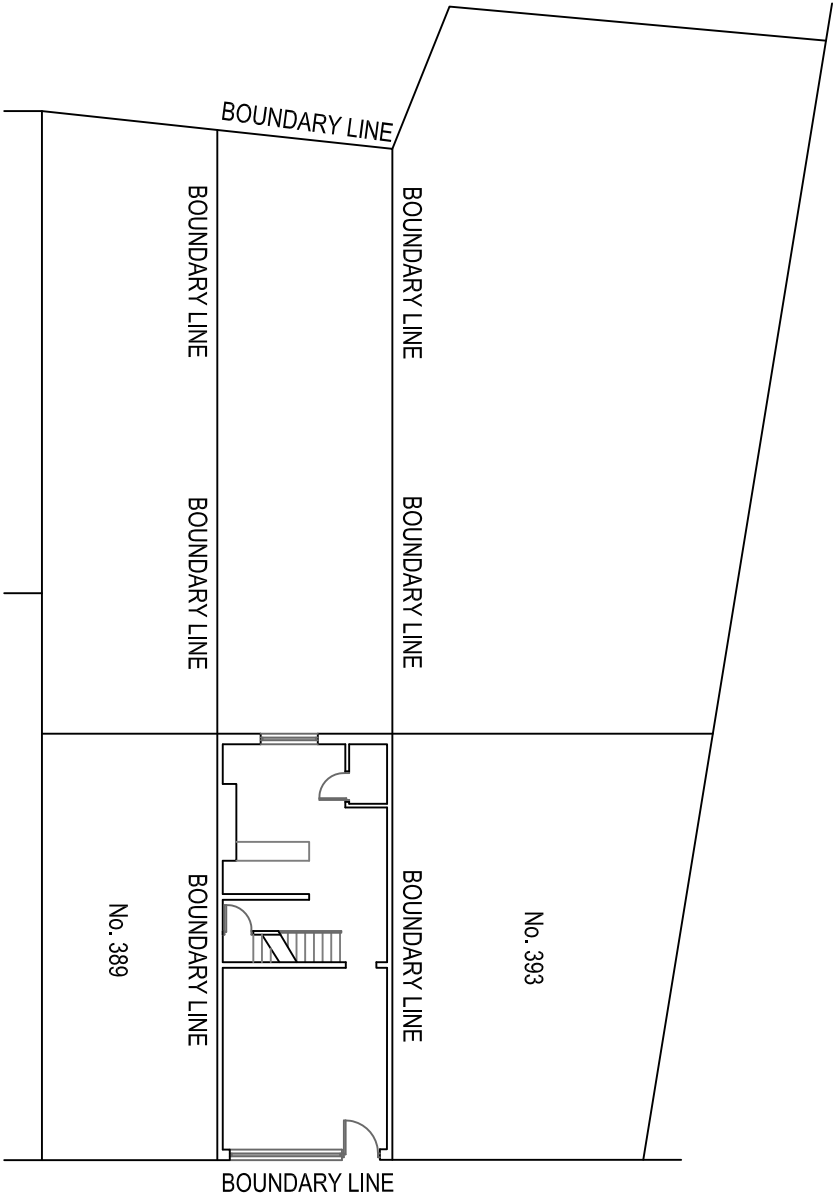

SCALE 0 2 4 6 8 10
0M 10M

PROPOSED SITE PLAN 1:200

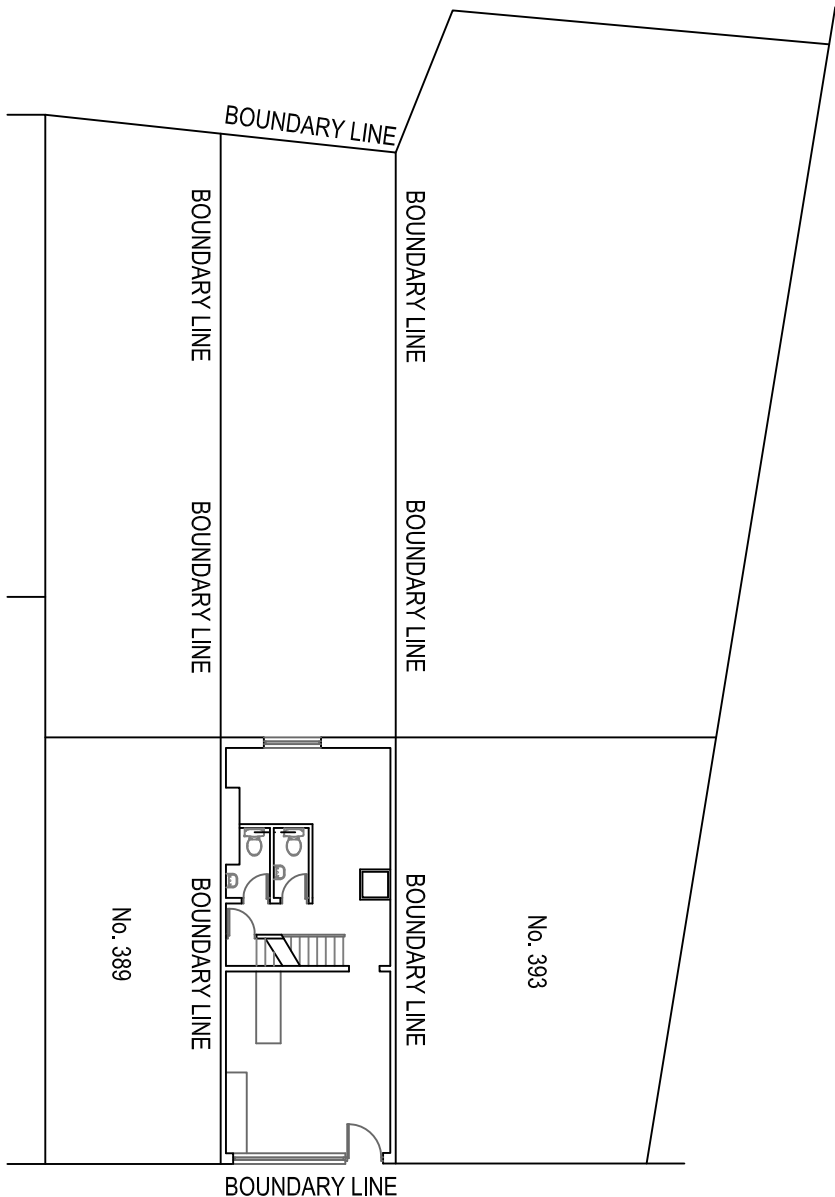

REV A General amendments

391 Bury New Road
Prestwich
M25 1AW

Existing & Proposed Plans
and Elevations

Drawn: CDW
Scale: 1:100 & 1:200 @ A1
Date: July 2024

2902_PRE_01_Planning_Rev_A

CDWP
CD Wilkinson Plans

tel: 07967 522401 email: chris@cdwilkinsonplans.co.uk
5 Highmeadow, Manchester, M26 1YN