


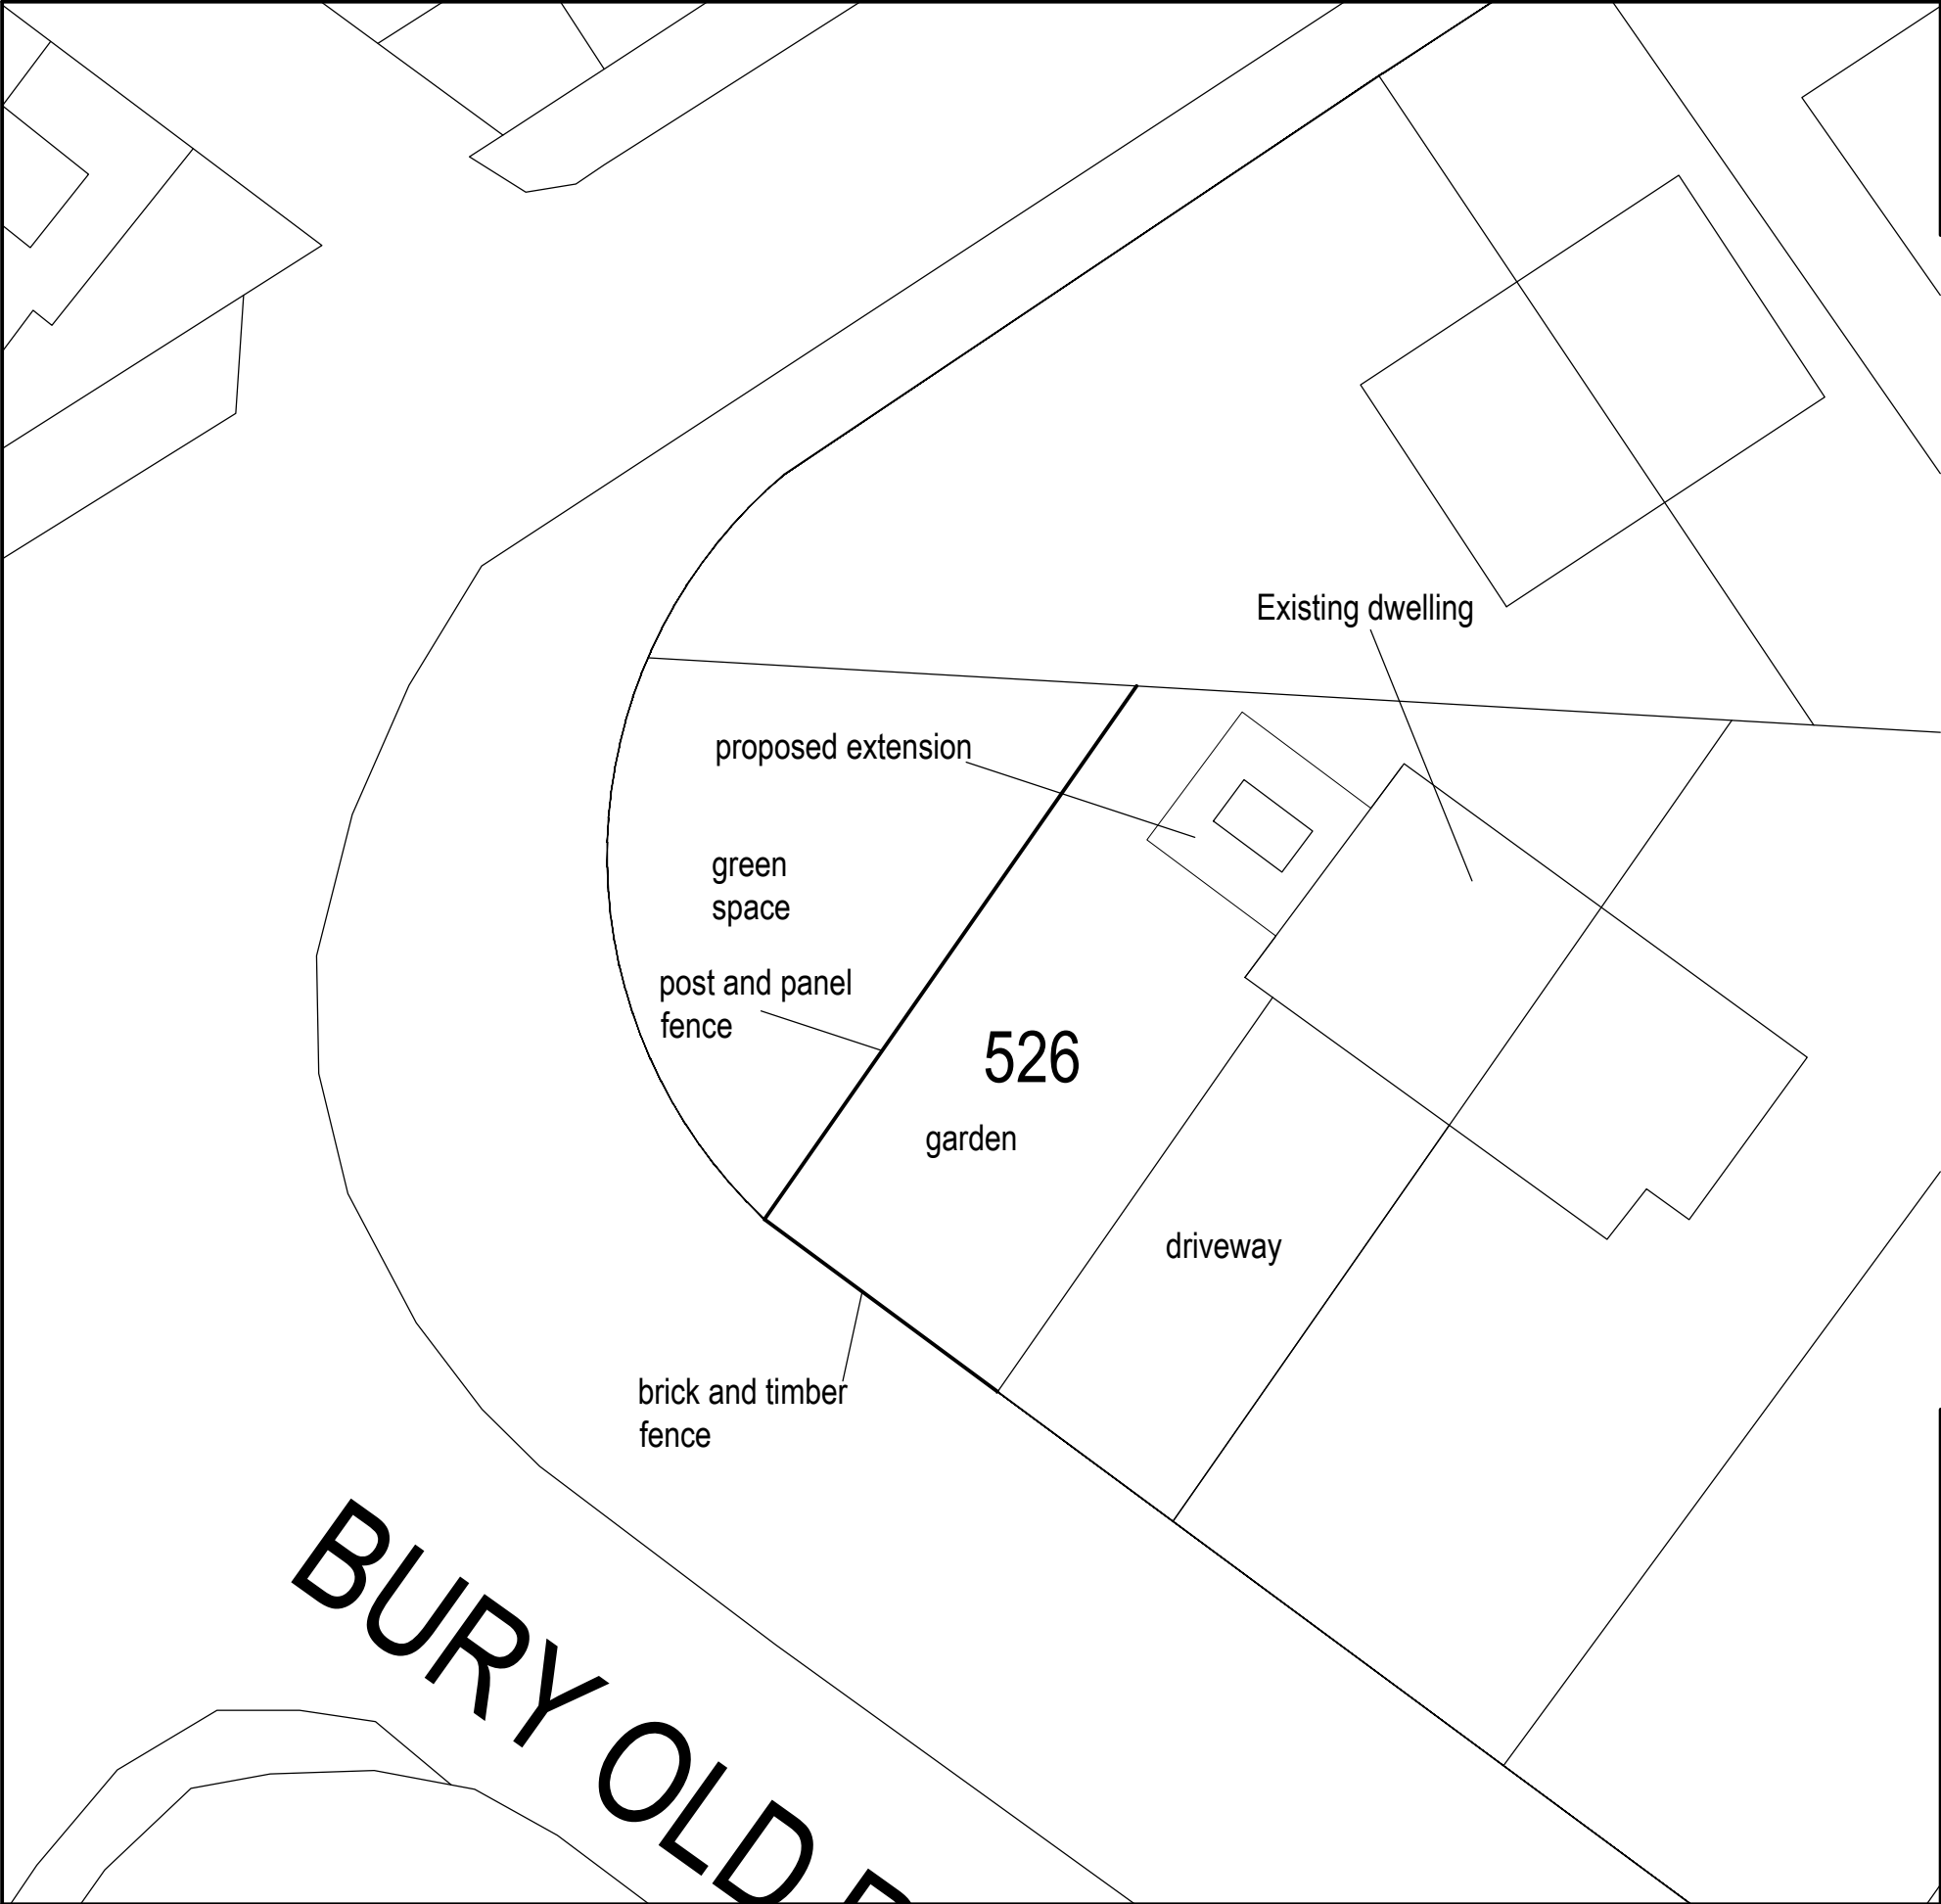

NOTE  
All errors, omissions, discrepancies should be reported to the originator immediately.  
All dimensions to be checked before site fabrication by the contractor, his sub-contractor or supplier.  
Do not scale plans - use figure or grid dimensions where given.  
Any deviation from the drawing to be reported to the originator immediately.

Drawing issue status:  
PRELIMINARY ☐ CLIENT APPROVAL ☐ PLANNING ☐  
BUILDING REGS ☐ TENDER ☐ CONSTRUCTION ☐ AS-BUILT ☐

|                                             |            |                                                  |                |
|---------------------------------------------|------------|--------------------------------------------------|----------------|
|                                             |            |                                                  |                |
| REV                                         | DATE       | DESCRIPTION                                      |                |
|                                             |            |                                                  |                |
| PROJECT                                     |            | CLIENT                                           |                |
| Single Storey extension to side of dwelling |            | Mr and Mrs Collins<br>526 Bury Old Road, M25 3DF |                |
| SUBJECT                                     |            | SHEET SIZE                                       | DATE SCALE     |
| Proposed Site Plan                          |            | A3                                               | 18.04.20 1:200 |
| PROJECT NR                                  | DRAWING NR | REV                                              | DRAWN CHECKED  |
| -                                           | BR-04      | -                                                | -              |