

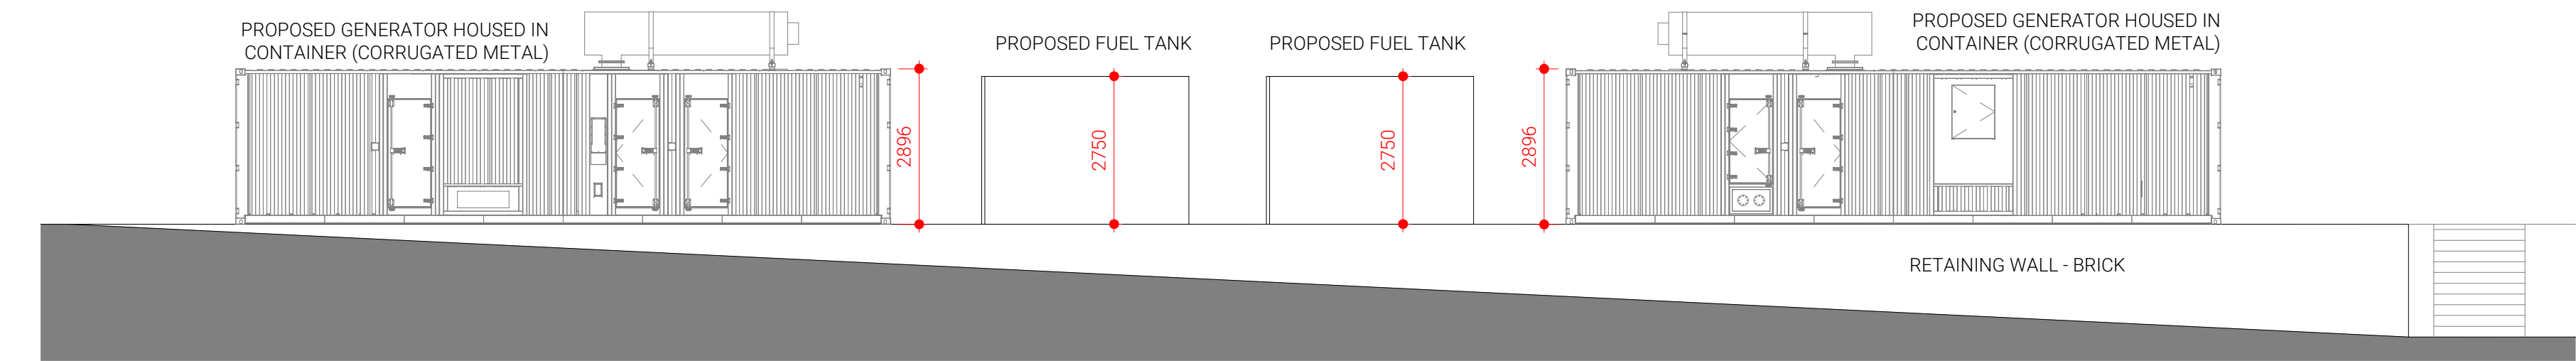




1 Proposed Elevation - North (No Fencing)
1 : 100

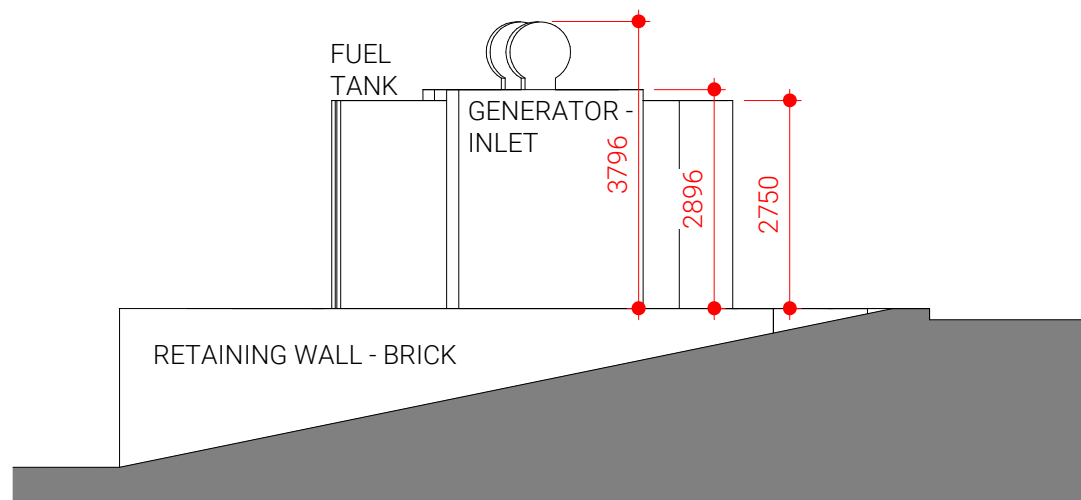




3 Proposed Elevation - South (No Fencing)
1 : 100

 

2 Proposed Elevation - East (No Fencing)
1 : 100

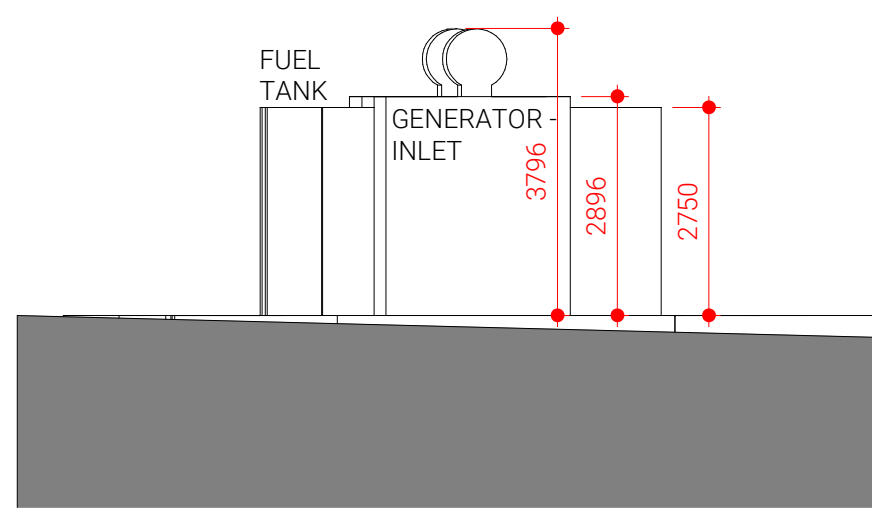 

4 Proposed Elevation - West (No Fencing)
1 : 100

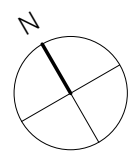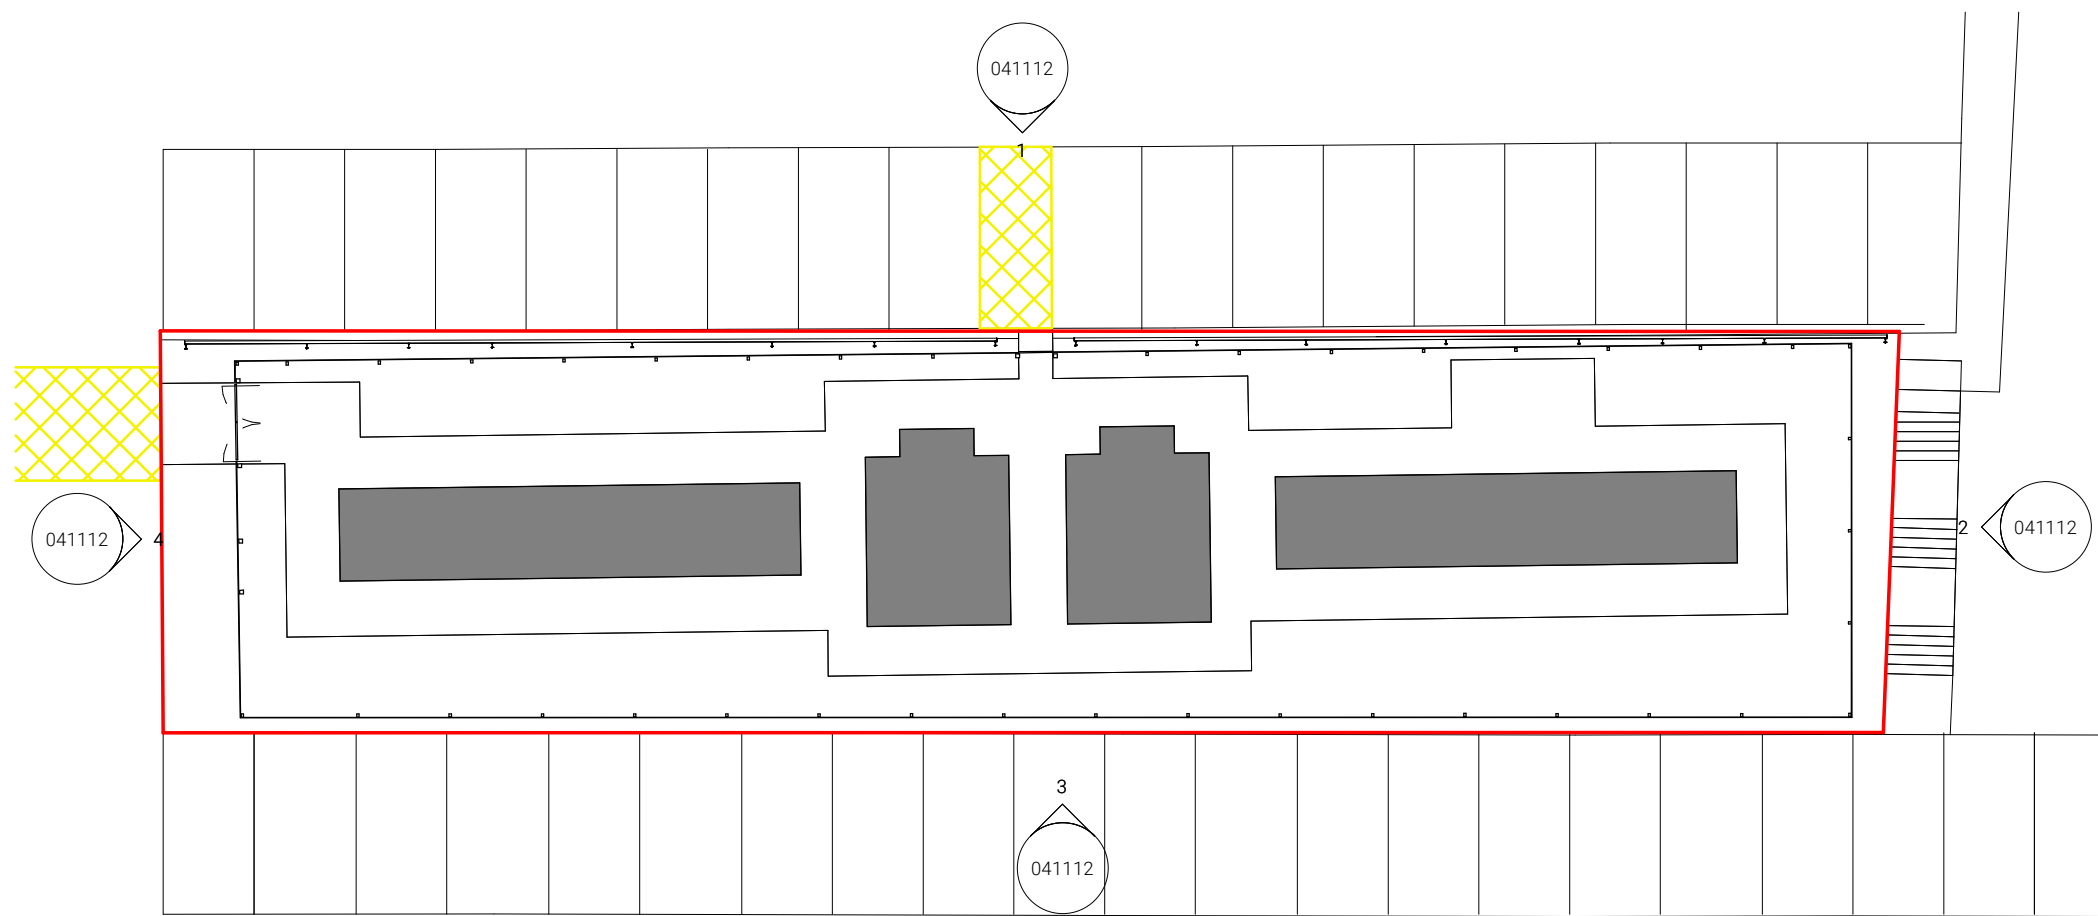 

Proposed General Arrangement Plan
1 : 200

GENERAL NOTES:

1. All boundaries, dimensions and levels are to be checked on site before construction and any discrepancies reported to the Architect / Designer.
2. Partial Service: Any discrepancies with site or other information is to be advised to the Architect / Designer and direction and / or approval is to be sought before the implementation of the detail.
3. Block and site plans are reproduced under license from the Ordnance Survey.
4. Do not scale this drawing.
5. For the purpose of coordination, all relevant parties must check this information prior to implementation and report any discrepancies to the Architect / Designer.

P01
REV
Further PLANNING ISSUE

19.02.24
DATE
MA
REV BY
SB
CHK BY

CLIENT
Northern Care Alliance

PROJECT
Substation 1 Upgrade Works, Fairfield General Hospital

DRAWING
Proposed Elevations - Generators (No Fencing)

SCALE
As indicated @ A1

PROJECT REFERENCE
159524
DAY REFERENCE
1595-24
DRAWN BY
MA
FIRST ISSUED
01/15/24

ORIGIN
DAY
VOLUME
V1
LEVEL
ZZ
TYPE
DR
ROLE
A
NUMBER
041112
REVISION
P01

SUITABILITY
S3
DRAWING STATUS
PLANNING

DAY

DAY Architectural Ltd.
Studio 1, Lancaster Buildings
77 Deansgate, Manchester, M3
2BW
T: 0161 834 9703
W: www.day-architectural.com