


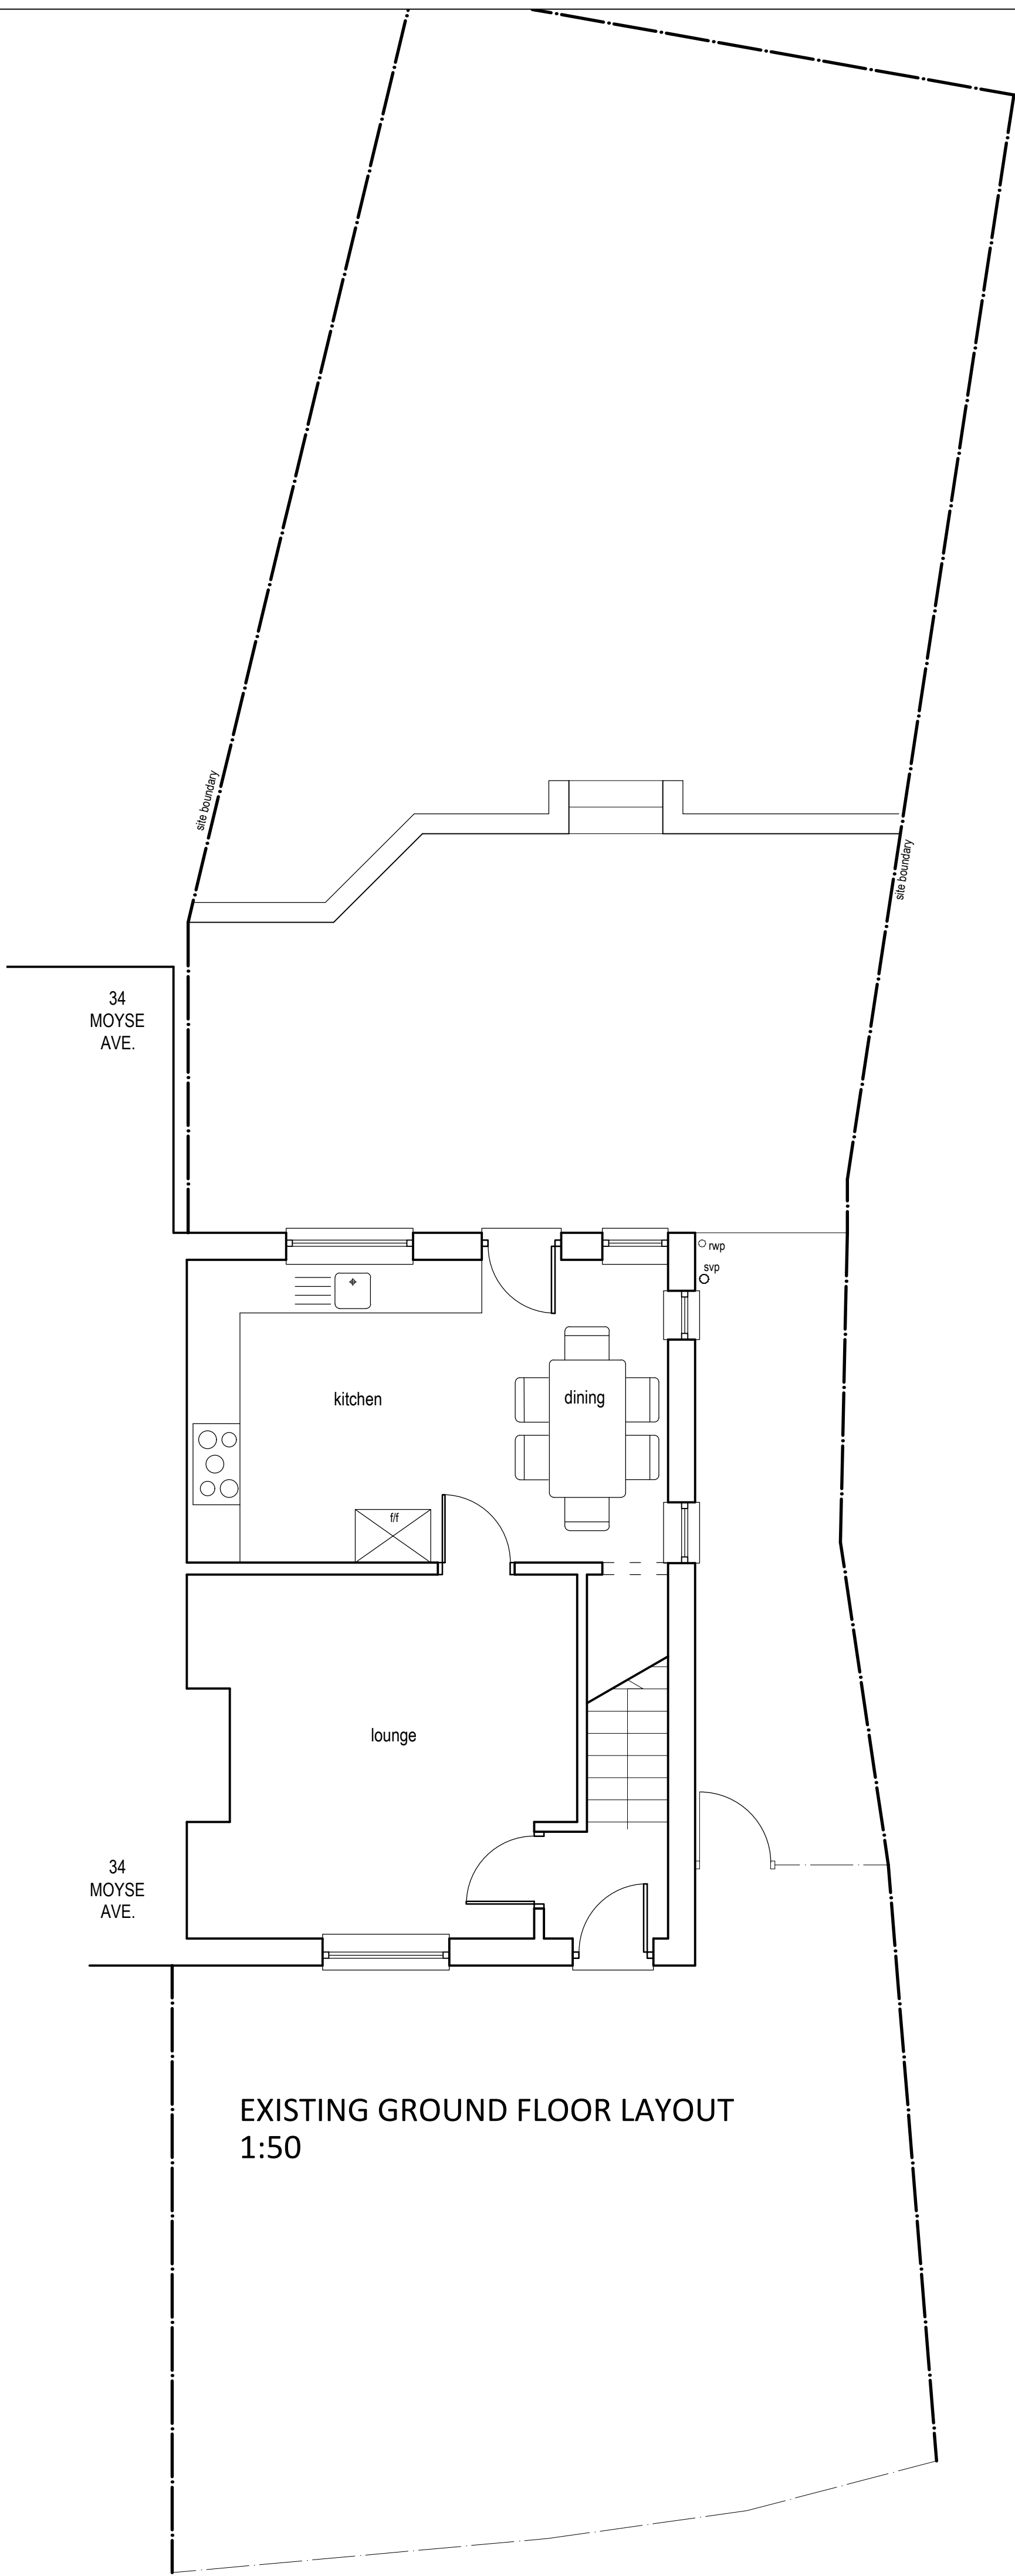


EXISTING GROUND FLOOR LAYOUT
1:50



EXISTING FRONT ELEVATION
1:50



EXISTING REAR ELEVATION
1:50

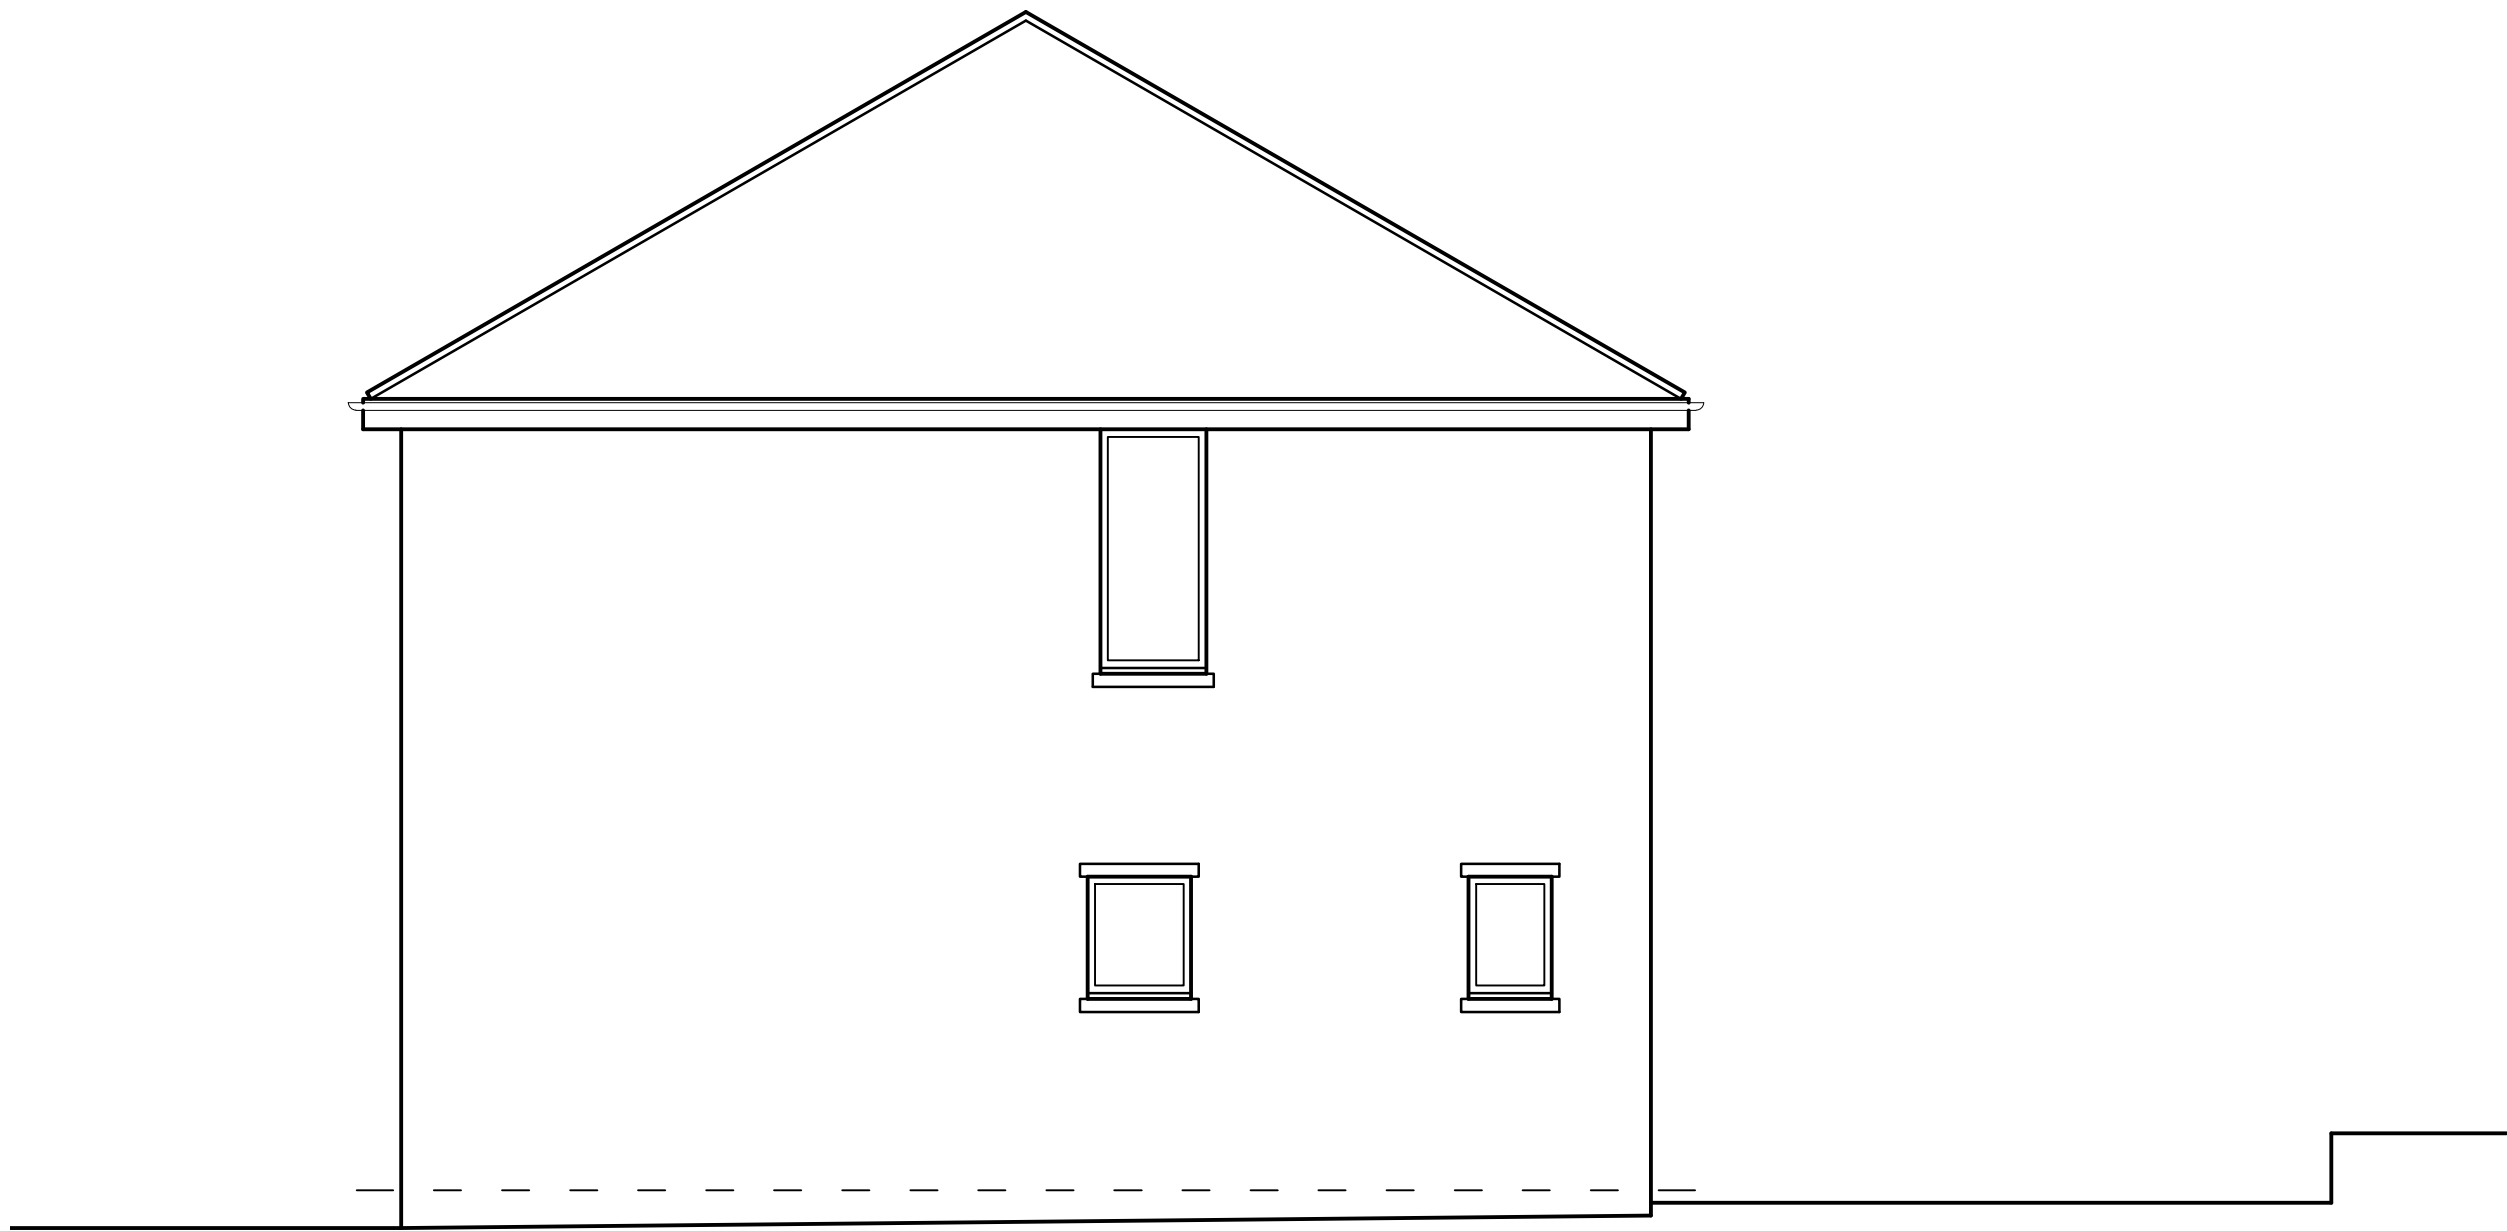

EXISTING SIDE ELEVATION
1:50

- NOTES:**
- This drawing is copyright. No unauthorised copying of drawing without the express permission of the author.
 - Do not scale from prints. Use figured dimensions only.
 - Contractors to check all dimensions on site prior to commencement of works.
 - All works to be carried out in accordance with current statutory Health and Safety Regulations.
 - This drawing is to be read in conjunction with all relevant consultants' and / or specialist' drawings / documentation and any discrepancies or variations are to be notified to the Principal Designer prior to affected works commencement.

Rev:	Date:	Notes:
Title: PROPOSED SINGLE STOREY REAR EXTENSION: EXISTING LAYOUT & ELEVATIONS		
Site Address: 36 MOYSE AVENUE, WALSHAW, BL8 3BL		
Client: Mr & Mrs BAKER	Date: MAY 2022	Revision:
Dwg. Ref.: BAK/22/100	Scale: 1:50 @ A1	