



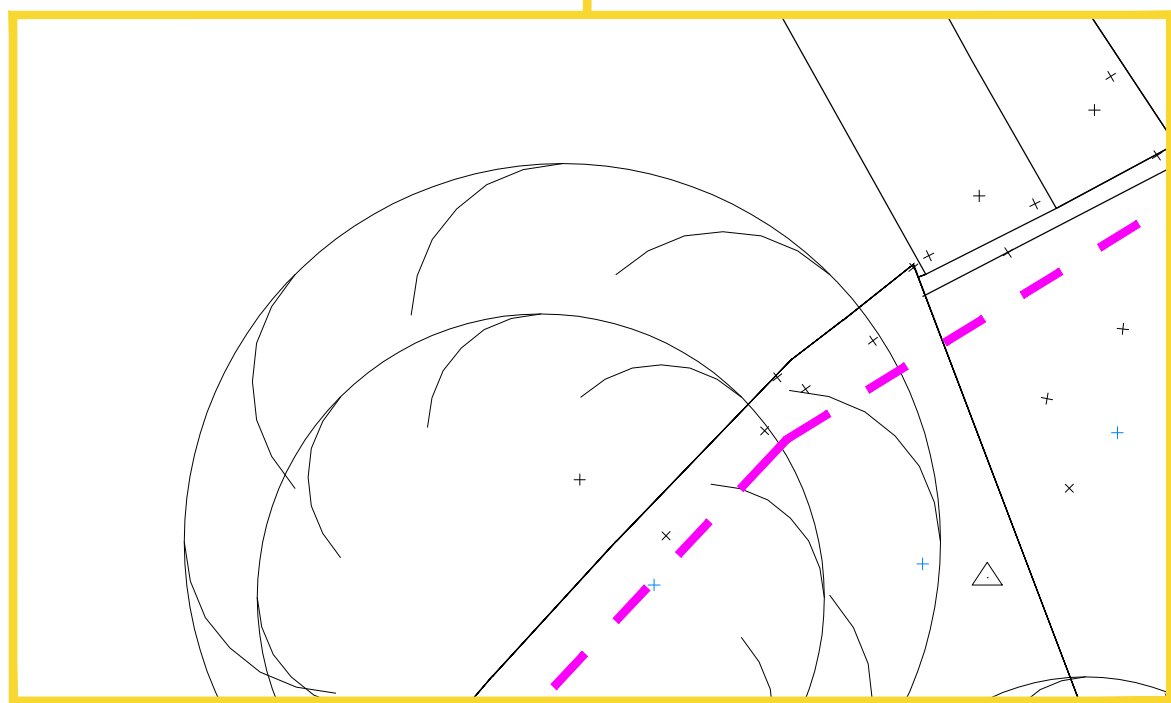

DETAIL 1: NORTHERN POINT OF SITE

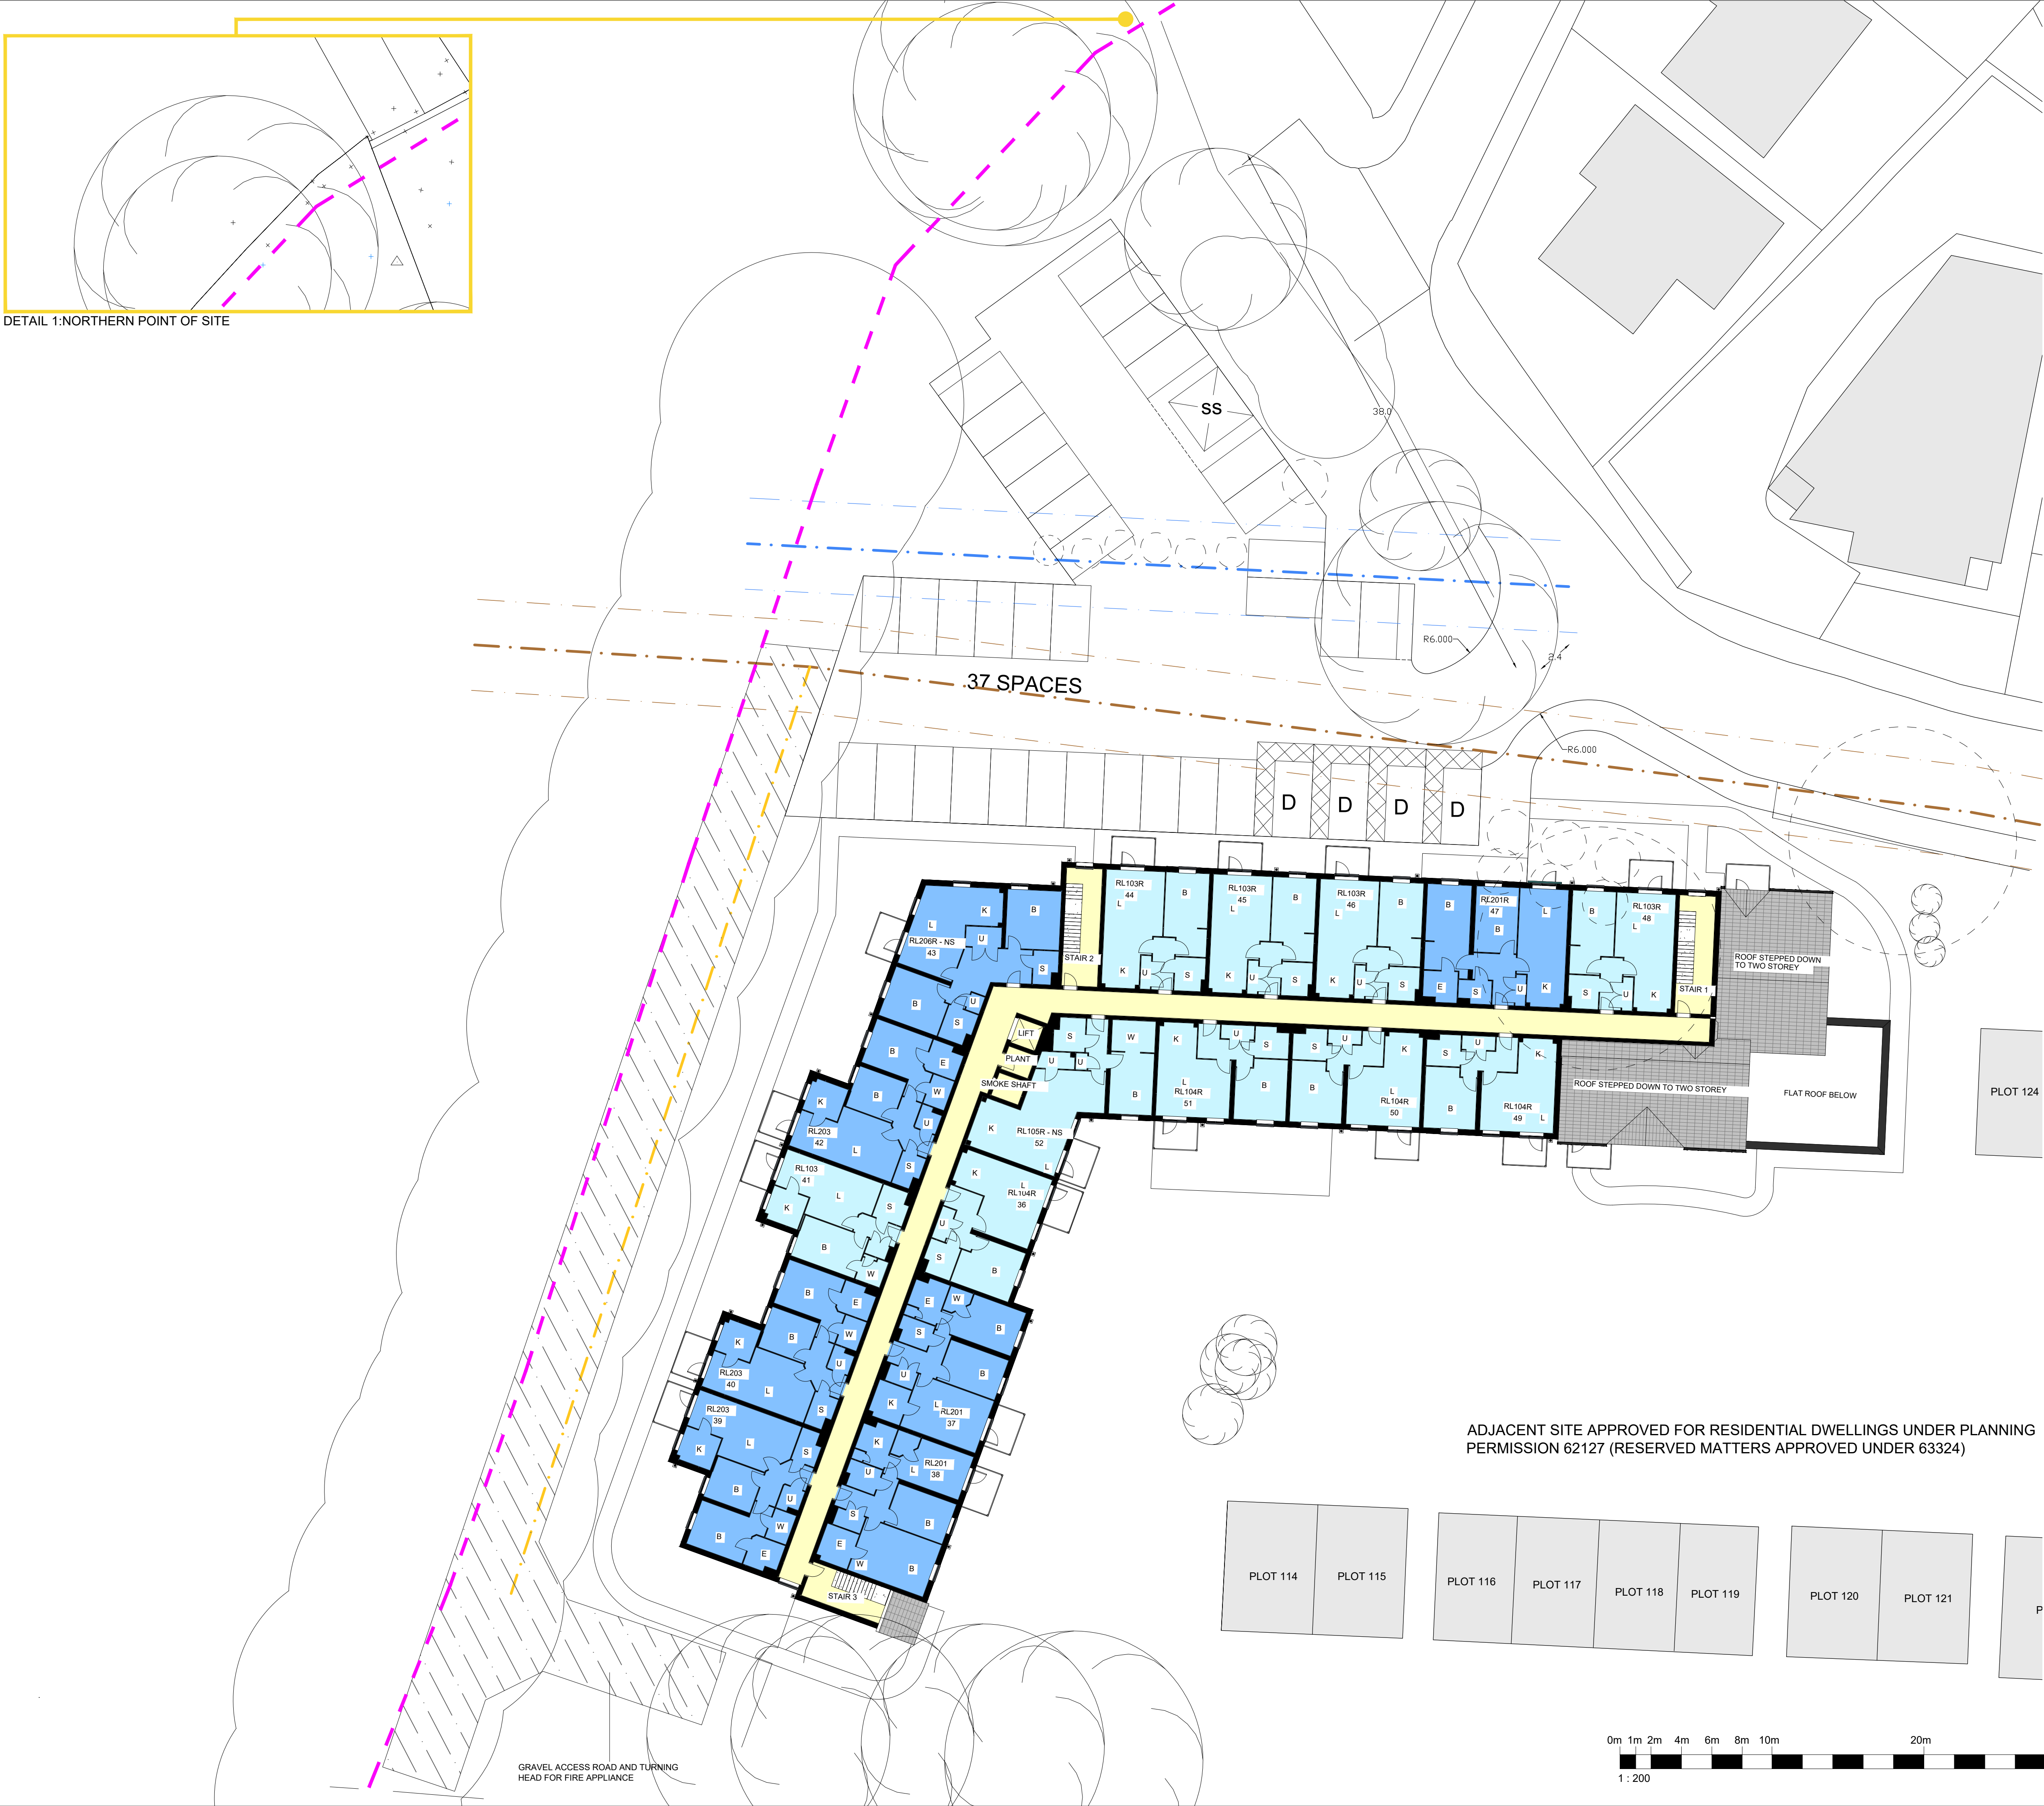

REVISIONS			
REV	COMMENTS	BY	DATE
PL1	PLANNING SUBMISSION	GO	23/06/24
PL2	TRACKING ADDED TO DRAWING PARKING SPACE REMOVED	JW	25/06/24

NOTE
Please refer to accompanying NDSS schedule for apartment compliance

ACCOMMODATION SCHEDULE		MIX
GROUND FLOOR		1 BED 58%
1 BED 5		2 BED 42%
2 BED 7		
FIRST FLOOR		
1 BED 11		
2 BED 6		
SECOND FLOOR		
1 BED 10		
2 BED 8		
TOTAL = 52		

KEY

- PUBLIC RIGHT OF WAY
- EXISTING FOUL WATER PIPE WITH 6M EASEMENT
- EXISTING SURFACE WATER PIPE WITH 6M EASEMENT
- EXISTING FOUL WATER PIPE TO BE CLOSED OFF AND ABANDONED
- TREE'S TO BE REMOVED
- GRAVEL ACCESS ROAD AND TURNING HEAD FOR FIRE APPLIANCE
- EXISTING TREES

KEY
B = BEDROOM
L = LOUNGE
K = KITCHEN
U = UTILITY
S = SHOWER ROOM
E = ENSUITE
W = WARDROBE

mck commercial design
architecture | building surveying | urban design
burnaby villa ■ 48 walling street road ■ fulwood ■ preston ■ p12 8pp
tel: 01772 774510 fax: 01772 774511 email mck@mckassociates.co.uk

Our Ref.

McCarthy Stone
Life, well lived

Project Title
**FORMER FAIRWAYS LODGE
GEORGE STREET
PRESTWICH**

Drawing Title
PROPOSED SITE PLAN SHOWING SECOND FLOOR

Ordnance Survey © Crown Copyright 2023. All rights reserved. Licence number 10002832

Scale@A1	1:200	Date	25/01/24
Drawn	GO	Checked	PS
Drawing No.	NO -2953 -03- AC -PL06.2.PL3		
Division	Project No	Stage	Discipline
		Number	Revision

© McCarthy & Stone Retirement Lifestyles Limited
all dimensions to be checked on site prior to commencement of work and any discrepancy shall be immediately reported and resolved prior to work commencing. This drawing is to be read in conjunction with all relevant drawings and specifications relating to the job whether or not indicated on this drawing.
copyright reserved to mck associates ltd, and this drawing may not be used or reproduced without prior written consent.