



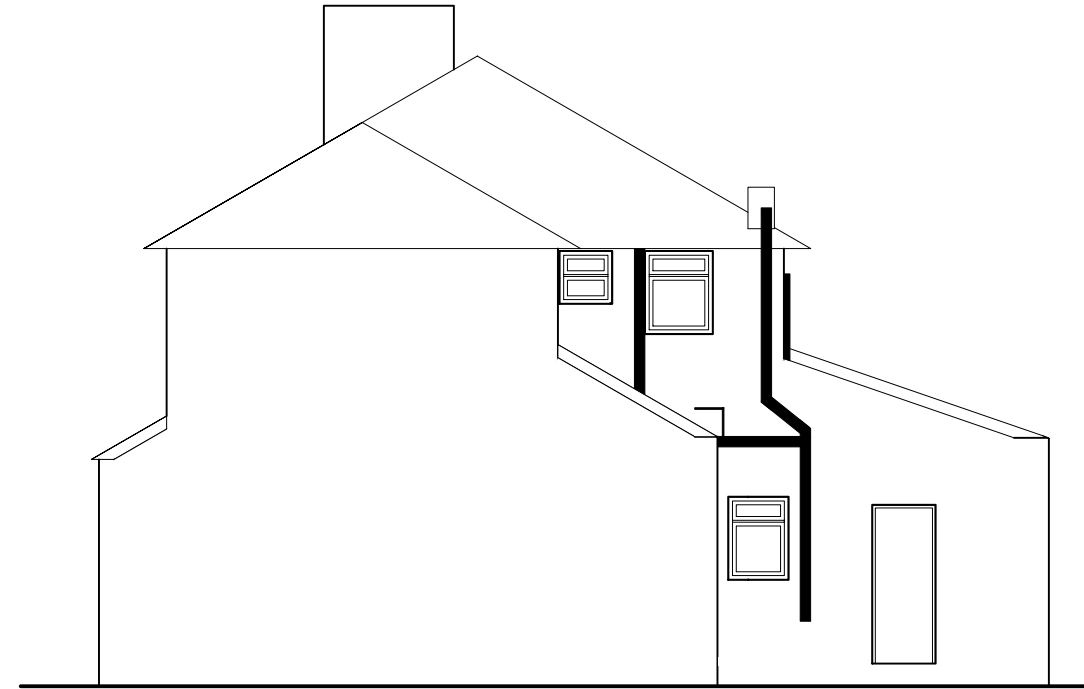


1 Existing Front Elevation
Scale: 1:100

2 Existing Side Elevation
Scale: 1:100

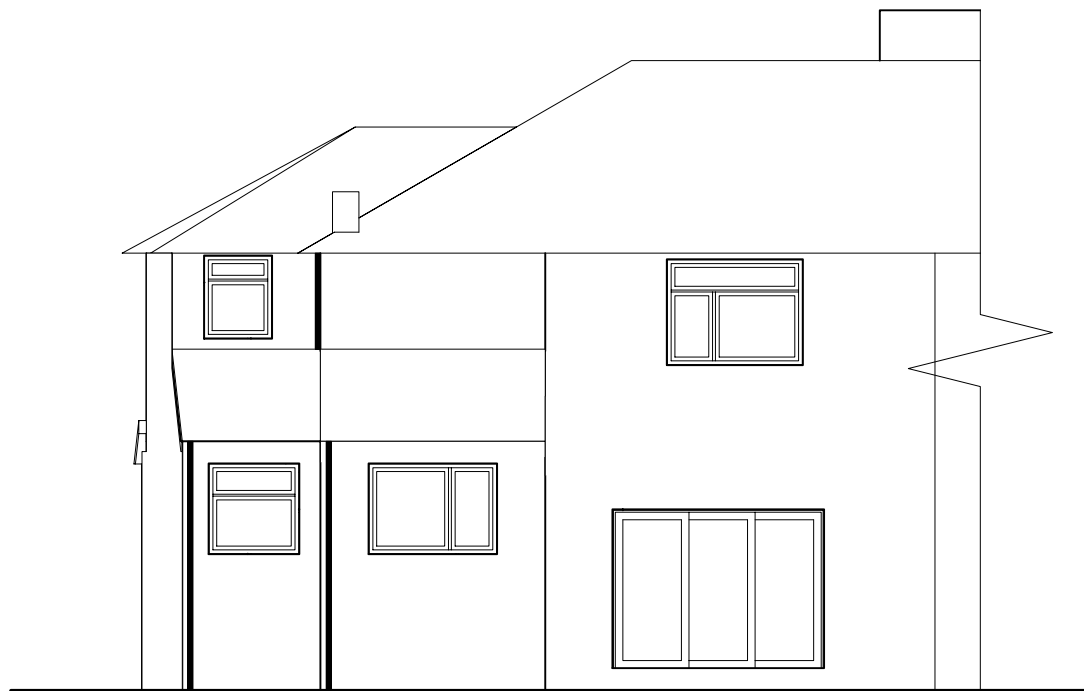

3 Existing Rear Elevation
Scale: 1:100

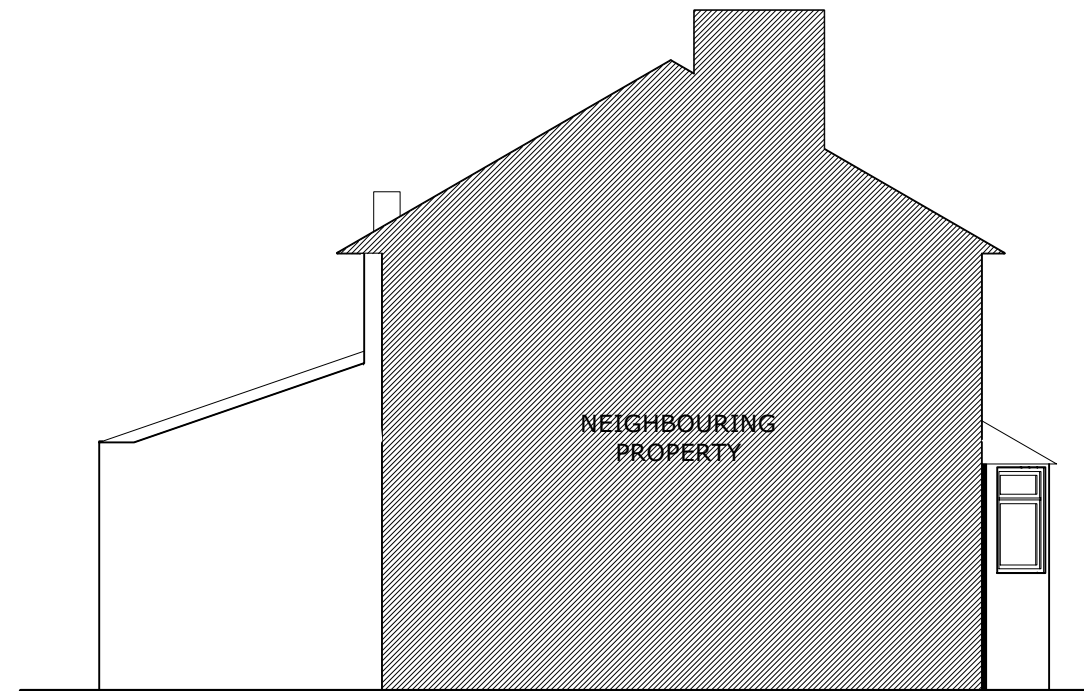

4 Existing Side Elevation
Scale: 1:100

P01 26/08/2025 For Planning

DO NOT SCALE FROM DRAWINGS.

Client
Sara & Uri Green

Address
34 Lichfield Drive
M25 0HX

Project
23061

Drawing
Existing Elevations

DEWSIDGE

Email: info@dewside.com
Tel: 020 8455 7455

Scale
1:100 @ A3

Date
26/08/2025

Dwg No.
23061-DEW-00-DR-B-00200

Rev: P01

