
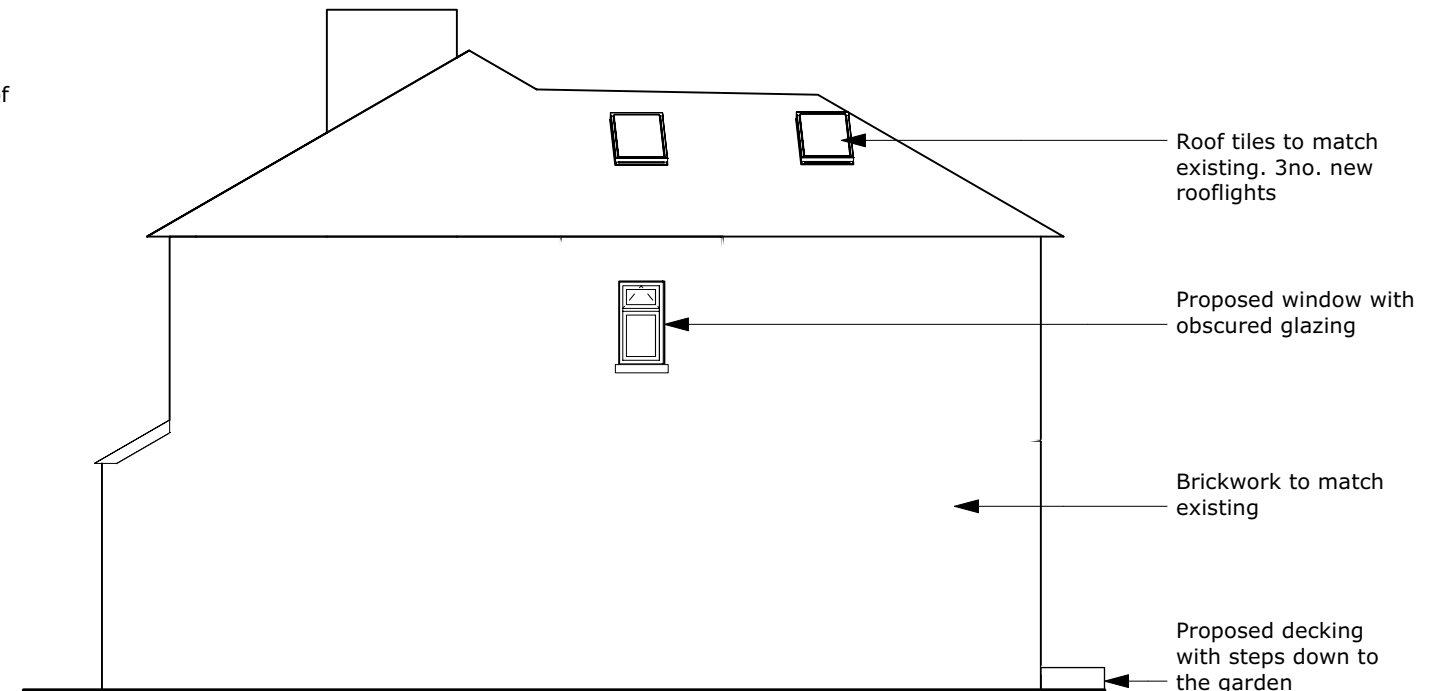


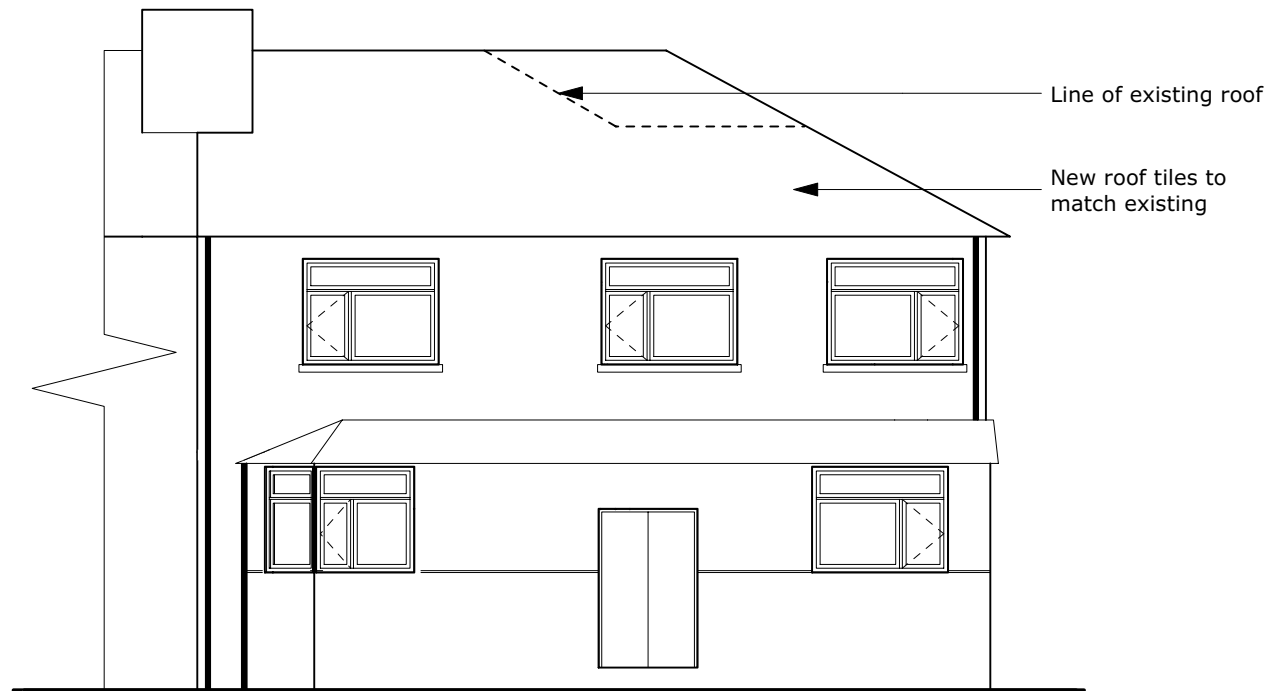

1 **Proposed Front Elevation**

Scale: 1:100


2 **Proposed Side Elevation**

Scale: 1:100



3 **Proposed Rear Elevation**

Scale: 1:100

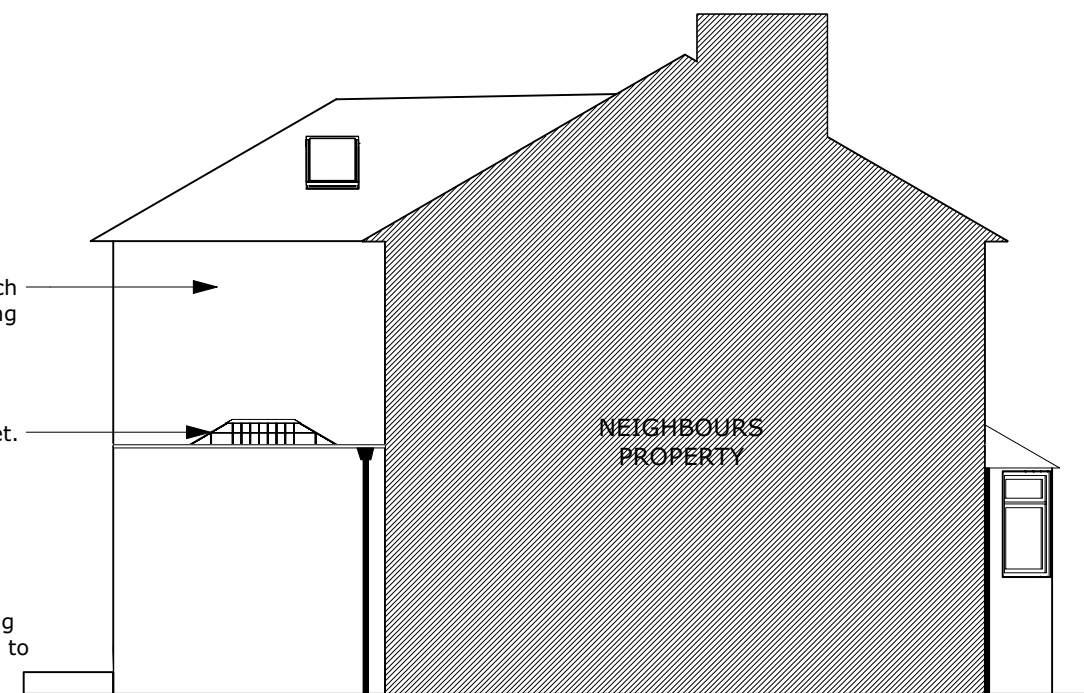

4 **Proposed Side Elevation**

Scale: 1:100

P01 26/08/2025 For Planning

DO NOT SCALE FROM DRAWINGS.

Client
Sara & Uri Green

Address
**34 Lichfield Drive
M25 0HX**

Project
23061

Drawing
Proposed Elevations

DEWSIDE

Email: info@dewside.com
Tel: 020 8455 7455

Scale
1:100 @ A3

Date
26/08/2025

Dwg No.
23061-DEW-00-DR-A-00200

Rev: P01

