




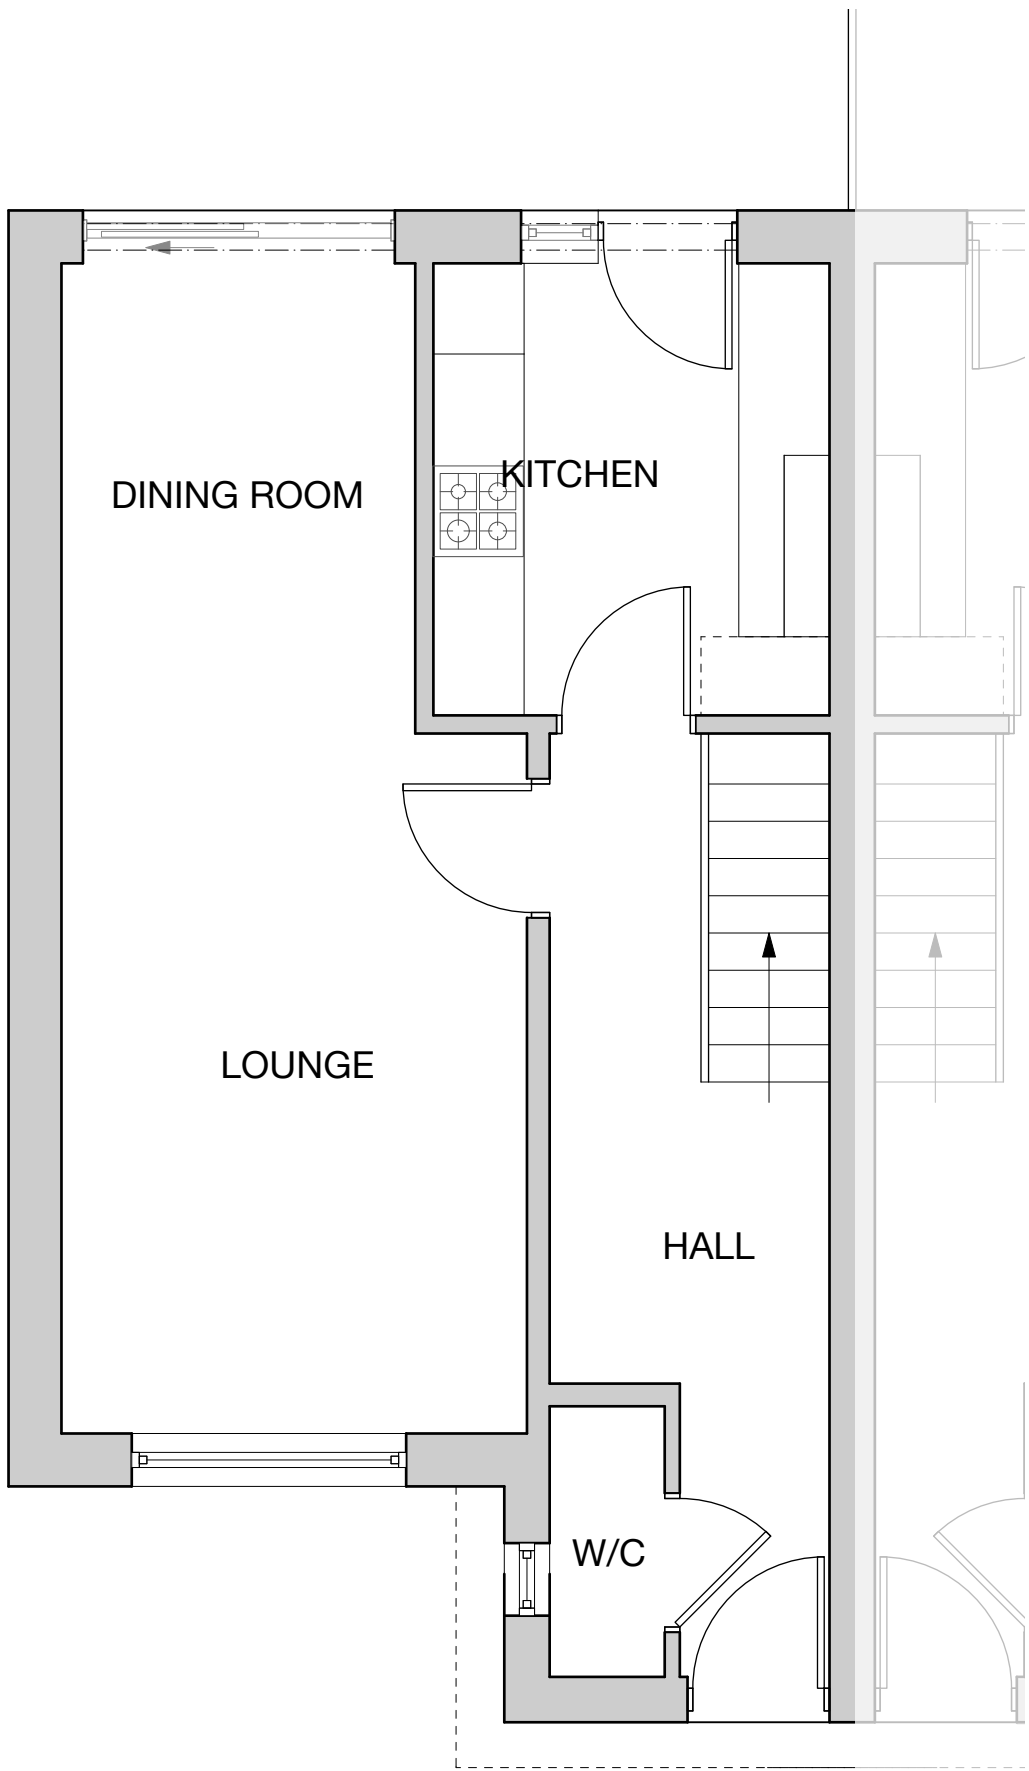


LOCATION PLAN
SCALE 1:500

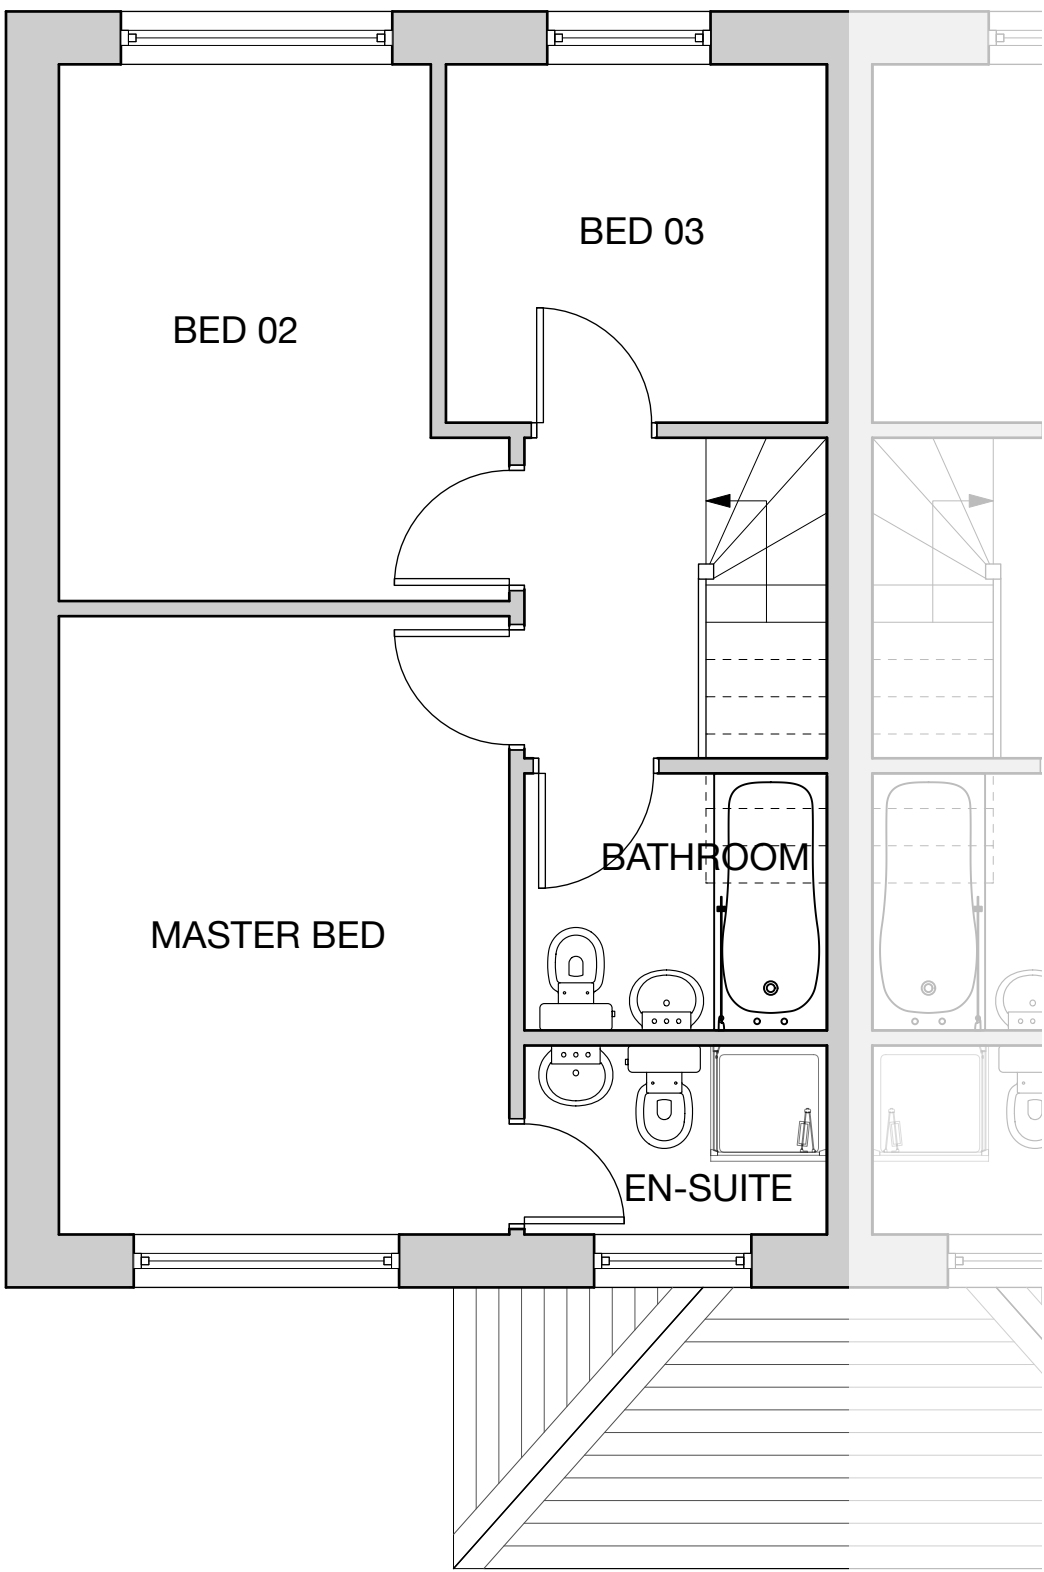

GROUND FLOOR PLAN
SCALE 1:50

 


FIRST FLOOR PLAN
SCALE 1:50

 

FRONT ELEVATION
SCALE 1:50



REAR ELEVATION
SCALE 1:50

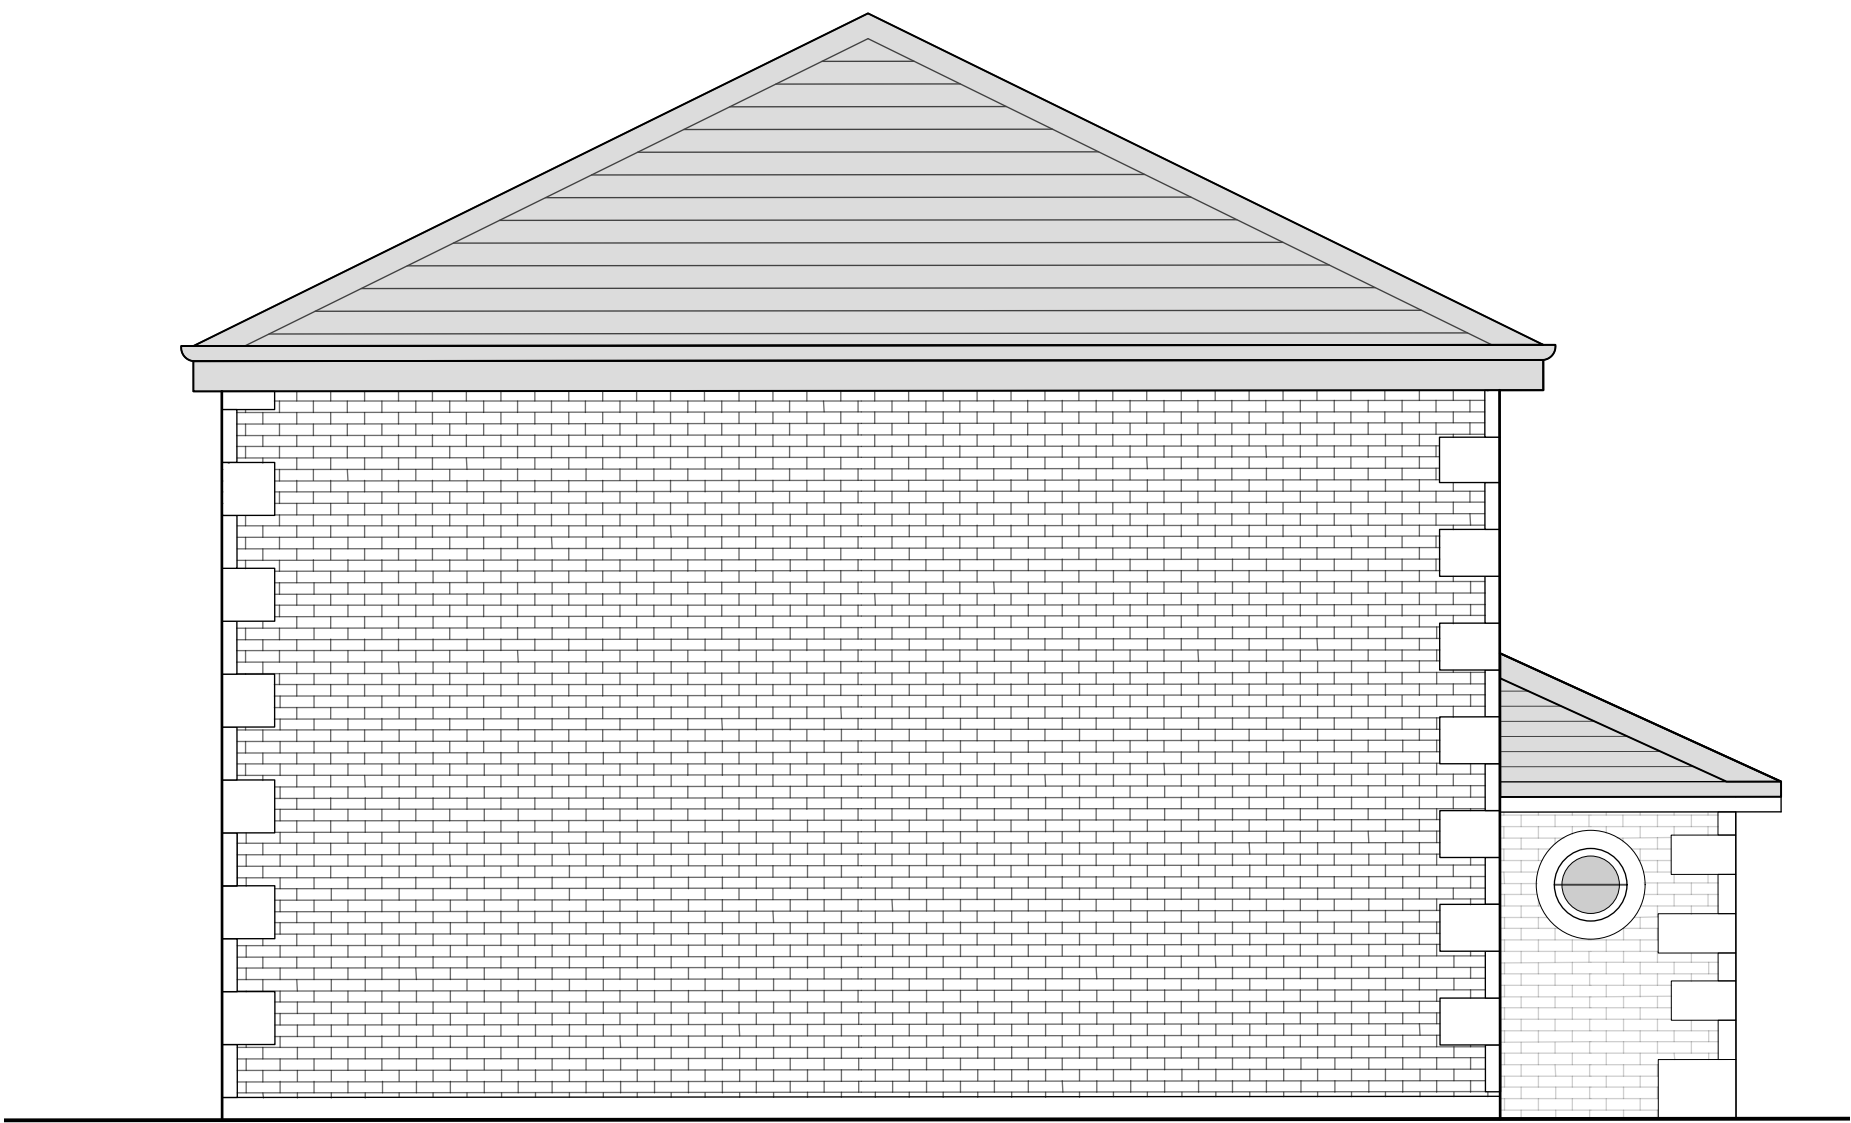

SIDE ELEVATION
SCALE 1:50

Revision
Project
Change of Use CLASS
Address
9 Woodhill Vale,
Bury, BL8 1AH
Client
Prosperity Childrens Services Ltd
Drawing
Existing



www.storah.com mail@storah.com 01706 813214
Scale Sheet Size Date Drawn
1:200 ISO A1 Apr 24 MB

Drawing Number Revision

25-055 - 010