


VISUAL SCALE 1:100 @ A3

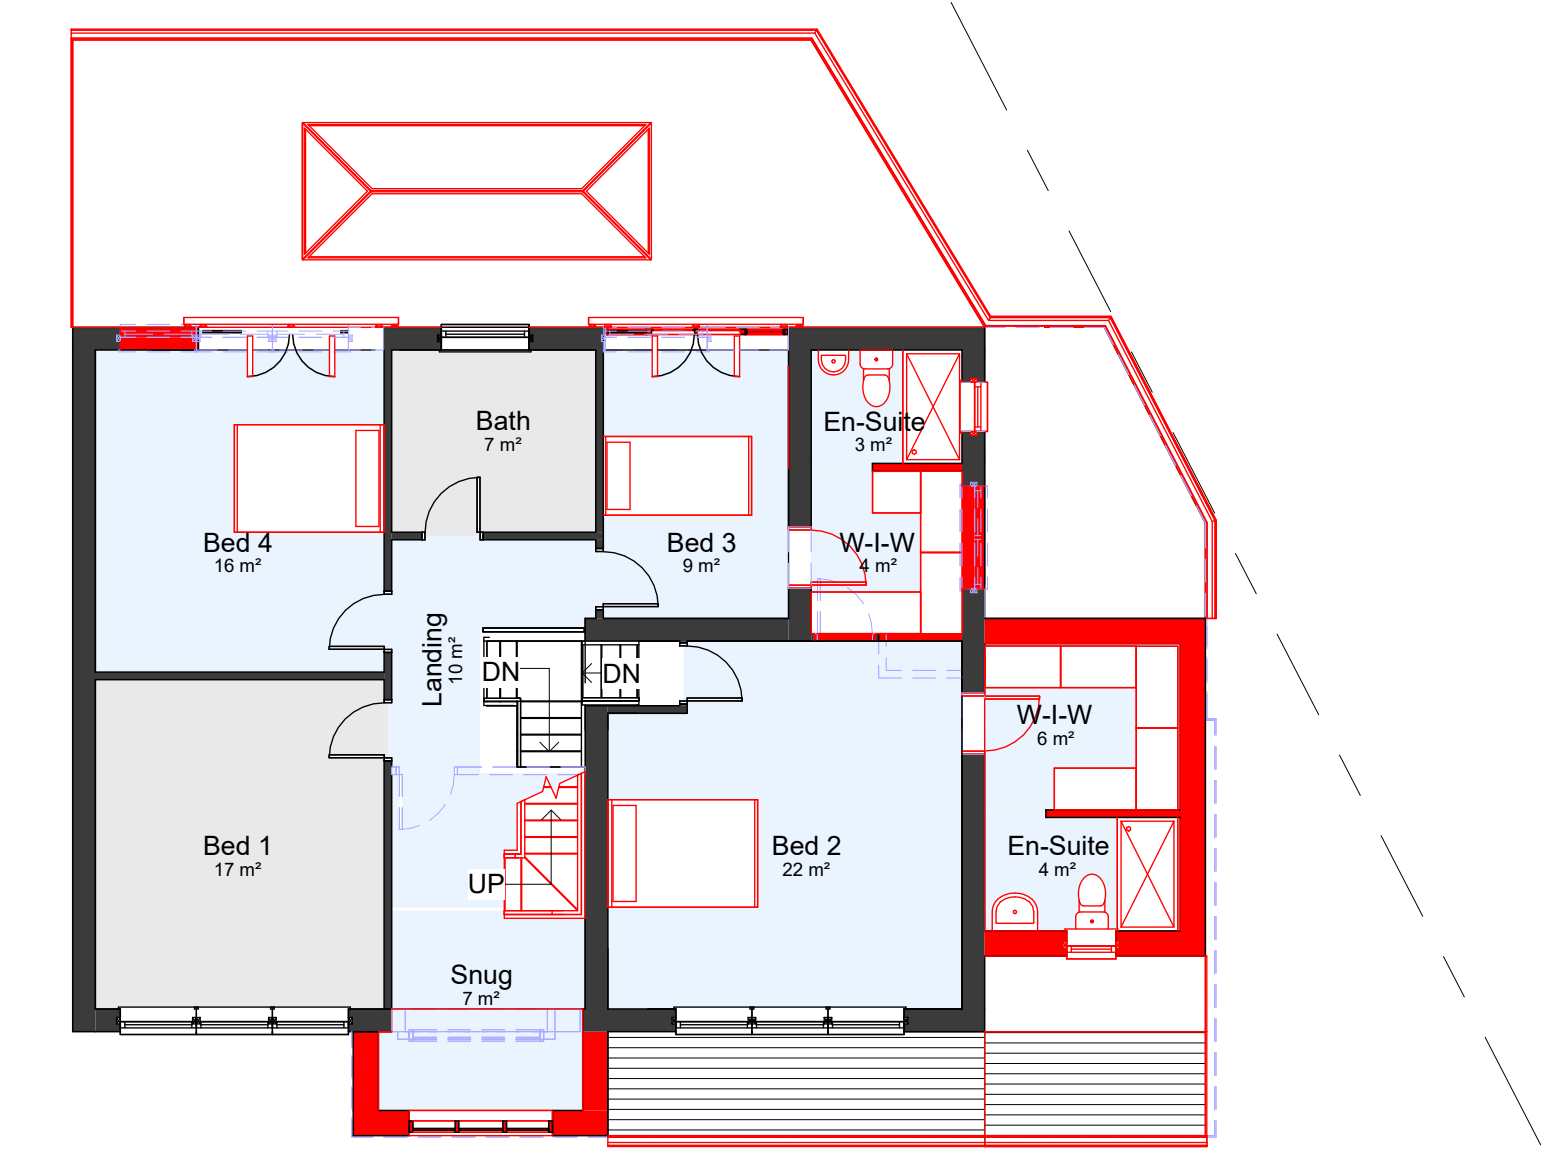

01-P-First Floor  
1 : 100

COPYRIGHT © ALL RIGHTS RESERVED BY VIKAS ALYAS LTD. DO NOT SCALE FROM DRAWING. DRAWING INDICATES DESIGN INTENT ONLY. REPORT ANY DISCREPANCIES TO CLIENT / VA LTD. NOT TO BE USED FOR CONSTRUCTION UNLESS STATED SO. TO BE READ IN CONJUNCTION WITH OTHER DRAWINGS OR SPECIFICATION WHERE PROVIDED.

ARCHITEK

BUILDING DESIGN CONSULTANCY

0161 511 8479

vikas@architek.uk  
916 Stockport Road, Levenshulme, Manchester, M19 3AB

| No. | Description       | Date       |
|-----|-------------------|------------|
| P1  | Issue to Planning | 29.07.2025 |
|     |                   |            |
|     |                   |            |
|                                                             |                  |                                                 |  |                    |                        |                         |     |
|-------------------------------------------------------------|------------------|-------------------------------------------------|--|--------------------|------------------------|-------------------------|-----|
| PROJECT                                                     |                  | ADDRESS                                         |  | CLIENT             |                        |                         |     |
| Multiple extensions to elevations and roof dormer extension |                  | 2 Fairhaven Ave, Whitefield, Manchester M45 7QG |  | Radhika Jairath    |                        |                         |     |
|                                                             |                  |                                                 |  | Date<br>27-05-2025 | Project number<br>1335 | Scale (@ A3)<br>1 : 100 |     |
| Bury MB Council                                             | PURPOSE OF ISSUE | SHEET                                           |  | Drawn by<br>NA     | DRAWING NUMBER         |                         | REV |
|                                                             | Checked by<br>VA |                                                 |  | A107               |                        | P1                      |     |
|                                                             |                  | Proposed First Floor Plan                       |  |                    |                        |                         |     |