


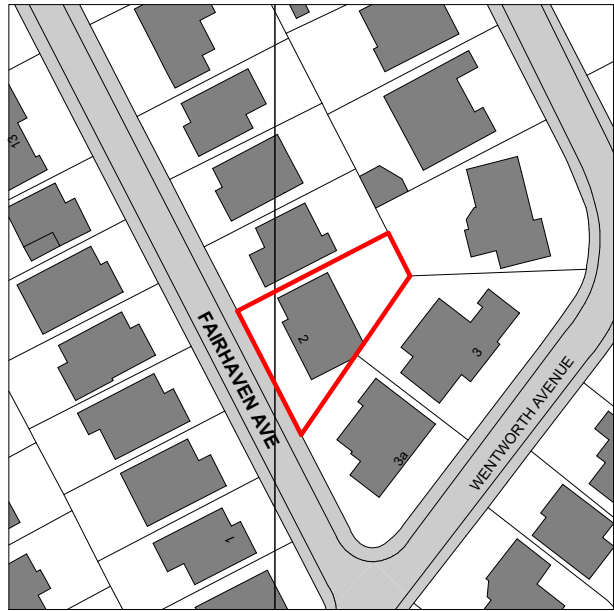


VISUAL SCALE 1:1250 @ A3




999999994

405099.99

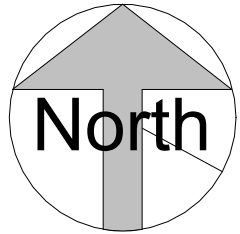


Location Plan

1 : 1250

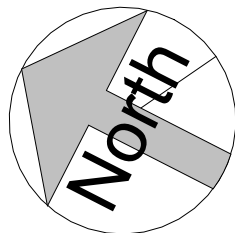

E-Site Plan

1 : 200

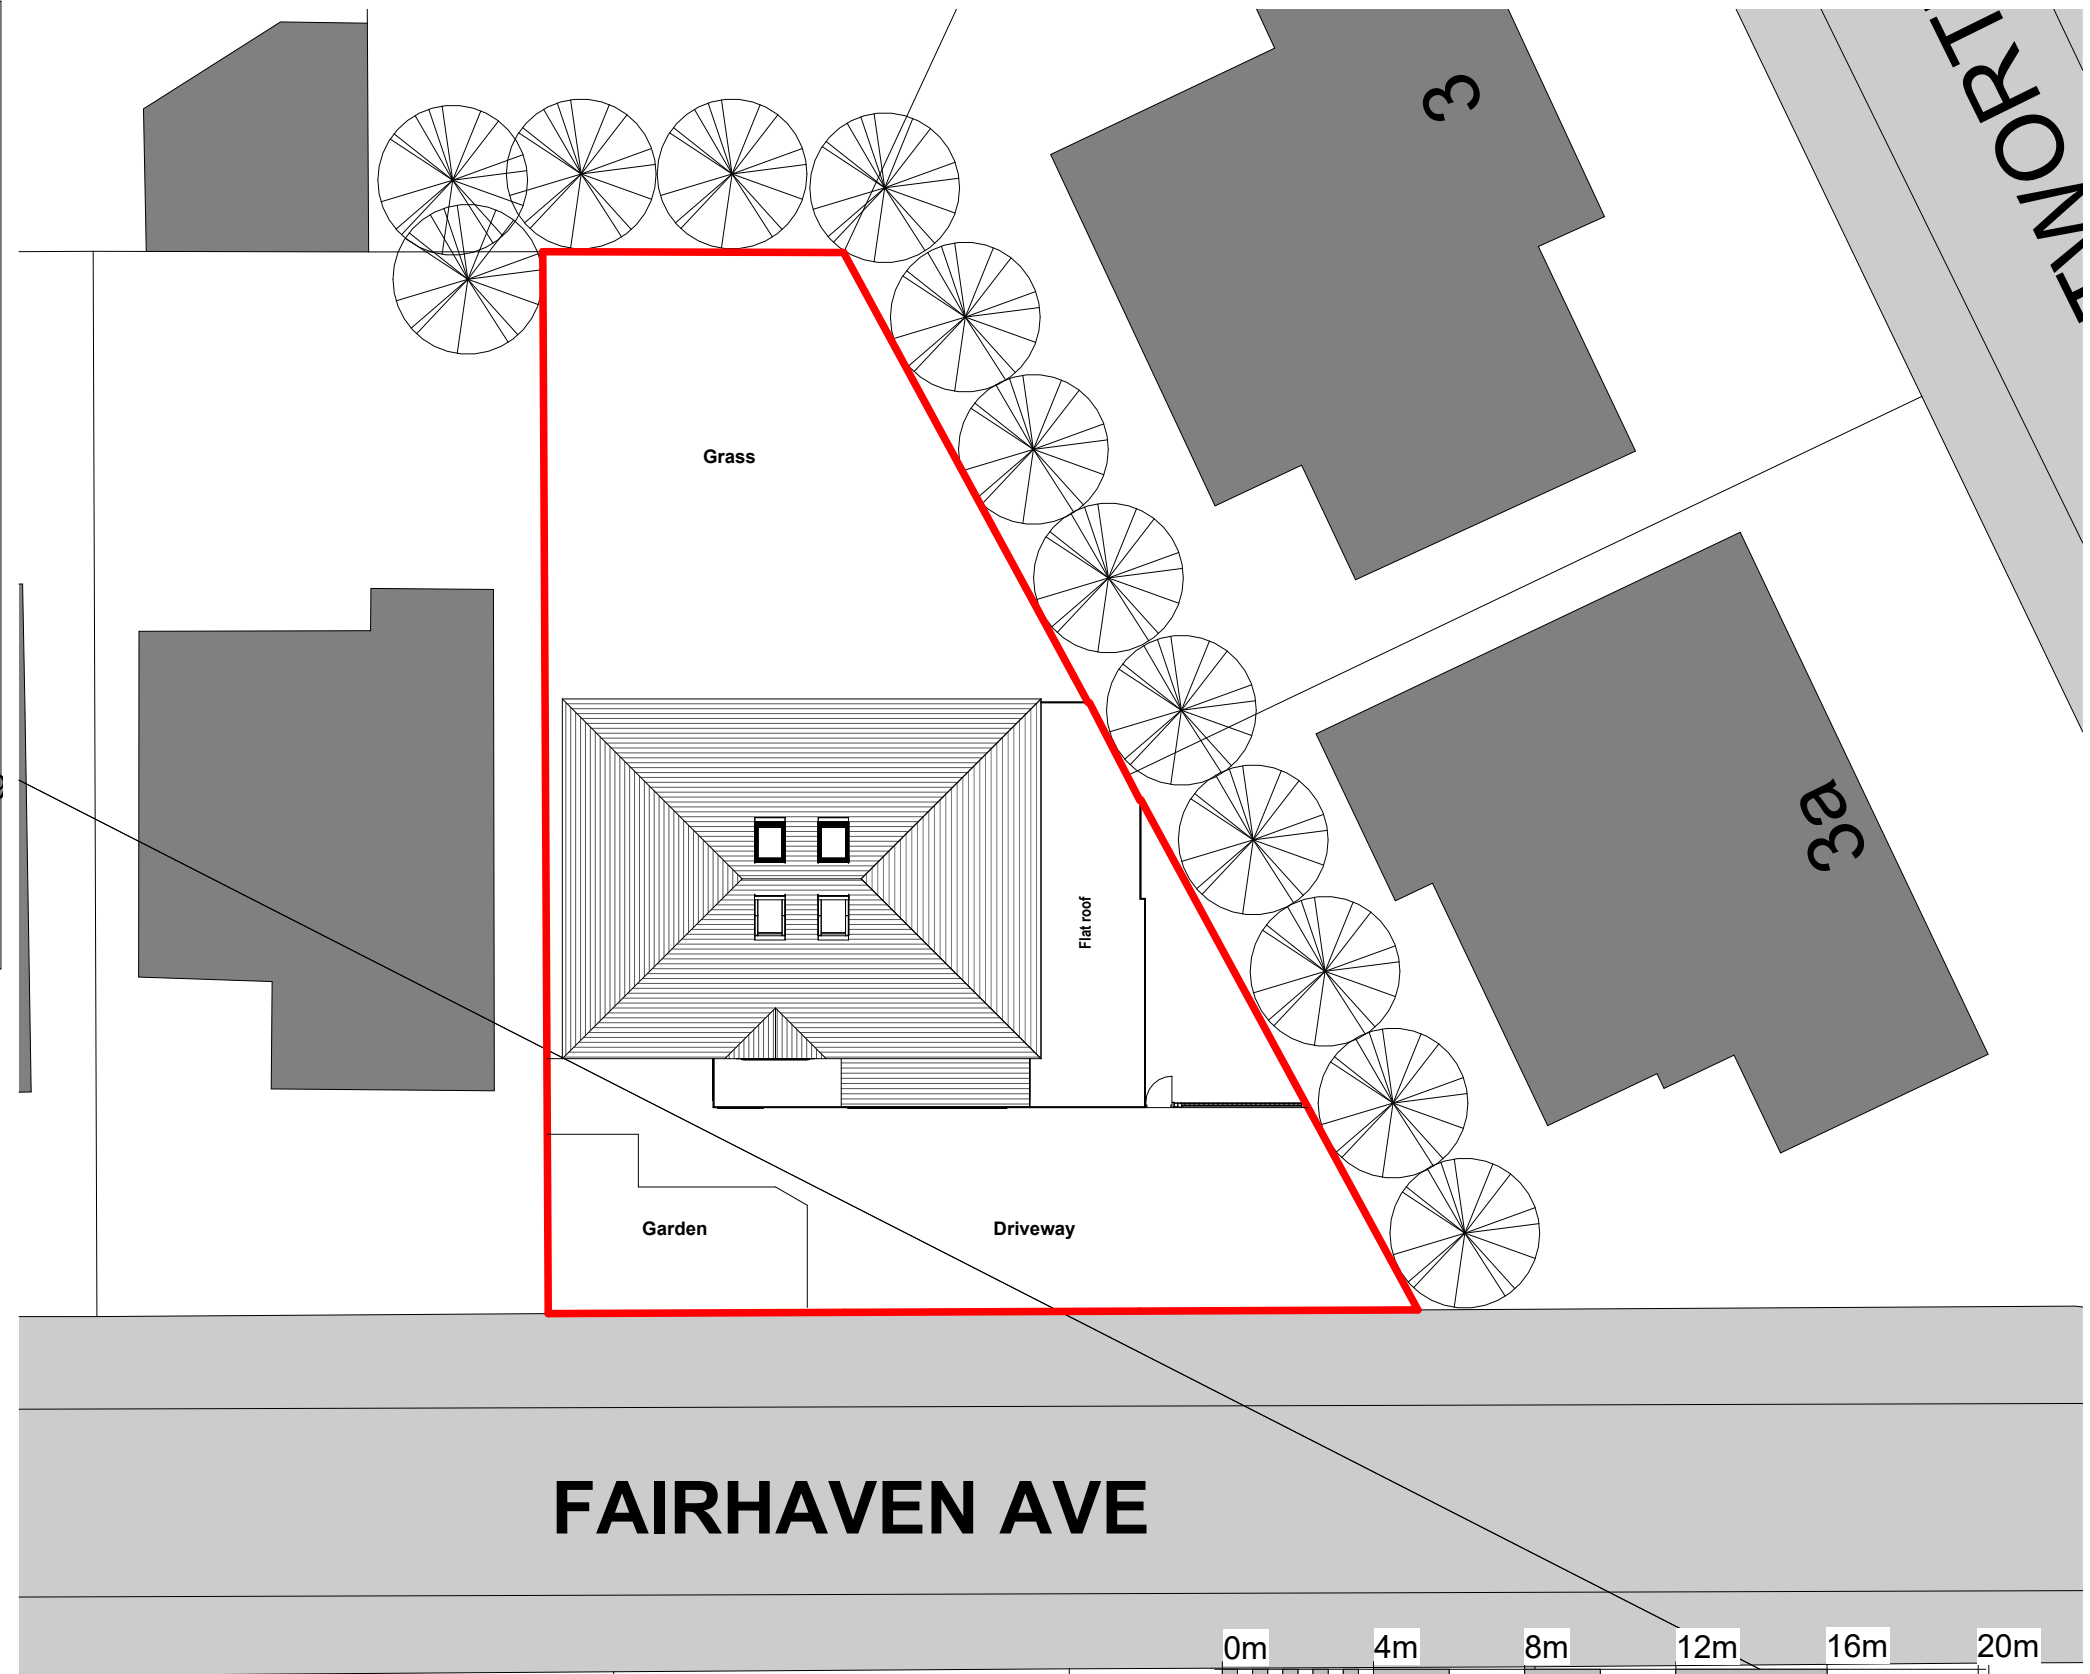

FAIRHAVEN AVE



VISUAL SCALE 1:200 @ A3

COPYRIGHT © ALL RIGHTS RESERVED BY VIKAS ALYAS LTD. DO NOT SCALE FROM DRAWING. DRAWING INDICATES DESIGN INTENT ONLY. REPORT ANY DISCREPANCIES TO CLIENT / VA LTD. NOT TO BE USED FOR CONSTRUCTION UNLESS STATED SO. TO BE READ IN CONJUNCTION WITH OTHER DRAWINGS OR SPECIFICATION WHERE PROVIDED.



0161 511 8479

vikas@architek.uk
916 Stockport Road, Levenshulme, Manchester, M19 3AB

No.	Description	Date
P1	Issue to Planning	29.07.2025

PROJECT Multiple extensions to elevations and roof dormer extension		ADDRESS 2 Fairhaven Ave, Whitefield, Manchester M45 7QG		CLIENT Radhika Jairath			
				Date 27-05-2025	Project number 1335	Scale (@ A3) As indicated	
Bury MB Council	PURPOSE OF ISSUE Planning	SHEET Location and Existing Site Plan		Drawn by NA	DRAWING NUMBER		REV
				Checked by VA	A100	P1	