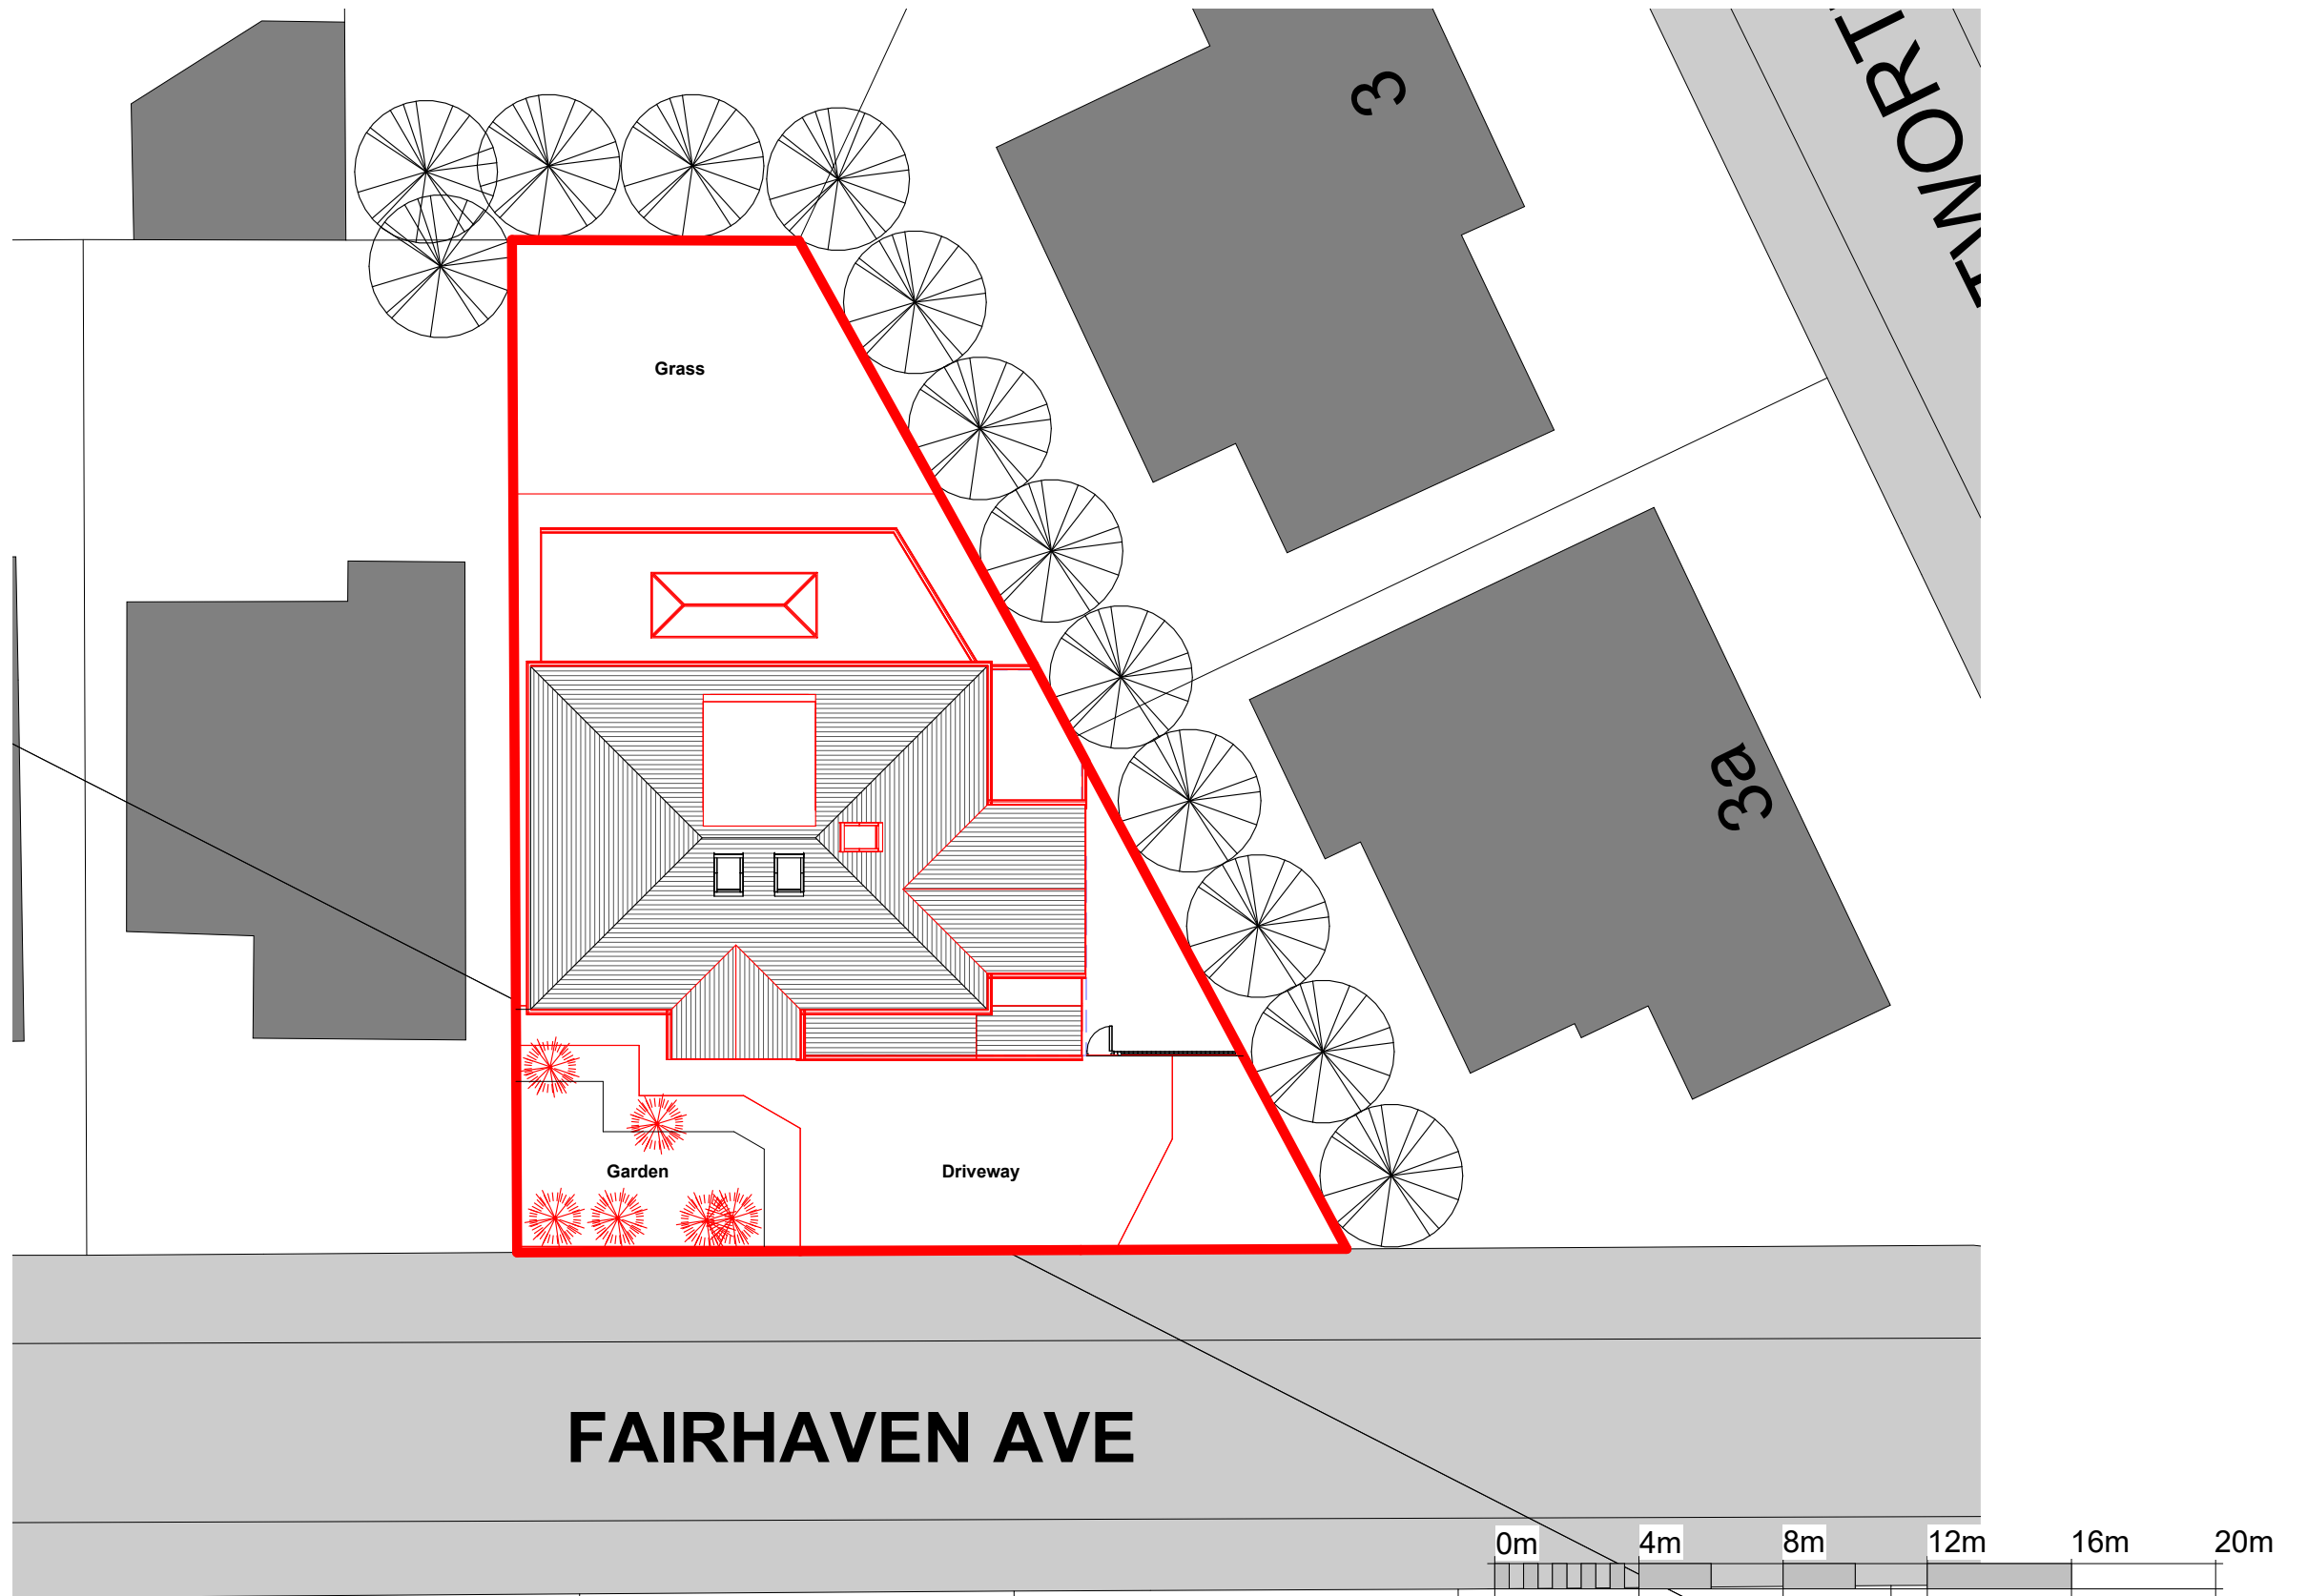


P-Site Plan
1 : 200

COPYRIGHT © ALL RIGHTS RESERVED BY VIKAS ALYAS LTD. DO NOT SCALE FROM DRAWING. DRAWING INDICATES DESIGN INTENT ONLY. REPORT ANY DISCREPANCIES TO CLIENT / VA LTD. NOT TO BE USED FOR CONSTRUCTION UNLESS STATED SO. TO BE READ IN CONJUNCTION WITH OTHER DRAWINGS OR SPECIFICATION WHERE PROVIDED.

ARCHITEK
BUILDING DESIGN CONSULTANCY

0161 511 8479
vikas@architek.uk
916 Stockport Road, Levenshulme, Manchester, M19 3AB

No.	Description	Date
P1	Issue to Planning	29.07.2025

PROJECT	
Multiple extensions to elevations and roof dormer extension	
Bury MB Council	PURPOSE OF ISSUE
	Planning

ADDRESS	2 Fairhaven Ave, Whitefield, Manchester M45 7QG	
SHEET	Proposed Site Plan	

CLIENT			Radhika Jairath	
Date	Project number	Scale (@ A3)		
27-05-2025	1335	1 : 200		
Drawn by	DRAWING NUMBER		REV	
NA	A101		P1	
Checked by				
VA				