


VISUAL SCALE 1:100 @ A3

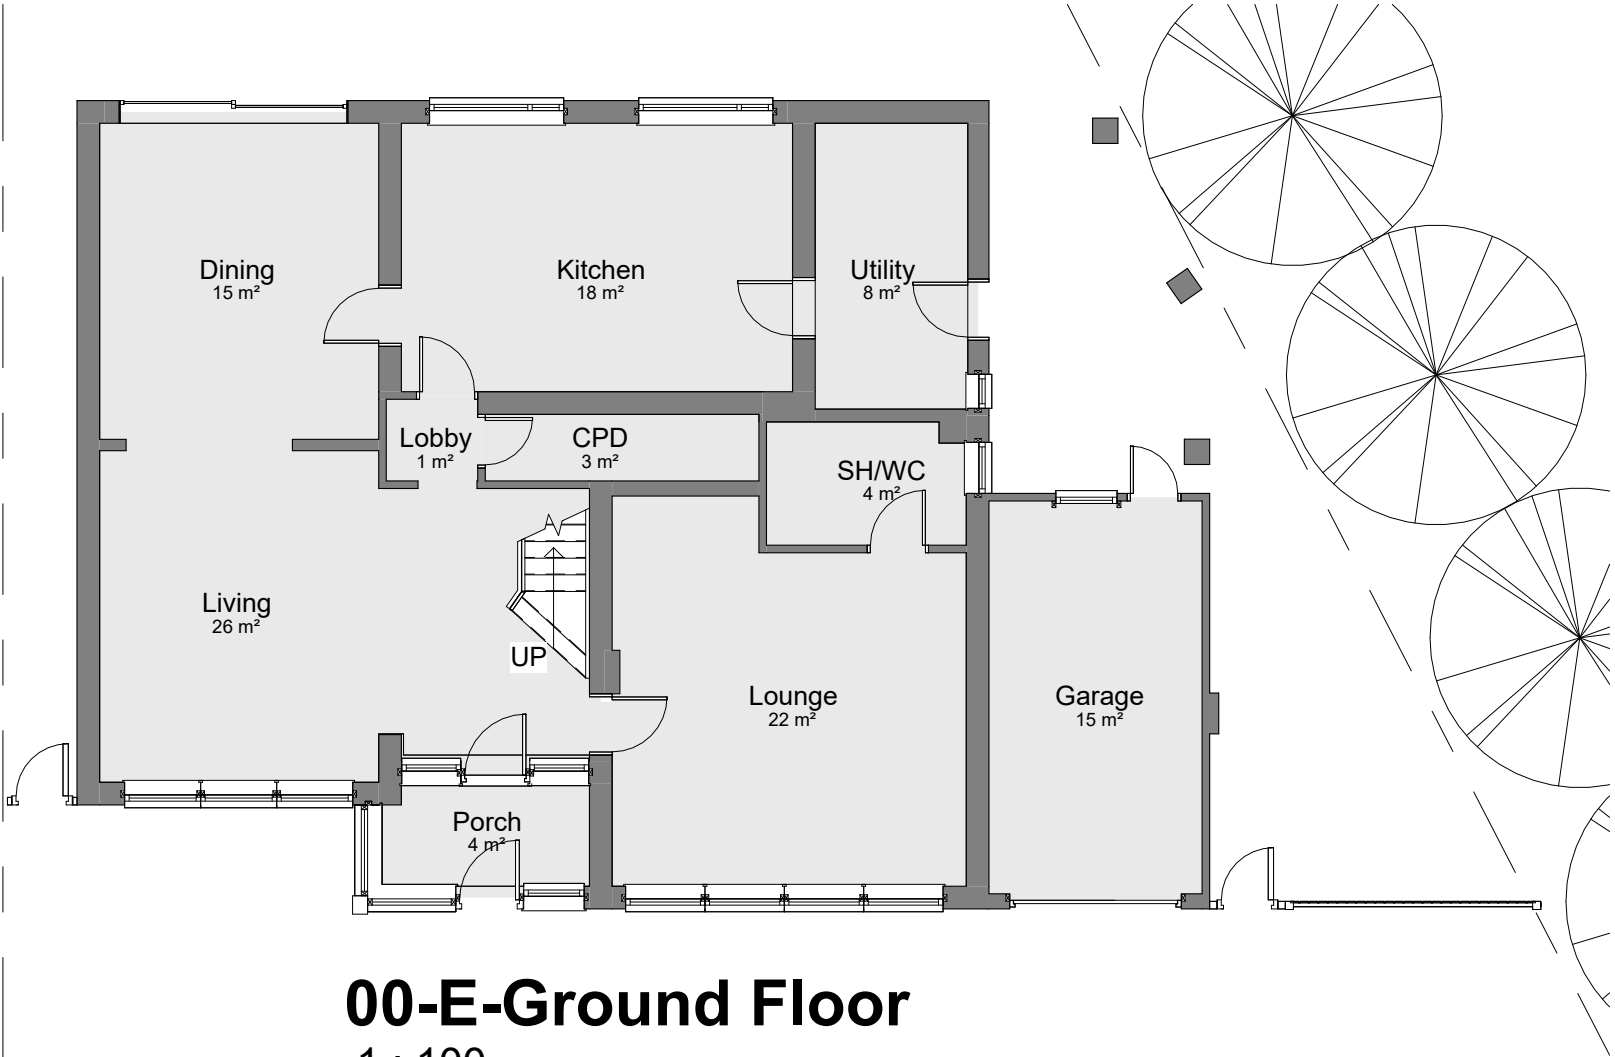

00-E-Ground Floor
1 : 100

COPYRIGHT © ALL RIGHTS RESERVED BY VIKAS ALYAS LTD. DO NOT SCALE FROM DRAWING. DRAWING INDICATES DESIGN INTENT ONLY. REPORT ANY DISCREPANCIES TO CLIENT / VA LTD. NOT TO BE USED FOR CONSTRUCTION UNLESS STATED SO. TO BE READ IN CONJUNCTION WITH OTHER DRAWINGS OR SPECIFICATION WHERE PROVIDED.

ARCHITEK

BUILDING DESIGN CONSULTANCY

0161 511 8479

vikas@architek.uk
916 Stockport Road, Levenshulme, Manchester, M19 3AB

No.	Description	Date
P1	Issue to Planning	29.07.2025

PROJECT Multiple extensions to elevations and roof dormer extension		ADDRESS 2 Fairhaven Ave, Whitefield, Manchester M45 7QG		CLIENT Radhika Jairath			
				Date 27-05-2025	Project number 1335	Scale (@ A3) 1 : 100	
Bury MB Council	PURPOSE OF ISSUE Planning	SHEET Existing Ground Floor Plan		Drawn by NA	DRAWING NUMBER		REV
	Checked by VA			A102	P1		