



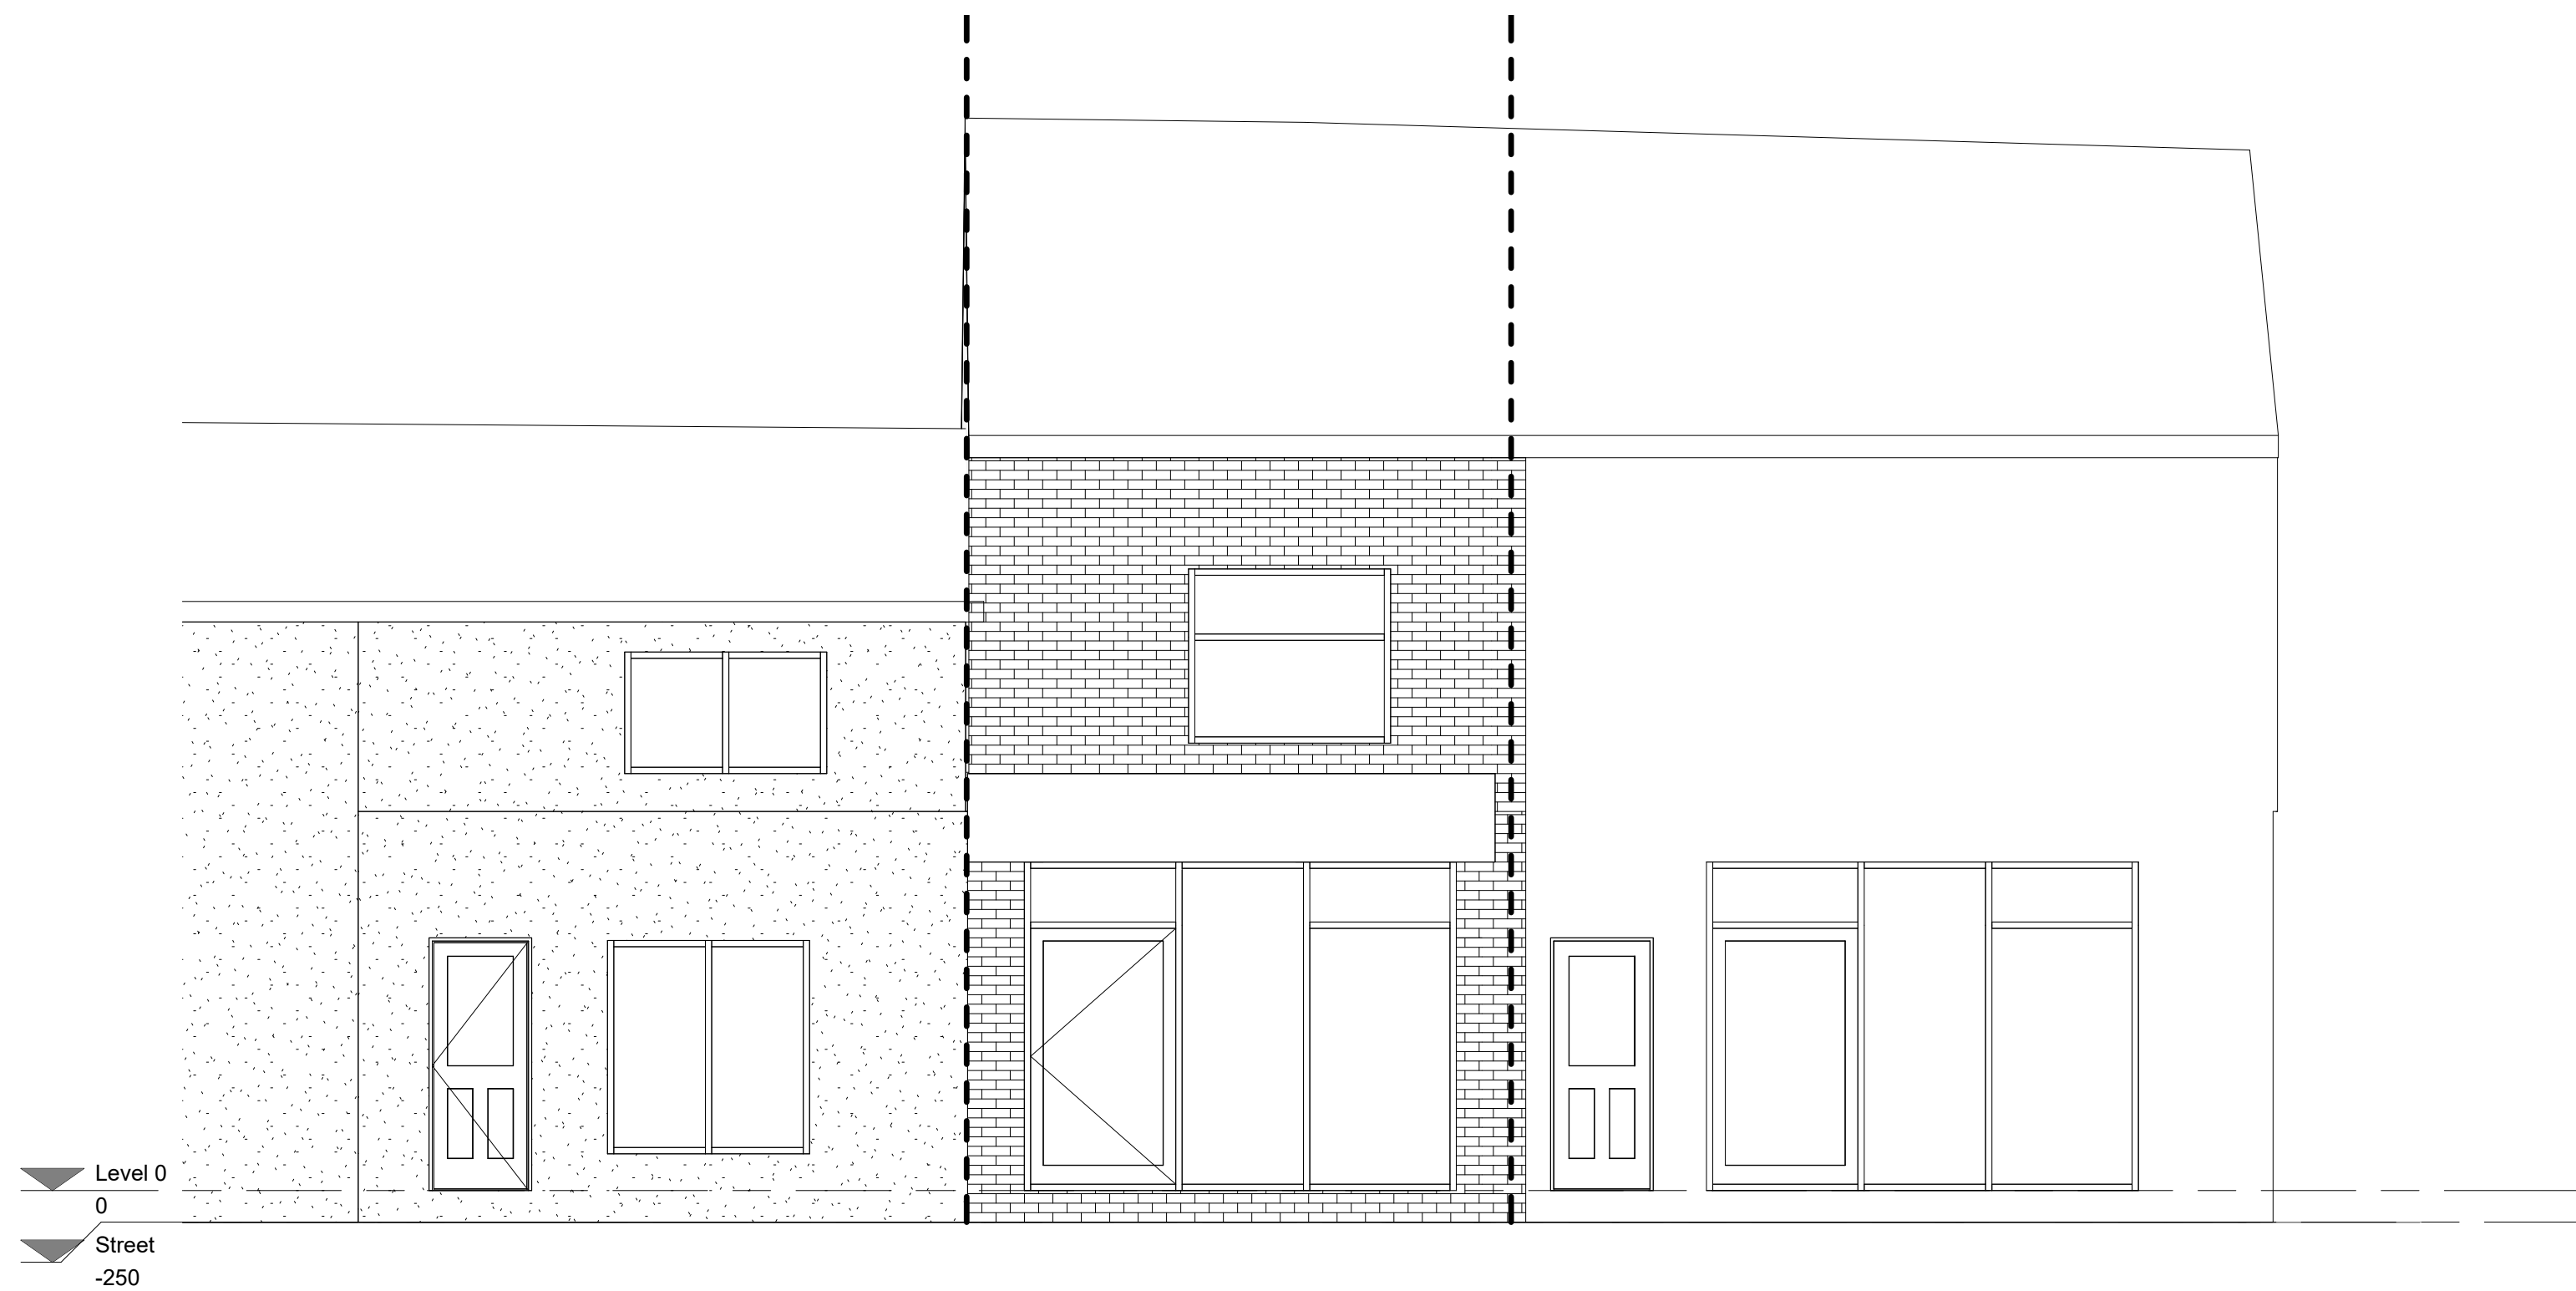

1 Existing Front Elevation  
1 : 50

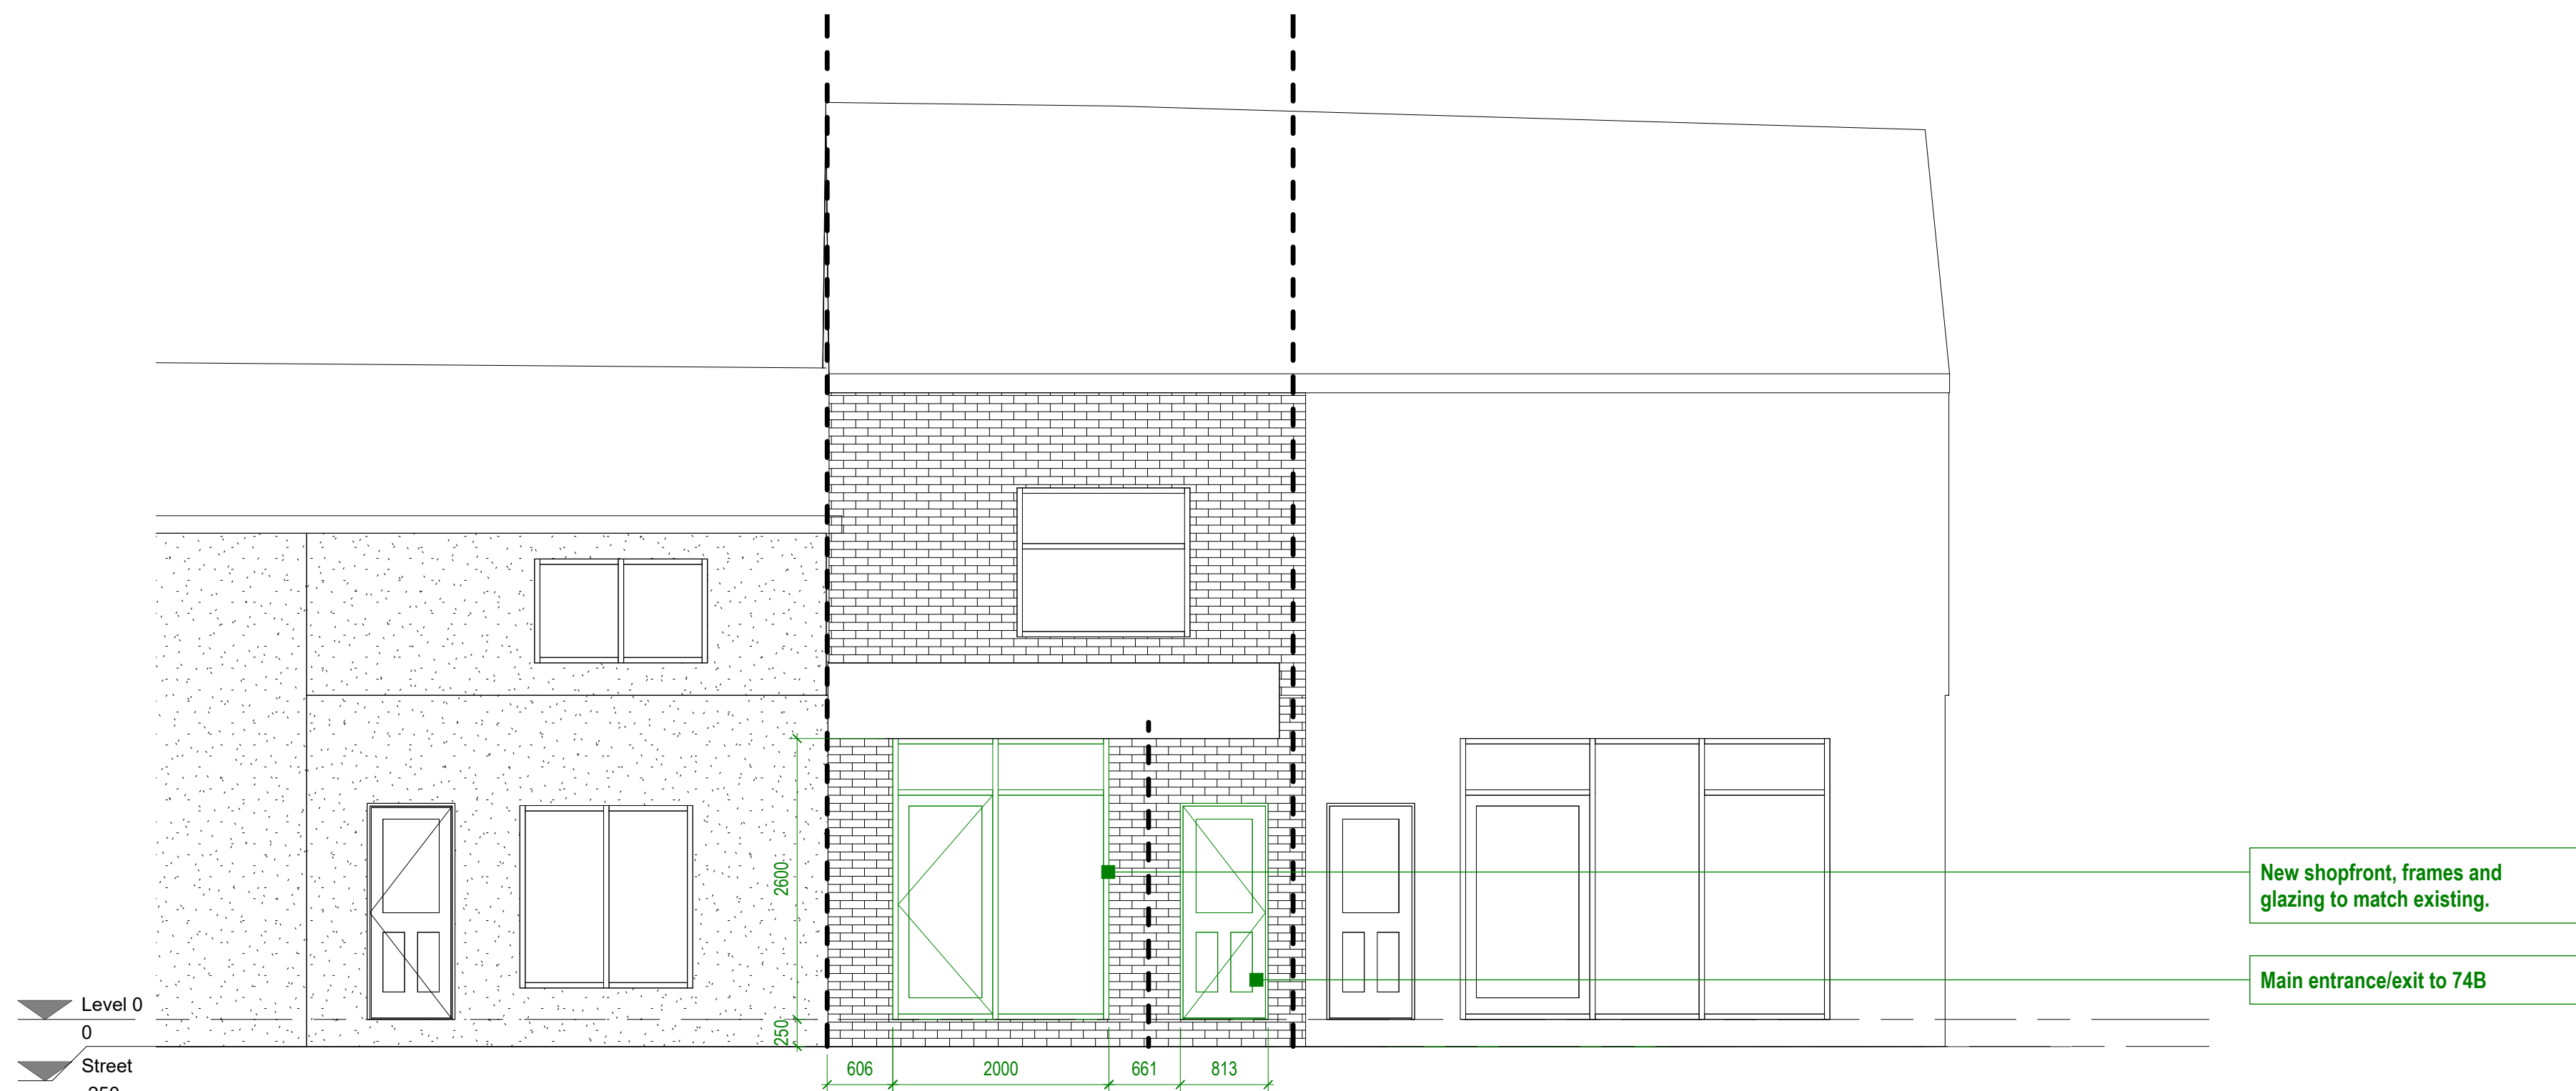

2 Proposed Front Elevation  
1 : 50

Status  
PLANNING PERMISSION

Client  
Mr Richard Crolla

Project Title  
74B WATER STREET RADCLIFFE M26 4DF

Drawing Title  
Existing and Proposed Front Elevation A1

Project No.

2025\_07

Drawing No.

002-SI-XX-00-DR-I-P5

Drawing Date

Rev

Scale at A1

1 : 50

Created By

Rakesh Mistry

m83 Associates Ltd

187 Water Street, Manchester, M3 4JD

Telephone: 07470 671 234

Email: rakesh@m83associates.com