



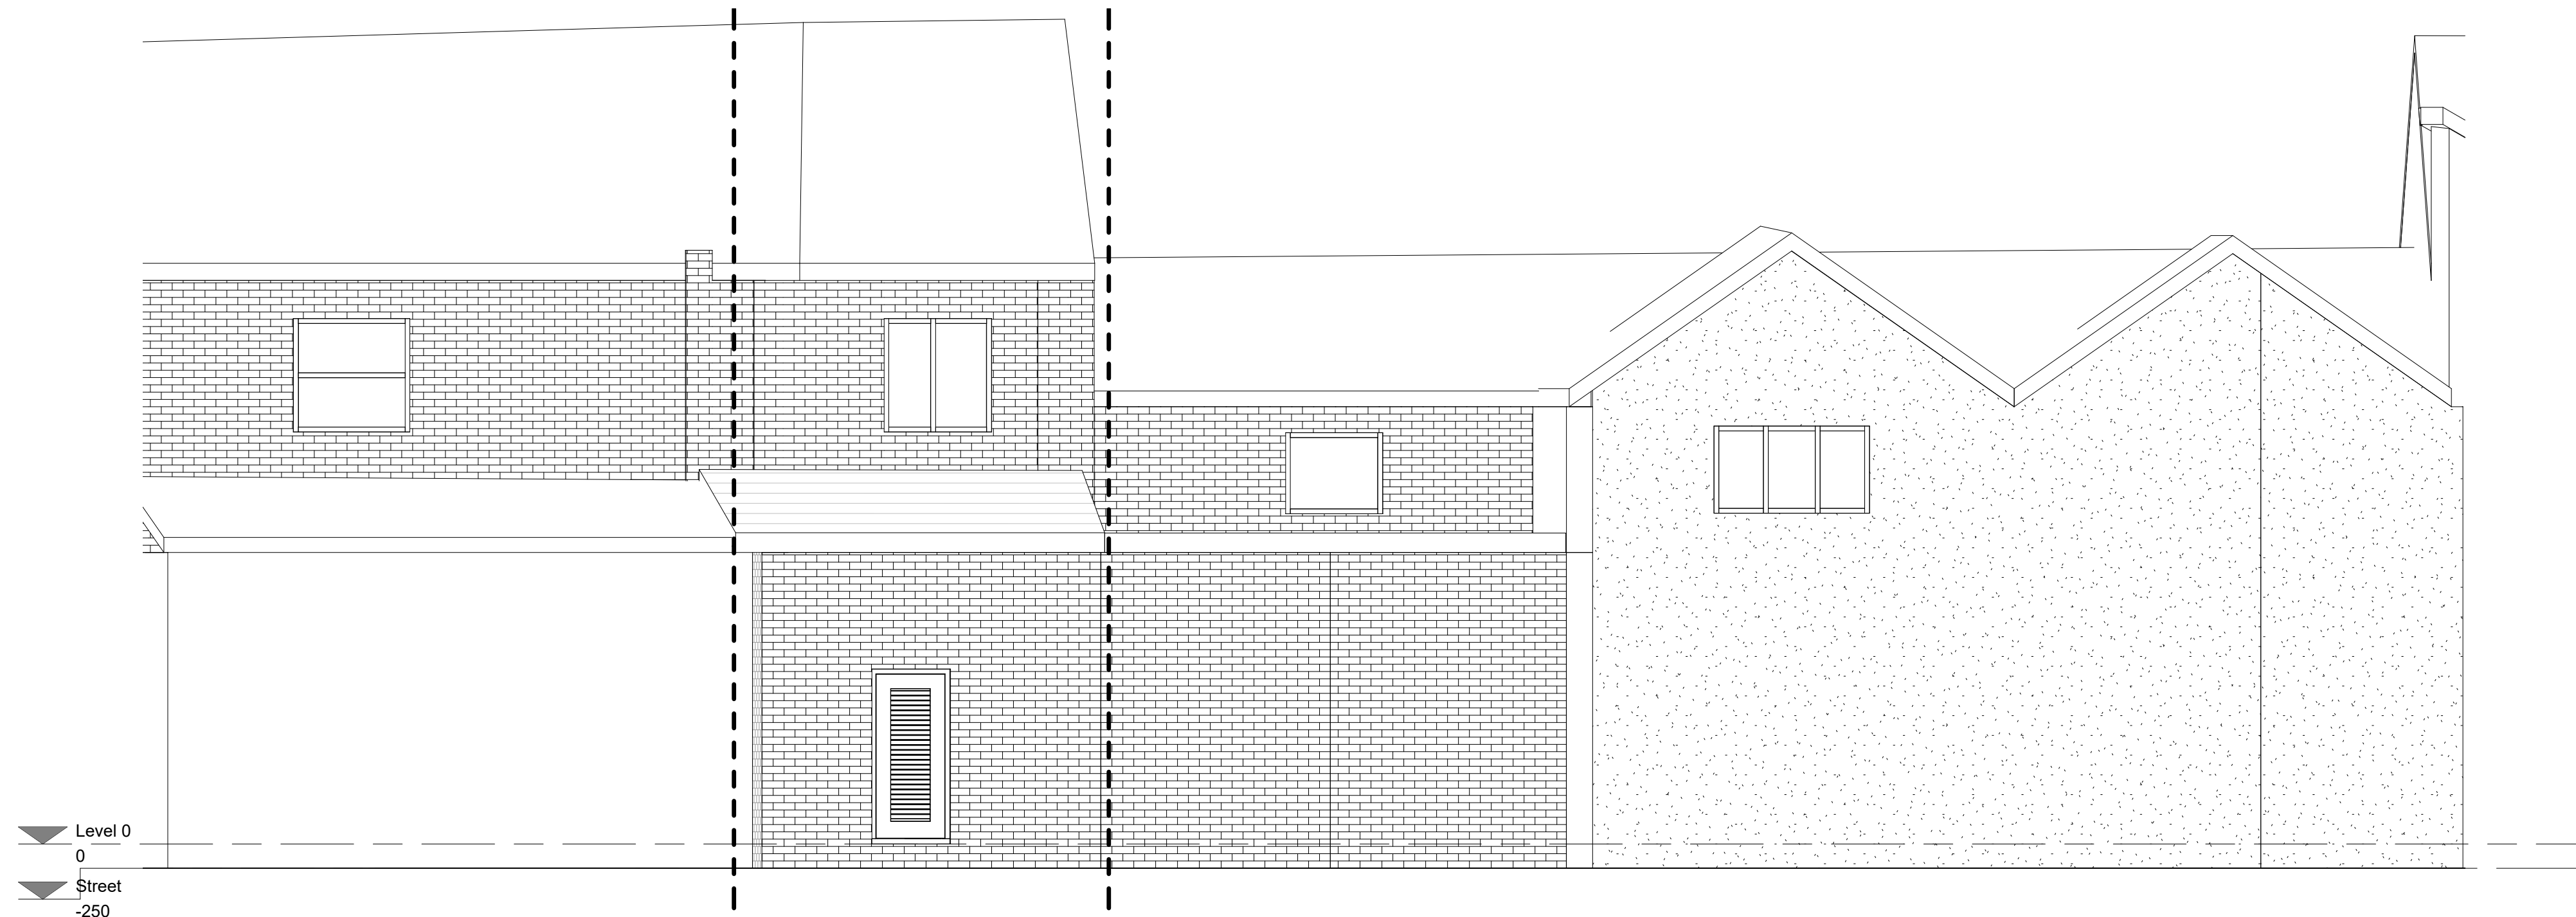

1 Existing Rear Elevation
1 : 50

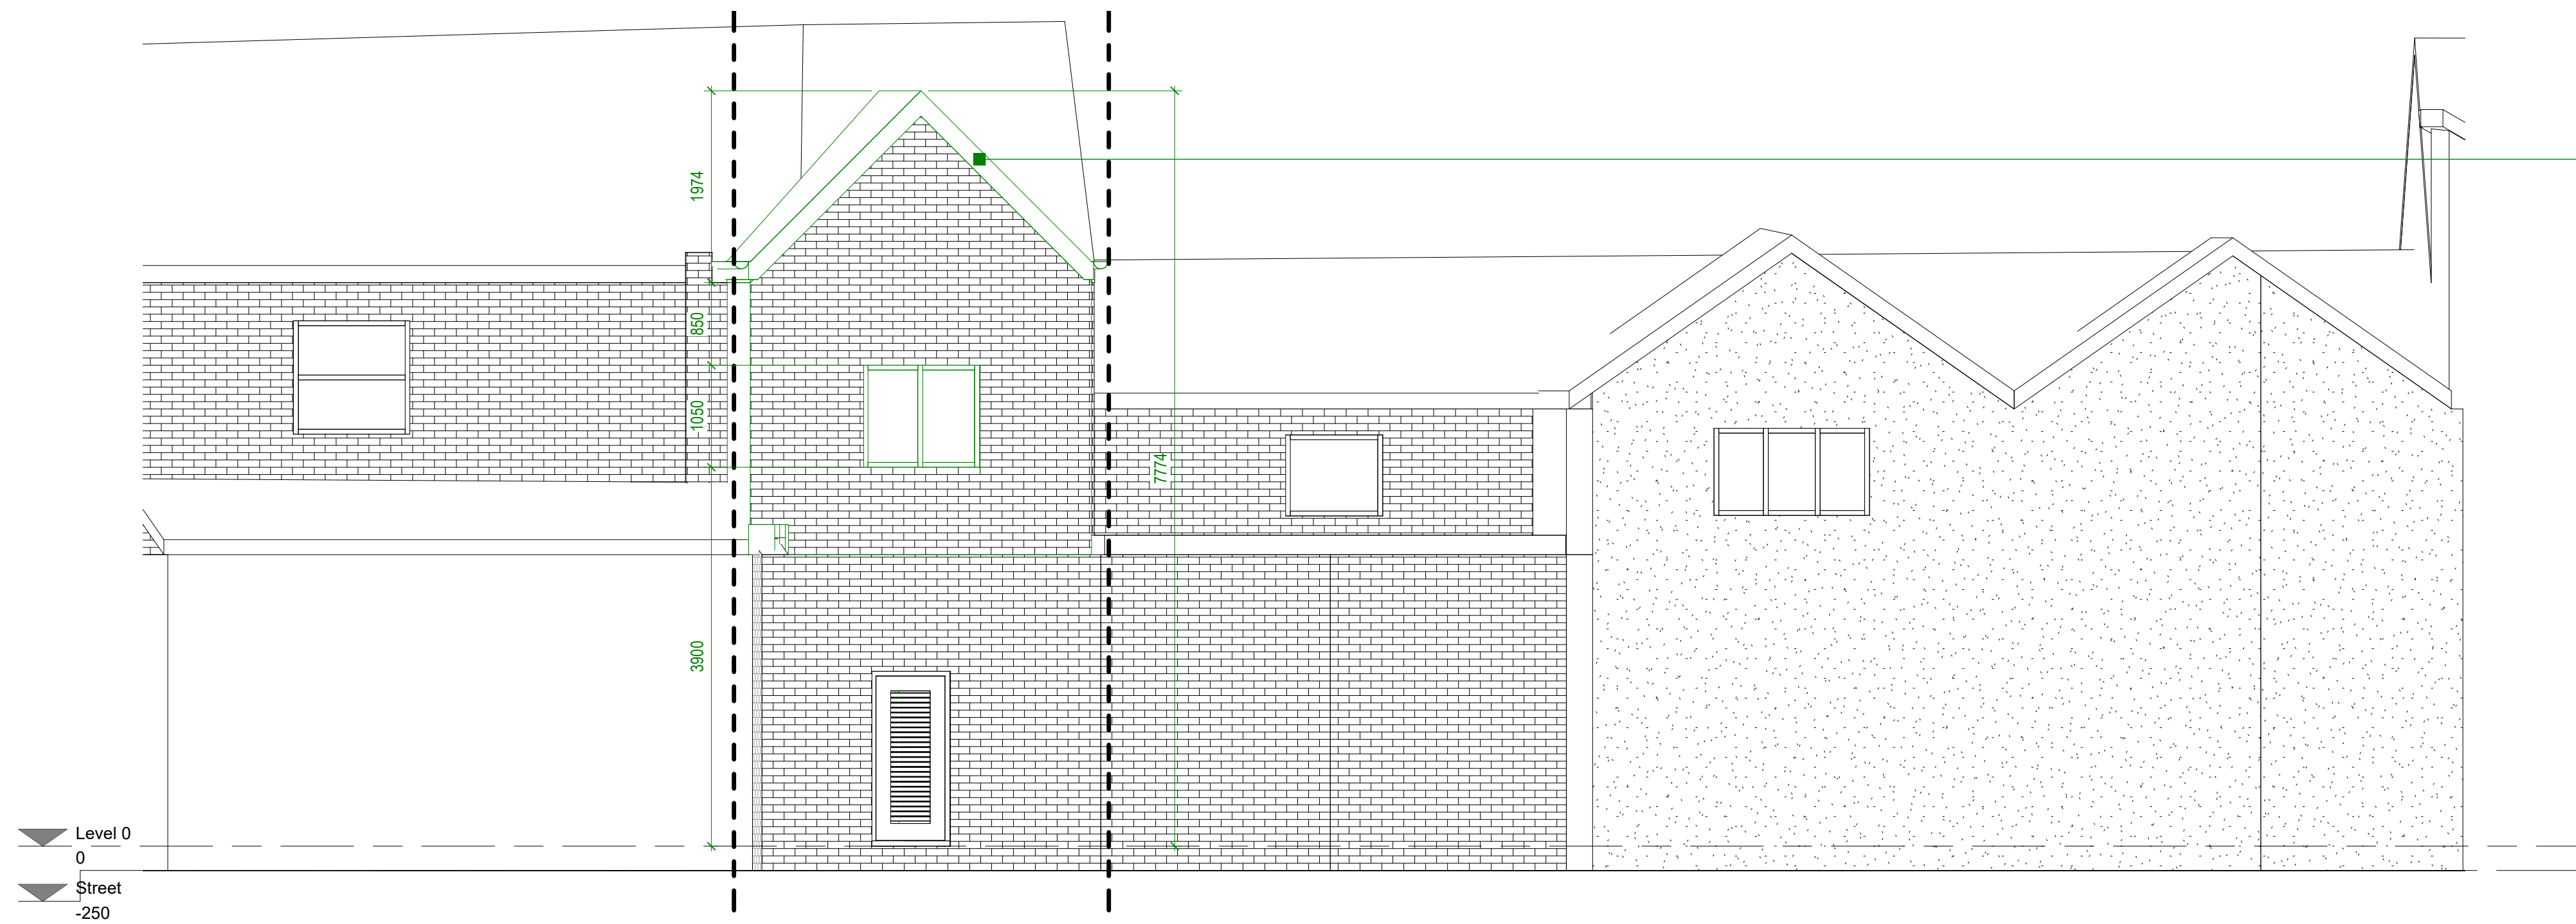

Converting existing building into 1 bedroom residential apartment.
Materials used in any exterior work are to be of a similar appearance to those used in the construction of the exterior of the existing building.
Windows frames and glazing to match existing.

2 Proposed Rear Elevation
1 : 50

0m 1m 2m 3m 4m 5m

VISUAL SCALE 1:50 @ A1

Status	PLANNING PERMISSION
Client	Mr Richard Crolla
Project Title	74B WATER STREET RADCLIFFE M26 4DF
Drawing Title	Existing and Proposed Rear Elevation A1
Project No.	2025_07
Drawing No.	002-SI-XX-00-DR-I-P7
Drawing Date	1 : 50
Created By	Rakesh Mistry
m83 Associates Ltd	
187 Water Street, Manchester, M3 4JD Telephone: 07470 671 234 Email: rakesh@m83associates.com	
arb Architects Registration Board REG NO: 130844A	RIBA Chartered Practitioner