


NOTES:
1. This drawing is a preliminary drawing and is not to be used for construction.
2. All dimensions are in millimeters unless otherwise stated.
3. The client is responsible for providing all necessary information and data for the design.
4. The design is based on the information provided and is not to be used for construction.
5. All dimensions are in millimeters unless otherwise stated.
6. The client is responsible for providing all necessary information and data for the design.
7. The design is based on the information provided and is not to be used for construction.
8. All dimensions are in millimeters unless otherwise stated.
9. The client is responsible for providing all necessary information and data for the design.
10. The design is based on the information provided and is not to be used for construction.




1 Level 0 Existing
1 : 50

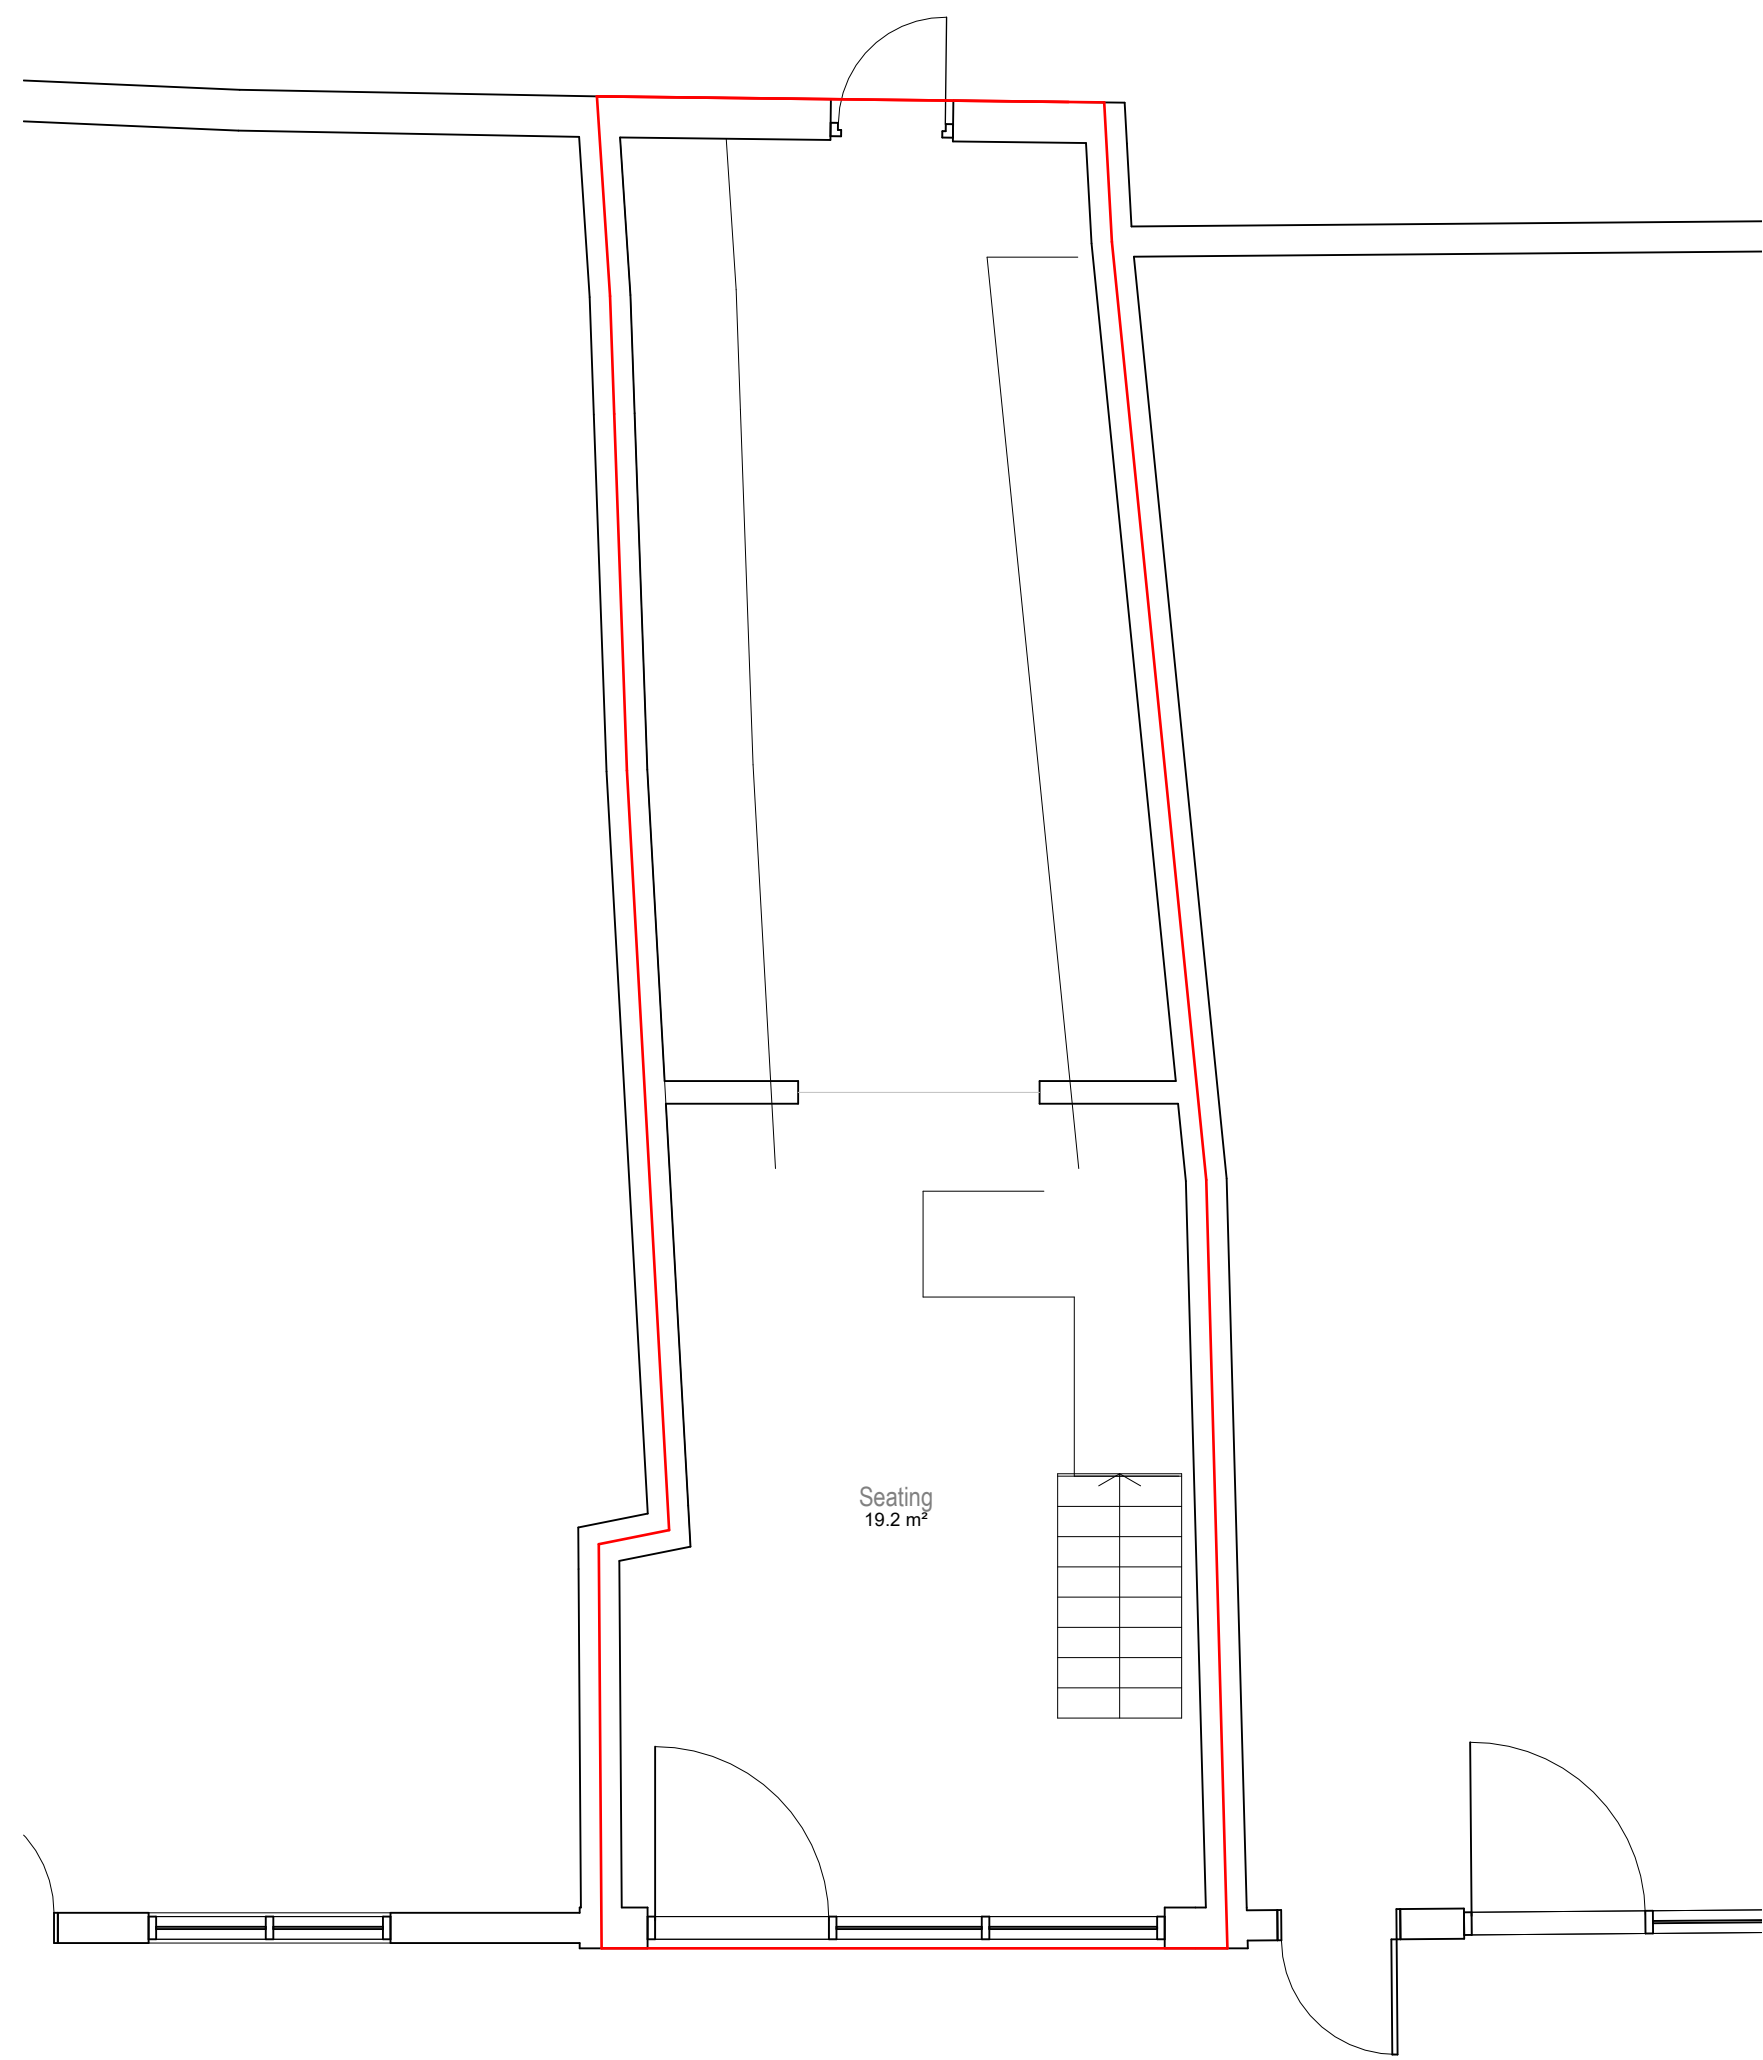

2 Level 0 Proposed
1 : 50

Access into 1 bedroom studio flat
above

0m 1m 2m 3m 4m 5m
VISUAL SCALE 1:50 @ A1

 

Issue:
PLANNING PERMISSION
Client:
Mr Richard Crolla
Project Title:
74B WATER STREET RADCLIFFE M26 4DF
Drawing Title:
Existing and Proposed Ground Floor Plans A1
Project No:
2025_07
Drawing No:
002-SI-XX-00-DR-I-P3
Drawing Date:
1 : 50
Created By:
Rakesh Mistry
m83 Associates Ltd
187 Water Street, Manchester, M3 4JD
Telephone: 07470 671 234
Email: rakesh@m83associates.com
arb Architects
RIBA RIBA