




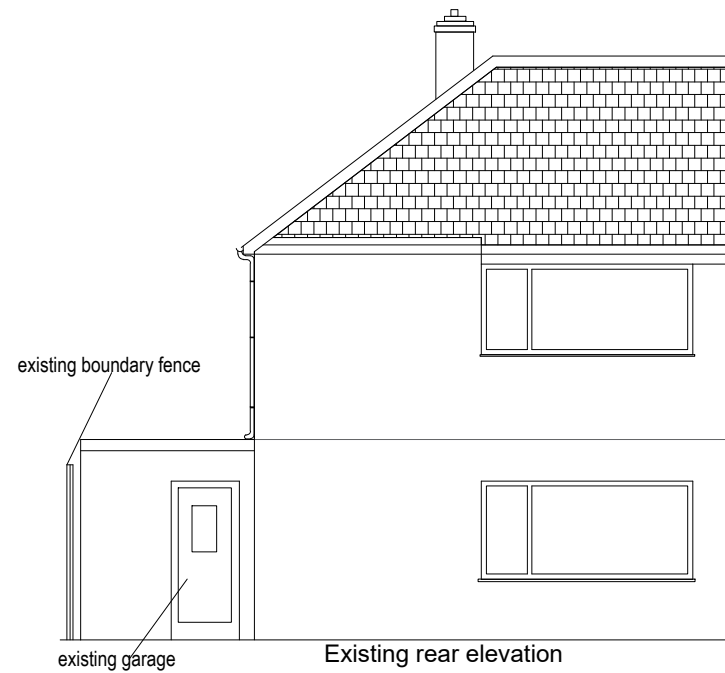

Existing rear elevation

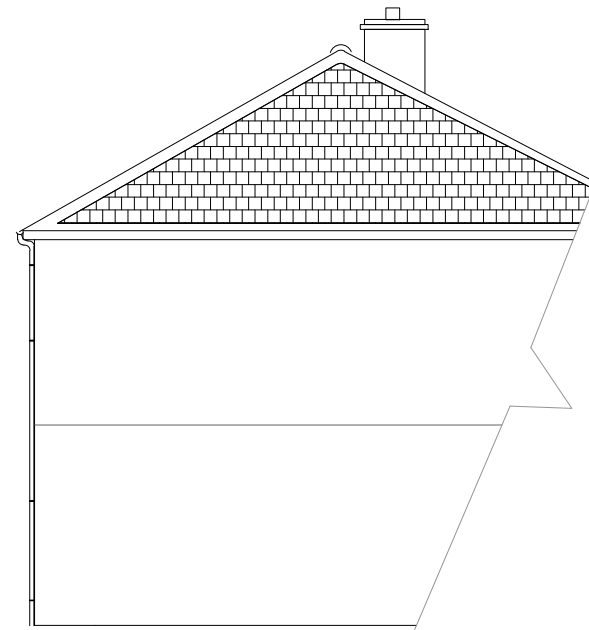


Existing side elevation

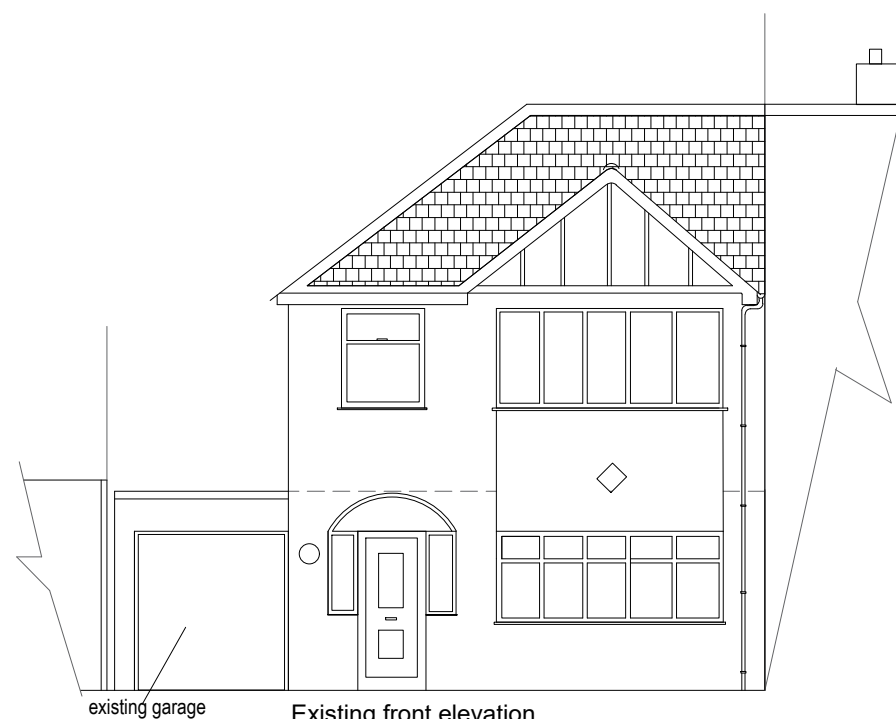

Existing front elevation



Existing side elevation

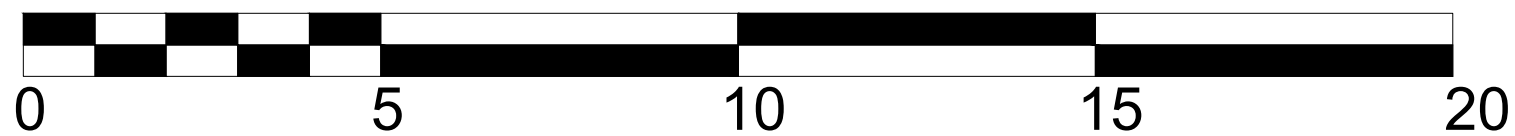

SCALE BAR 1:100

- All level and dimension must be checked on site by the contractor prior to commencement of works. Any variations must be immediately reported to the Designer.
- All information contained within this drawing and any attached details or specifications are copyright of Design Solution.
- Copying of this documents in full or in part is strictly forbidden without the expressed written consent of Design Solution.
- All the work to be carried out the satisfaction of the Building Control Local Authority and in full compliance relevant British standard code of practice (BSCP).
- Any work undertaken prior to building regulations approval is done, at the contractors and property owner responsibility.
- Under CDM regulations for the works are subject to CDM regulations 2015. The designer have taken on the role as draft plan layout details for existing building.
- At the commencement of works the appointed contractor shall take full responsibility for all aspects of health and safety on site during the construction period.

Email: designsolution2030@gmail.com

Project Title
Adil Sedik, 15 Penrhyn Drive M25 1LW

Drawing Title
Existing elevations

Drawn NY	Checked	Date: 28/10/24 Sheet: A3		
Drawing number 01/15/24/A	Do not Scale : 1:50&1:100	Revision :		
Drawing Status				
info	Approval	Tender	Construction	As Built
☐	☒	☐	☒	☐