


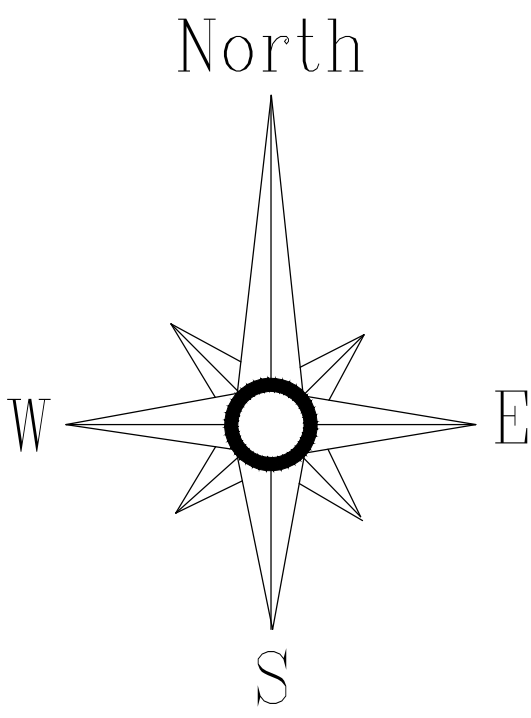

BURY NEW ROAD

507

Club

Stage

Office

DDA

Kitchen

Ladies WC

Gents WC

New bifold door to be installed in place of existing window. Allow for fixed rail to bifold to ensure access is restricted to ramp.

New access ramp to be formed from existing ground level onto decking.

3no. new 2.4m scaffold posts to be installed to proposed decking to take festoon lighting.

New stainless steel balustrade with glass inserts to be formed to edge of decking.

New access steps to be formed from pavement level onto decking.

New raised deck to be formed to existing sloped external area to provide seating area level with internal floor. Raised deck to be clad to top and sides in composite decking.

New bifold doors to be installed in place of existing window.

SCALE 1:50
m 0 0.5 1.0 1.5 2.0 2.5 3.0 3.5 4.0 4.5 5.0

Client

KENSINGTONS

Date	Aug 2023	Status	PLANNING
Drawn	RR	Checked	JS
Scale	1:50	Size	A0
Rev.		Drawing No.	547 - 402
Drawing Title			
Proposed Site Plan			
Project Title			
Works			
511 Bury New Rd, Prestwich, Manchester M25 3AU			

JSA DESIGN

All levels and dimensions must be checked on site by contractor prior to commencement of works. Any variations must be reported to JSA Design. All information herein is the copyright of JSA Design. Copying in full or in part is forbidden without the written permission from JSA Design.